


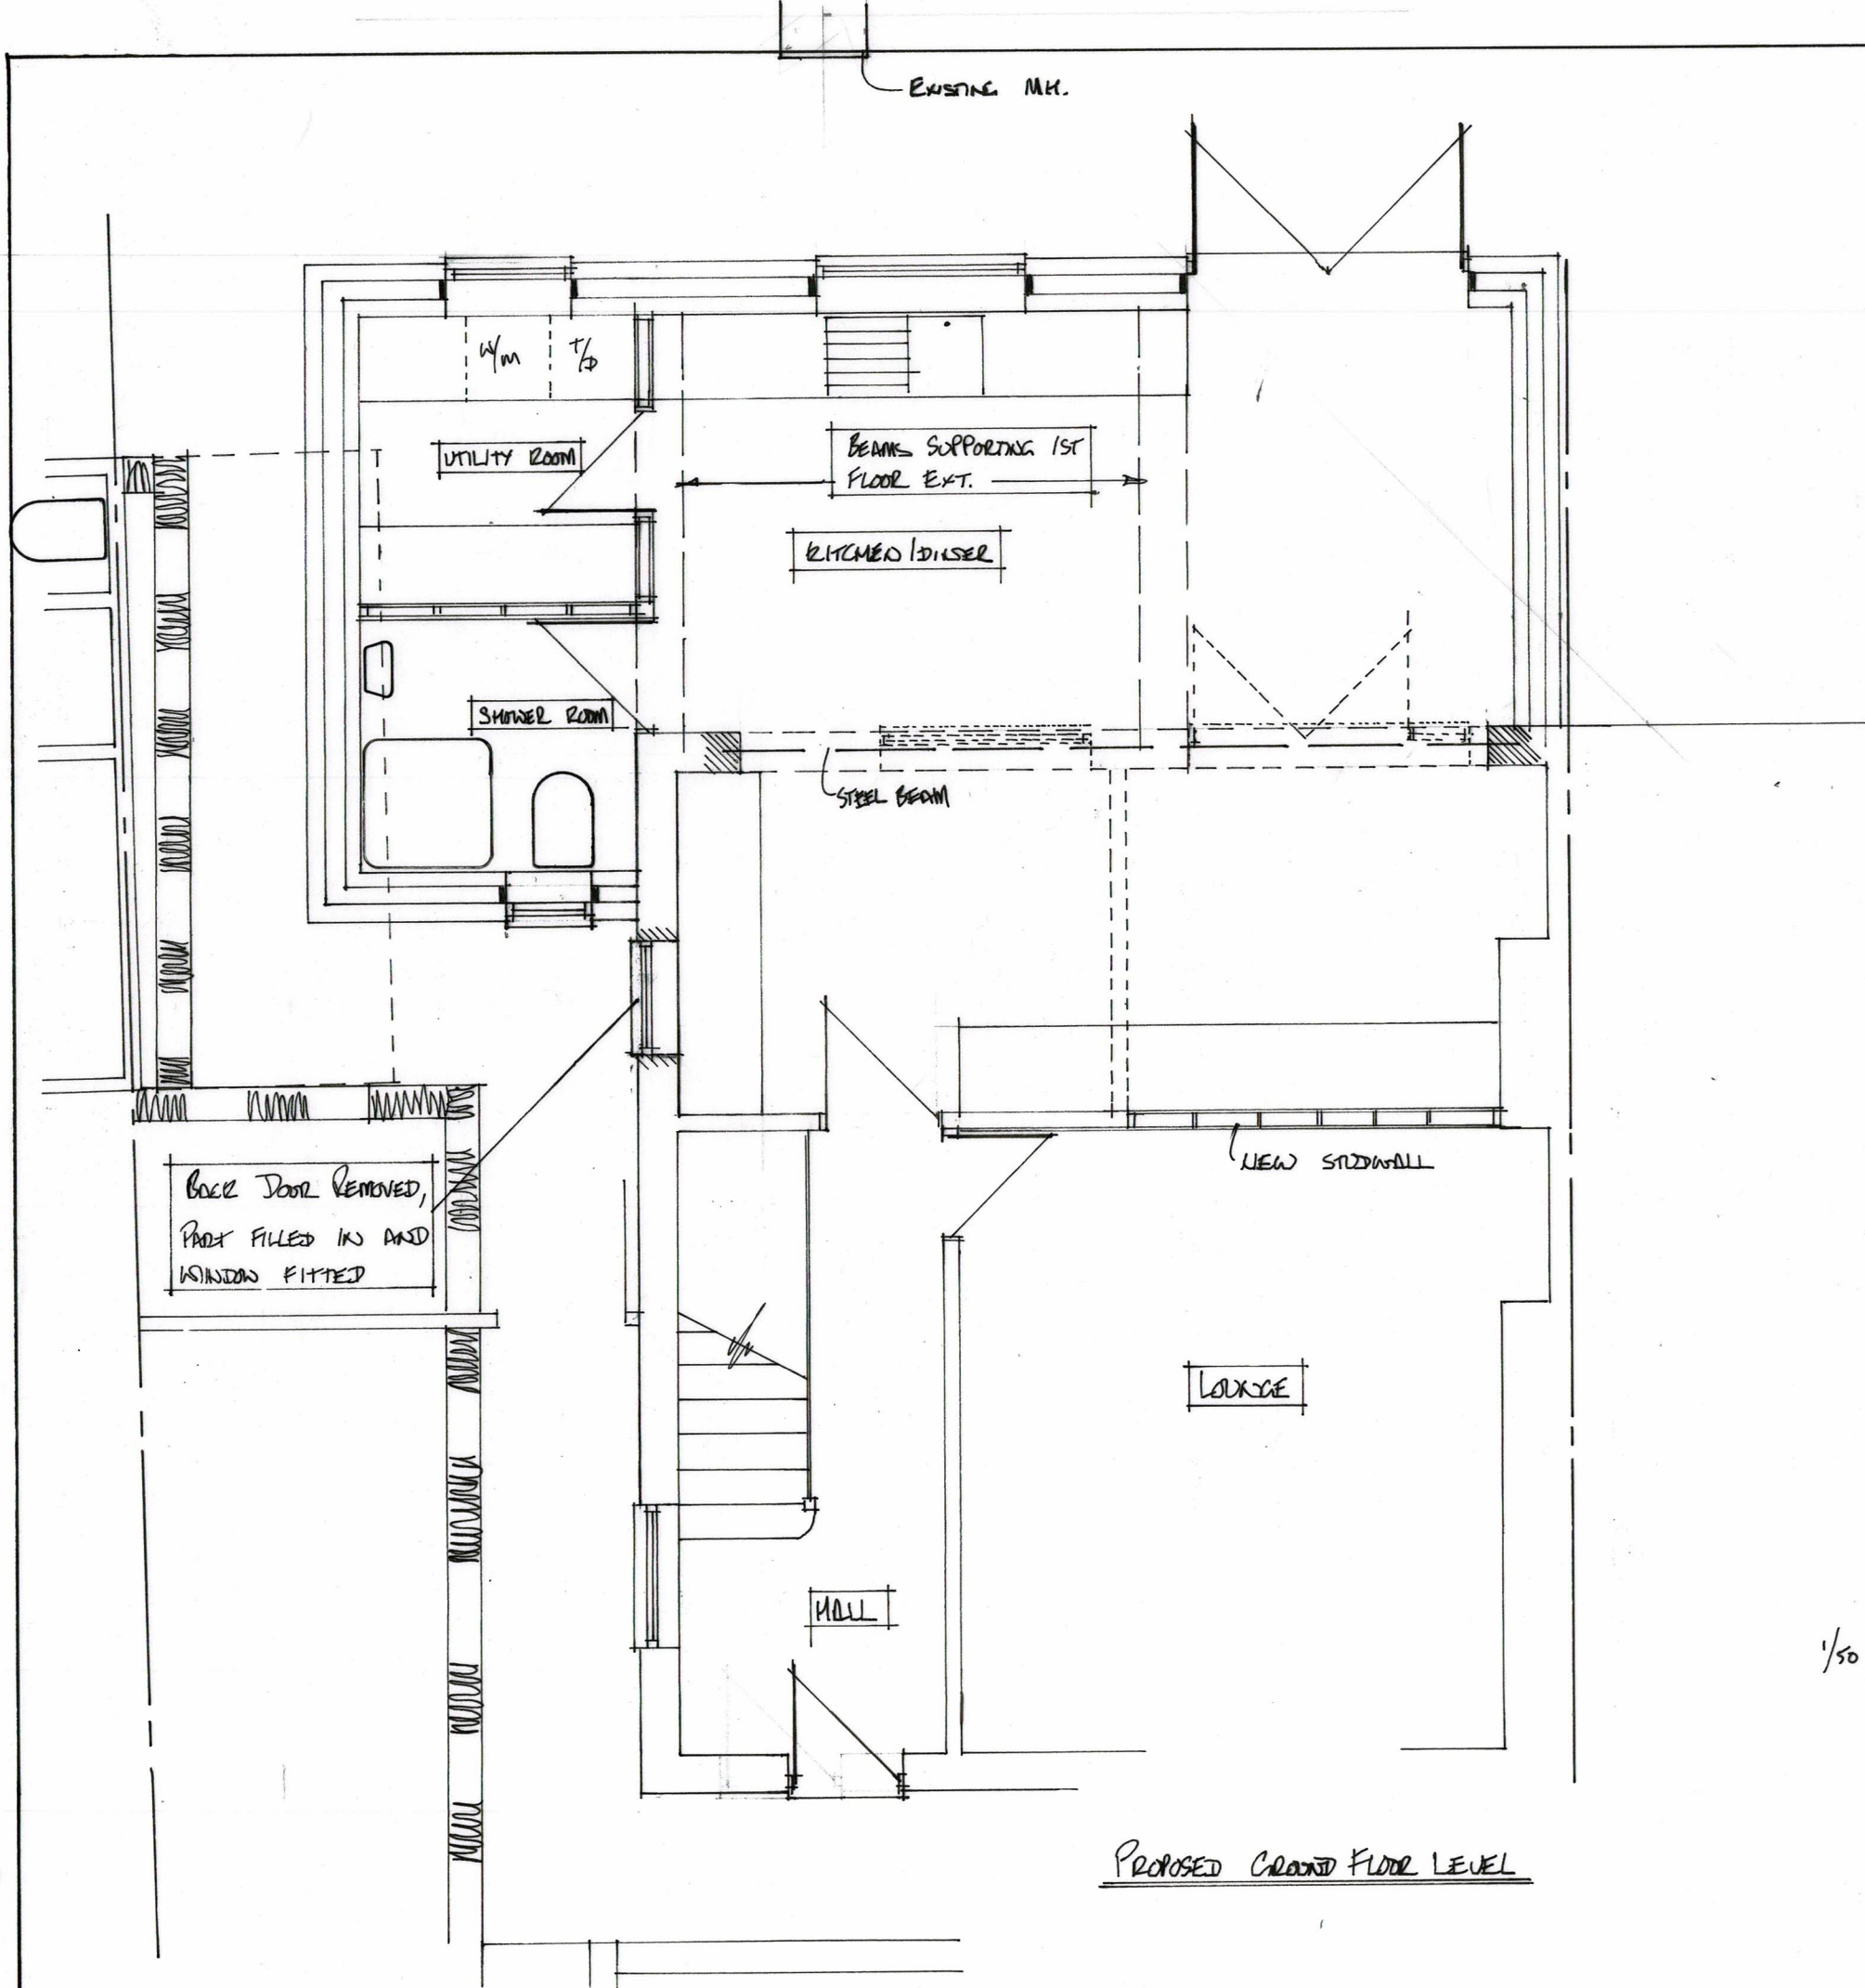

EXISTING MH.

W/M T/D

UTILITY ROOM

BEAMS SUPPORTING 1ST FLOOR EXT.

KITCHEN/DINER

SHOWER ROOM

STEEL BEAM

NEW STUD WALL

BACK DOOR REMOVED,
PART FILLED IN AND
WINDOW FITTED

LOUNGE

HALL

PROPOSED GROUND FLOOR LEVEL



PART TWO STOREY REAR EXTENSION, SINGLE STOREY REAR AND SIDE EXTENSION		MRS L. VILDAY 39 ST GEORGES CRESCENT GRAVESEND KENT DA2 4AR	
SCALE 1/50 1/100	DATE 13/4/23	DRAWING NO 23/03/04	02