


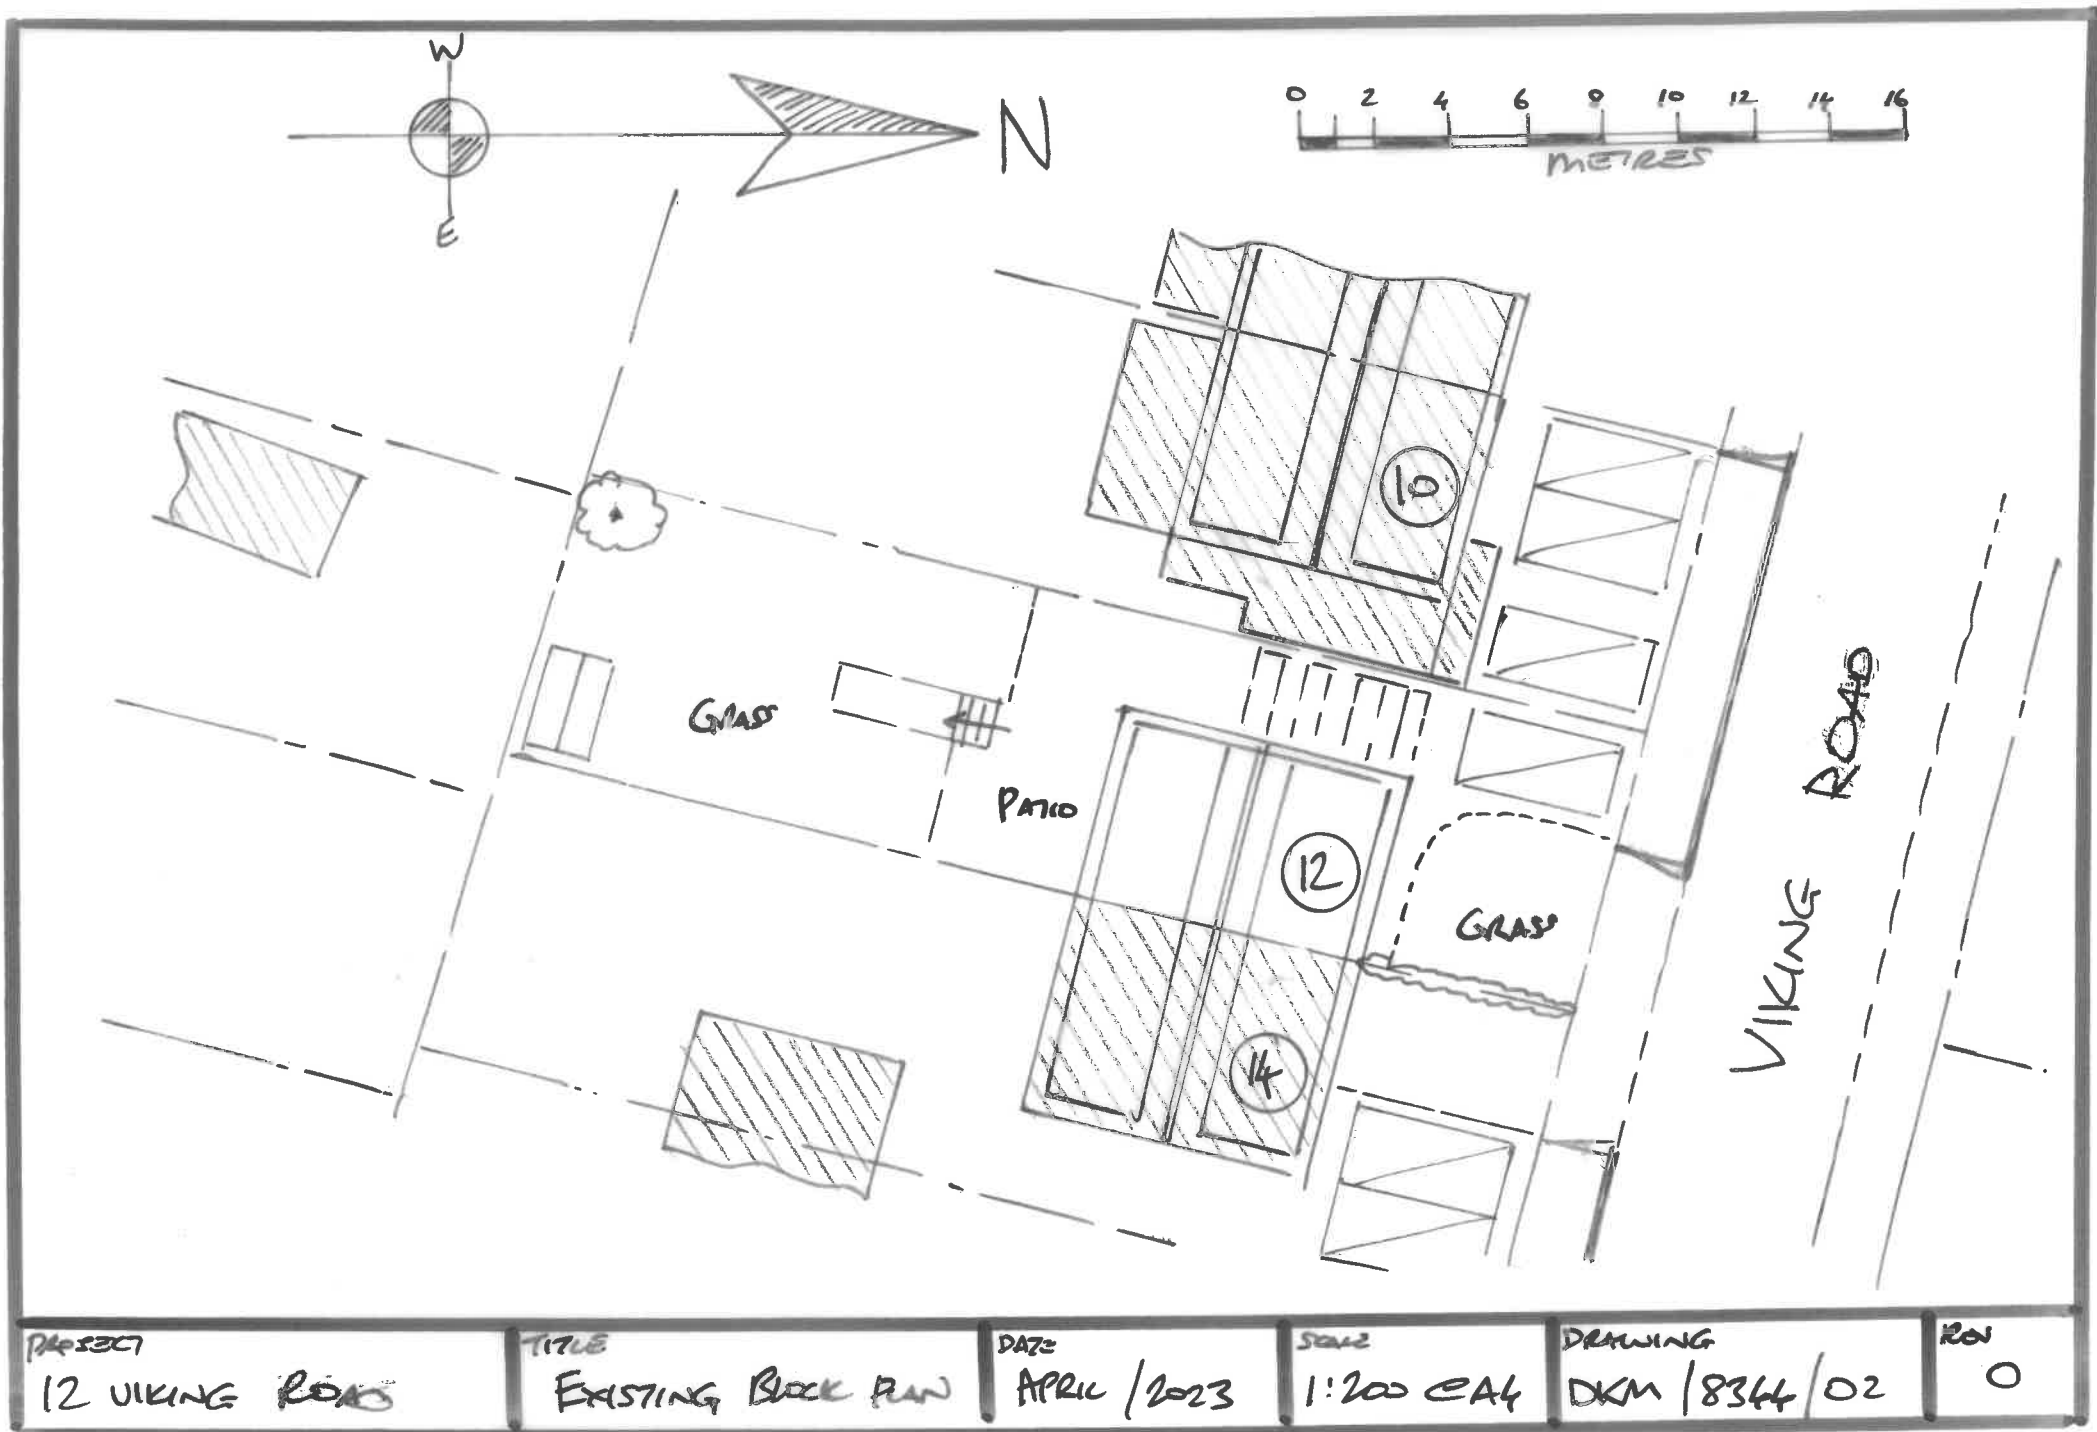

PROJECT

12 VIKING ROAD

TITLE

EXISTING BLOCK PLAN

DATE

APRIL / 2023

SCALE

1:200 CAD

DRAWING

DKM / 8344 / 02

REV

0