
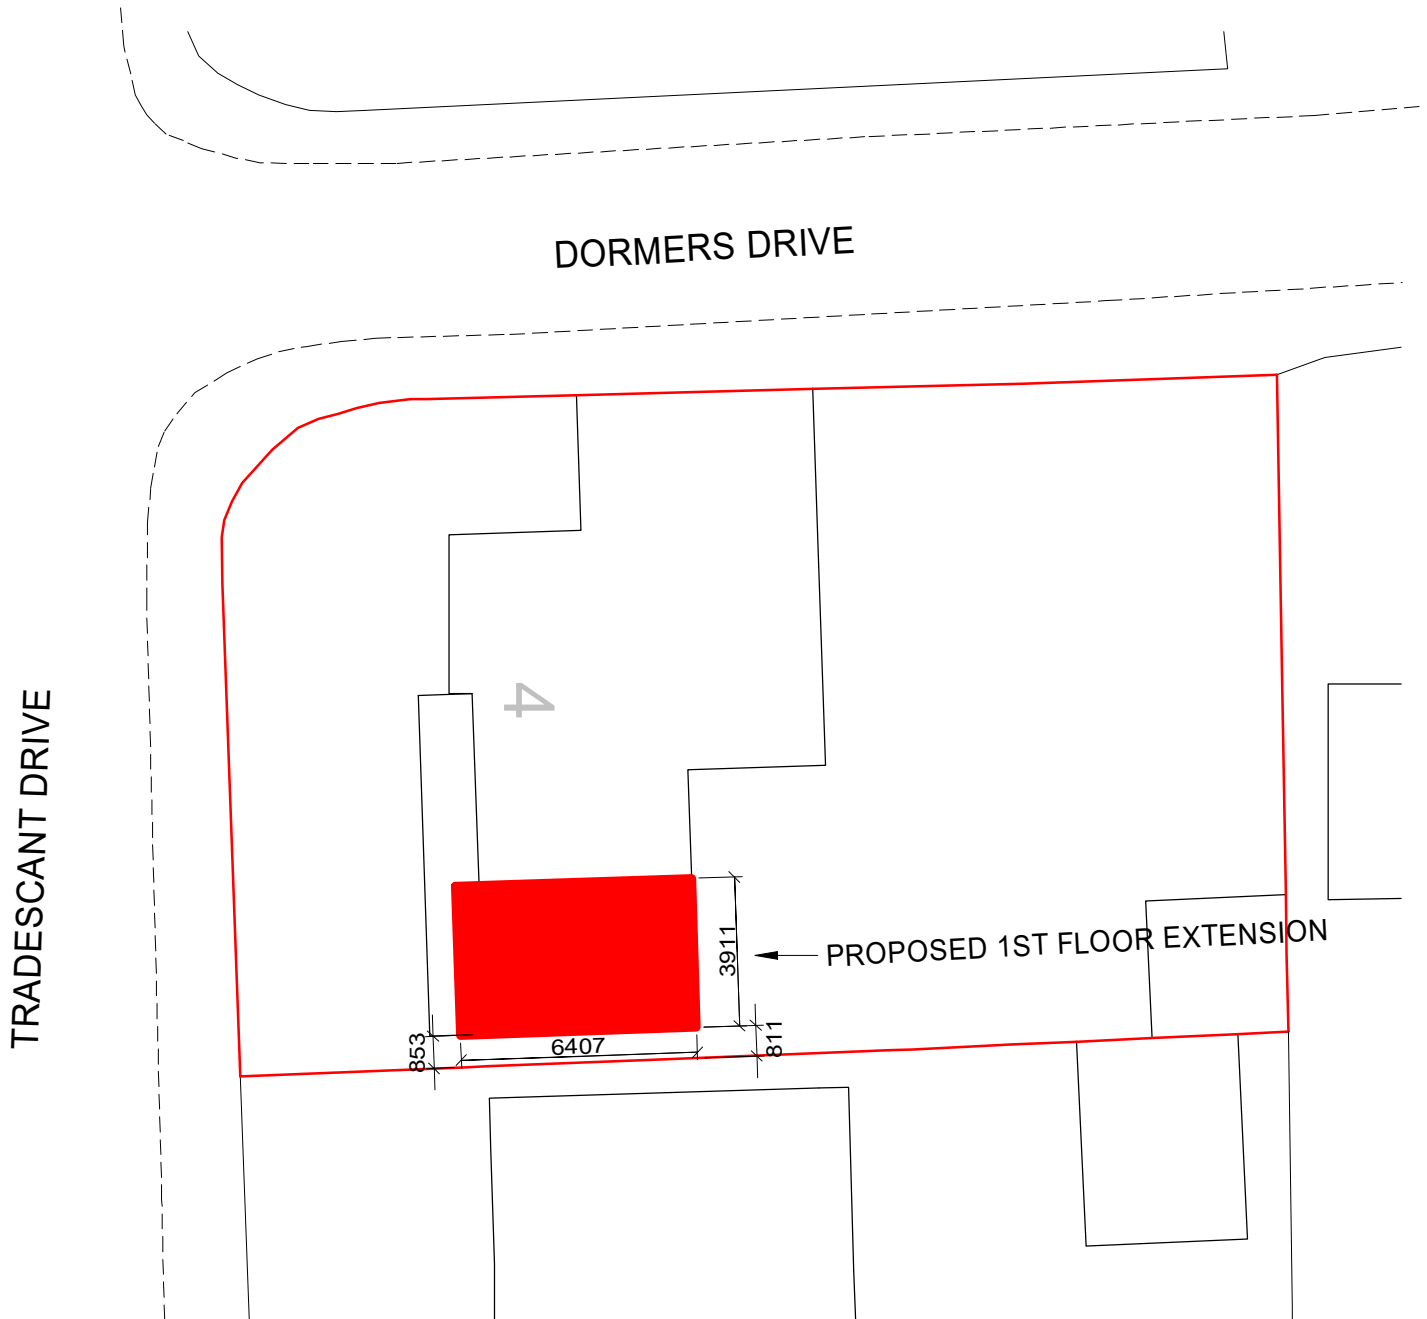
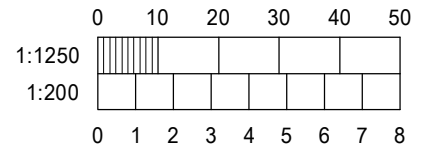


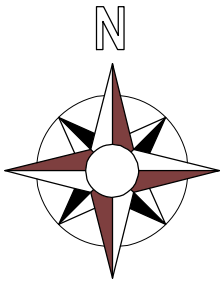

BLOCK PLAN

4 TRADESCANT DRIVE
MEOPHAM
KENT
DA13 0EE

SCALE 1:200 @ A4
DRG No: LOCPLAN/01
MAY 2023