

NOTES

1. THE ORIGINAL SIZE OF THIS DRAWING IS A1.

0 1 2 3 4 5 CM

2. THIS DRAWING IS TO BE READ IN CONJUNCTION WITH ALL RELEVANT ARCHITECTS, ENGINEERS, SERVICES ENGINEERS AND ANY OTHER SPECIALISTS DETAILS/DRAWINGS AND THE SPECIFICATION.

ALL DIMENSIONS ARE IN MILLIMETRES.

ALL LEVELS ARE IN METRES.

ALL DIMENSIONS ARE TO BE CONFIRMED AND CHECKED ON SITE PRIOR TO COMMENCEMENT OF FABRICATION DRAWINGS AND/OR SITE WORKS.

ALL WORKS ARE TO BE CARRIED OUT IN ACCORDANCE WITH ALL RELEVANT BRITISH STANDARDS, CODES OF PRACTICE, BUILDING REGULATIONS, HEALTH AND SAFETY REQUIREMENTS AND MANUFACTURERS RECOMMENDATIONS.

ALL STEELS TO BE FIRE PROTECTED TO BUILDING CONTROL REQUIREMENTS

DO NOT SCALE FROM THIS DRAWING.

planning issue

A	PLANNING ISSUE	03/02/25	
P1	ISSUED FOR INFORMATION & COMMENT	03/02/25	
REV		DATE	CHKD

CJ HARDING DESIGN LTD

Planning Permissions and Building Control Services


Church Road
Pembury, Kent TN2 4BS.
Email: info@cjhardingdesign.co.uk

Tel: 01892 572977
mob: 07944 775594
www.cjhardingdesign.co.uk



PROJECT TITLE:
**2-3 BERKLEY ROAD
GRAVESEND**

DRAWING TITLE:
**SASH WINDOW DETAIL
type 1**

CLIENT:		
DATE: Jan 2025	DRAWN m.d	
SCALE (@ A1): 1:5	DRAWING No: 102/2025/100	REV: A

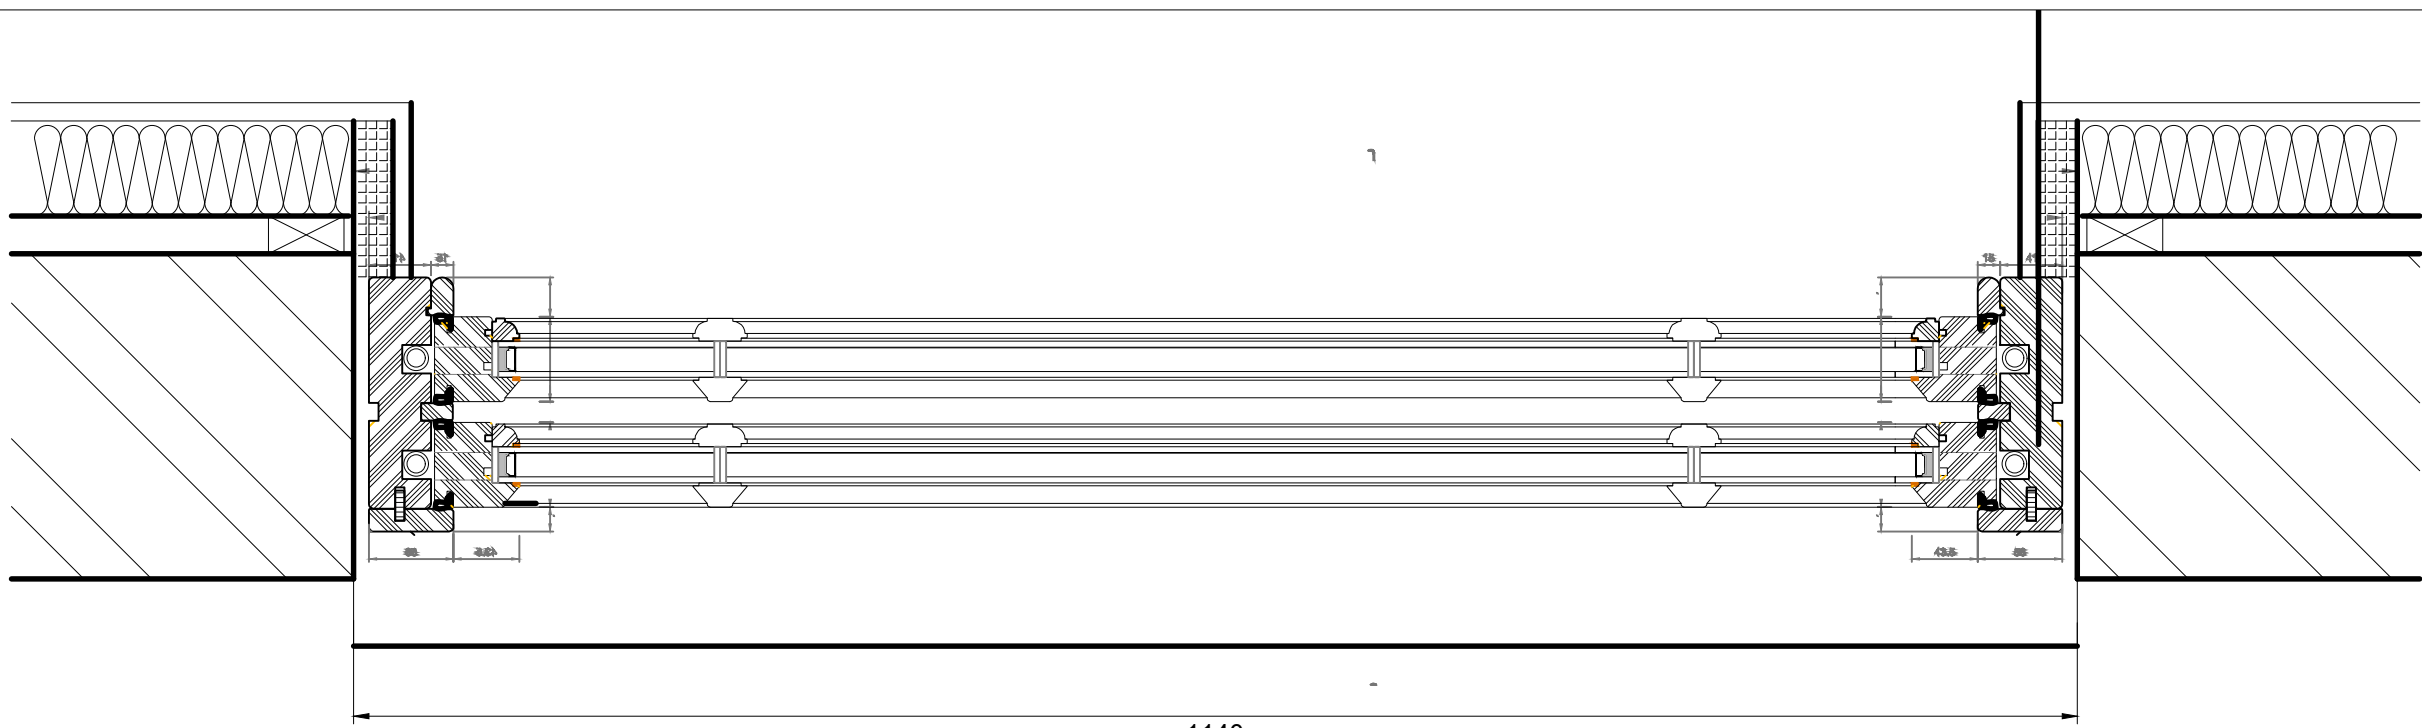

SECTION B-B

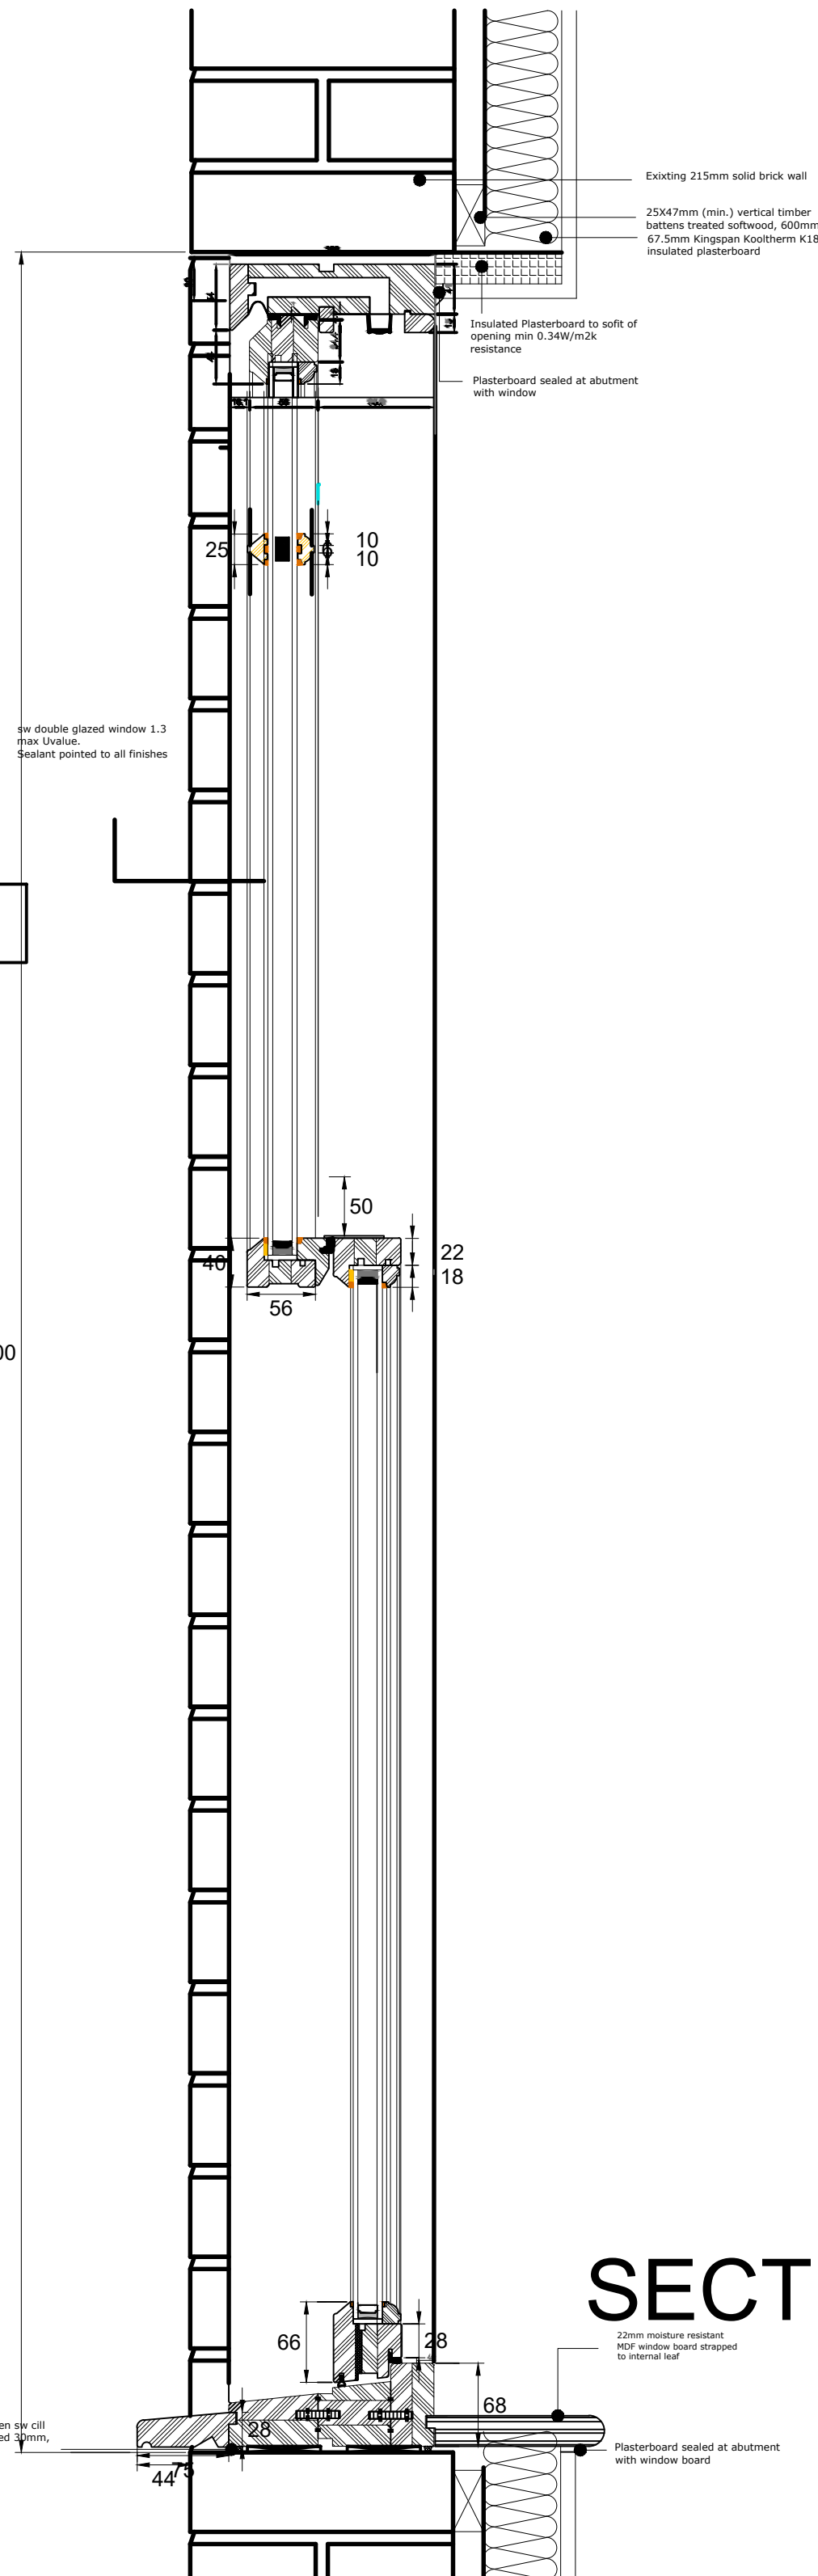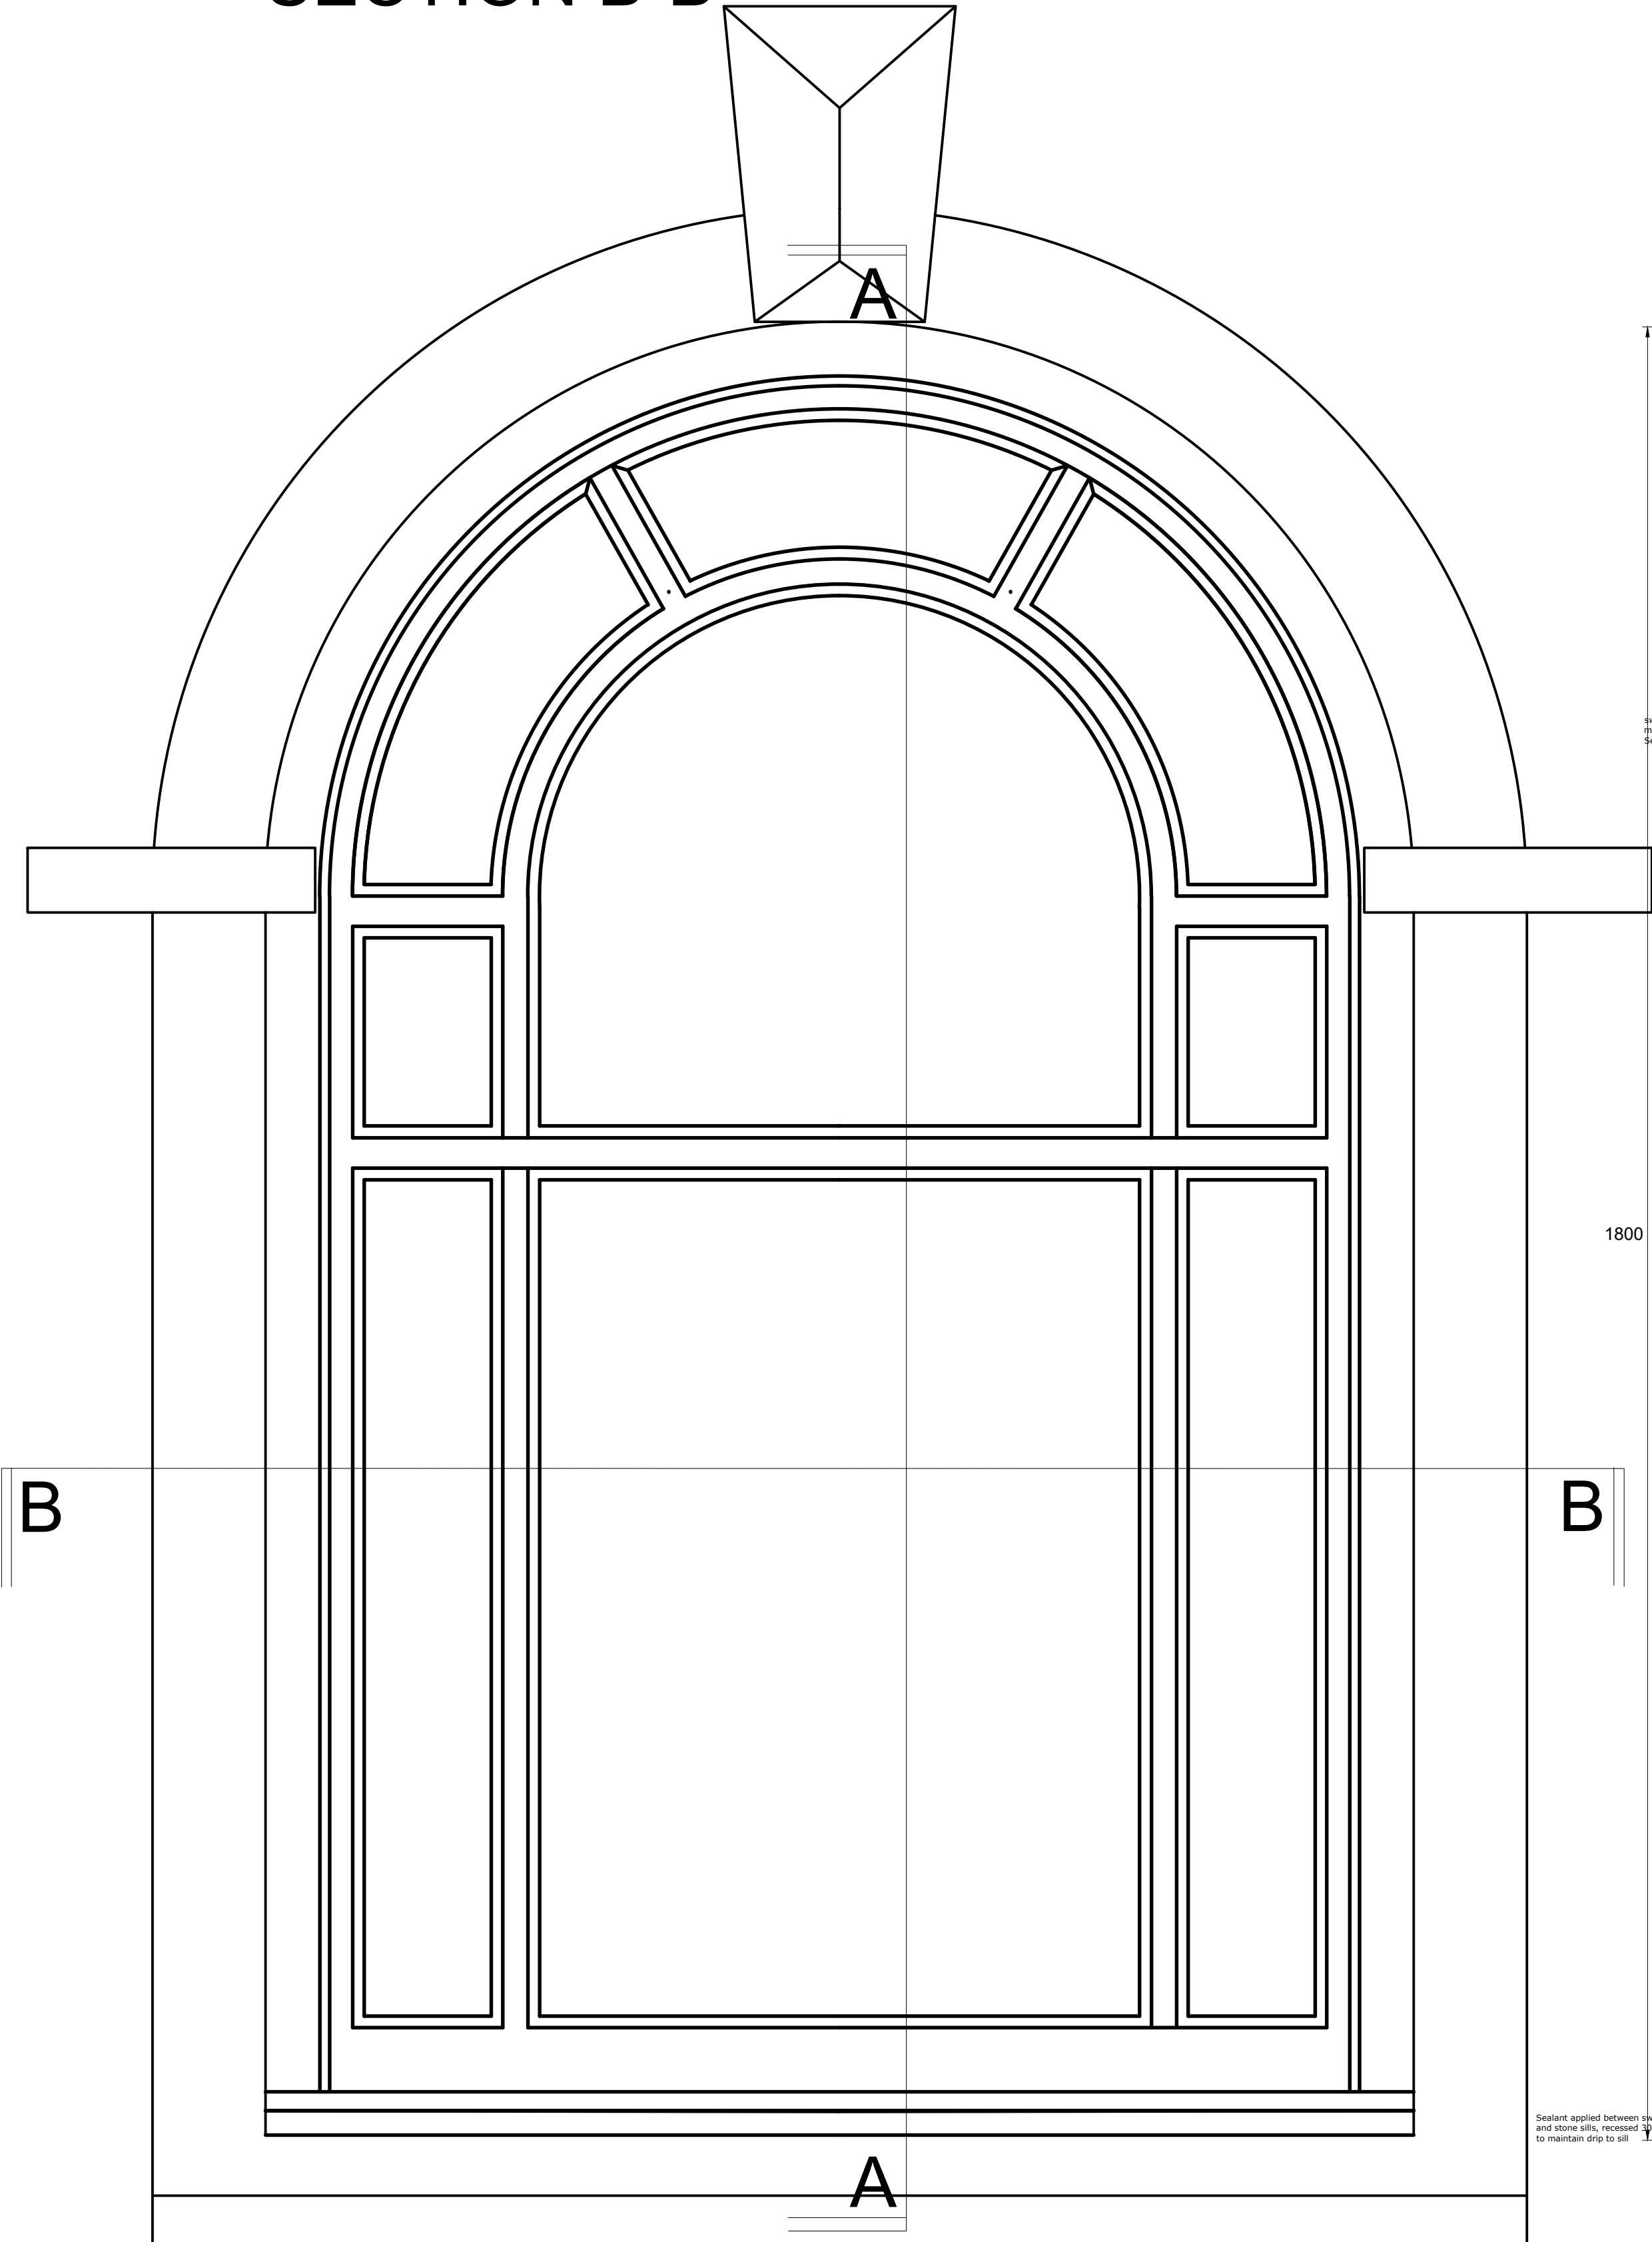

SECTION A-A