


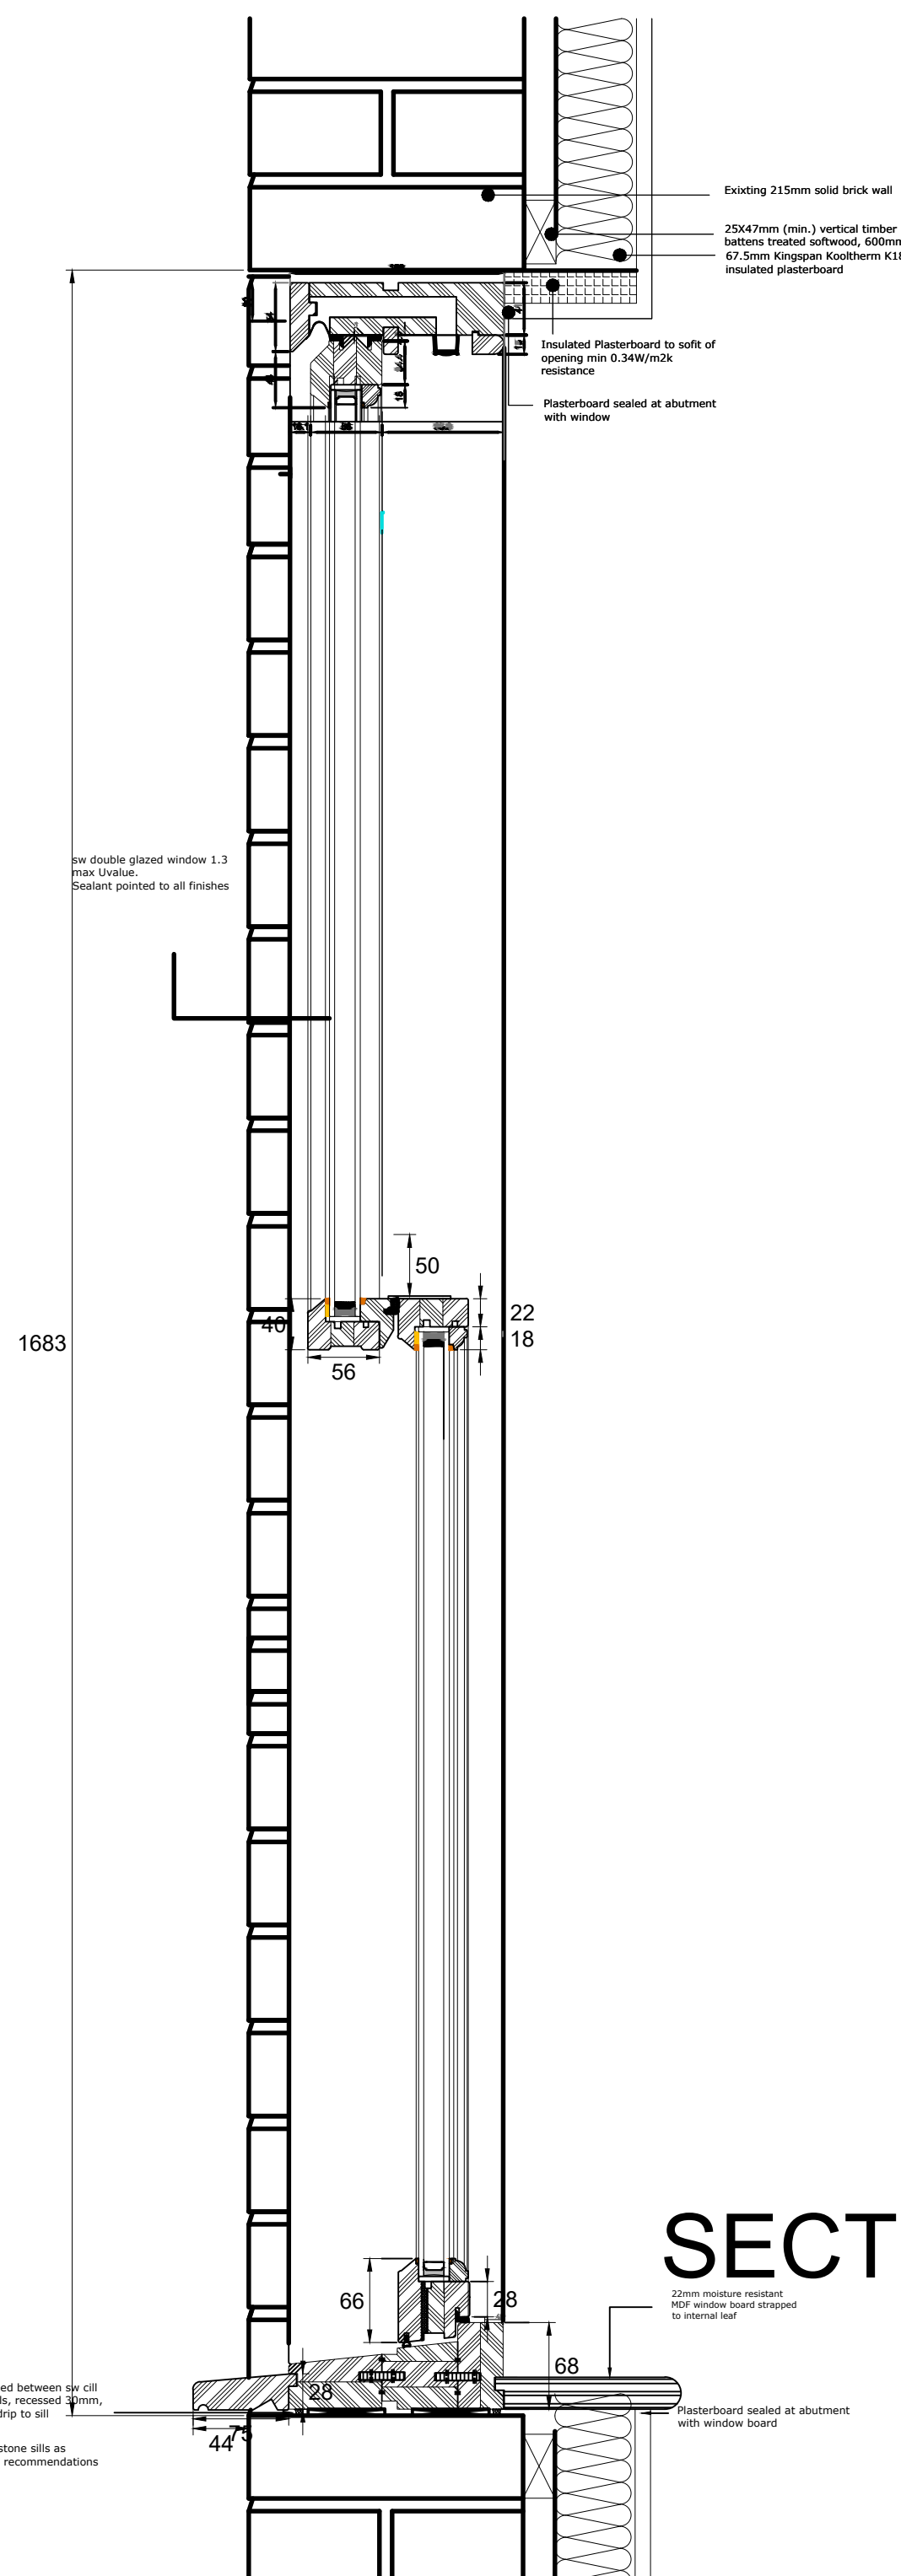

SECTION A-A

DO NOT SCALE FROM THIS DRAWING.

planning issue

A	PLANNING ISSUE	03/02/25	
P1	ISSUED FOR INFORMATION & COMMENT	03/02/25	
REV		DATE	CHKD



Church Road
Pembury, Kent TN2 4BS.
E-mail : info@cjhardingdesign.co.uk

Tel: 01892 572977
mob: 07946 775594
www.cjhardingdesign.co.uk

SASH WINDOW DETAIL
type 2

DATE: Jan 2025	DRAWN m.d	
SCALE (@ A1): 1:5	DRAWING No: 102/2025/101	REV: A