




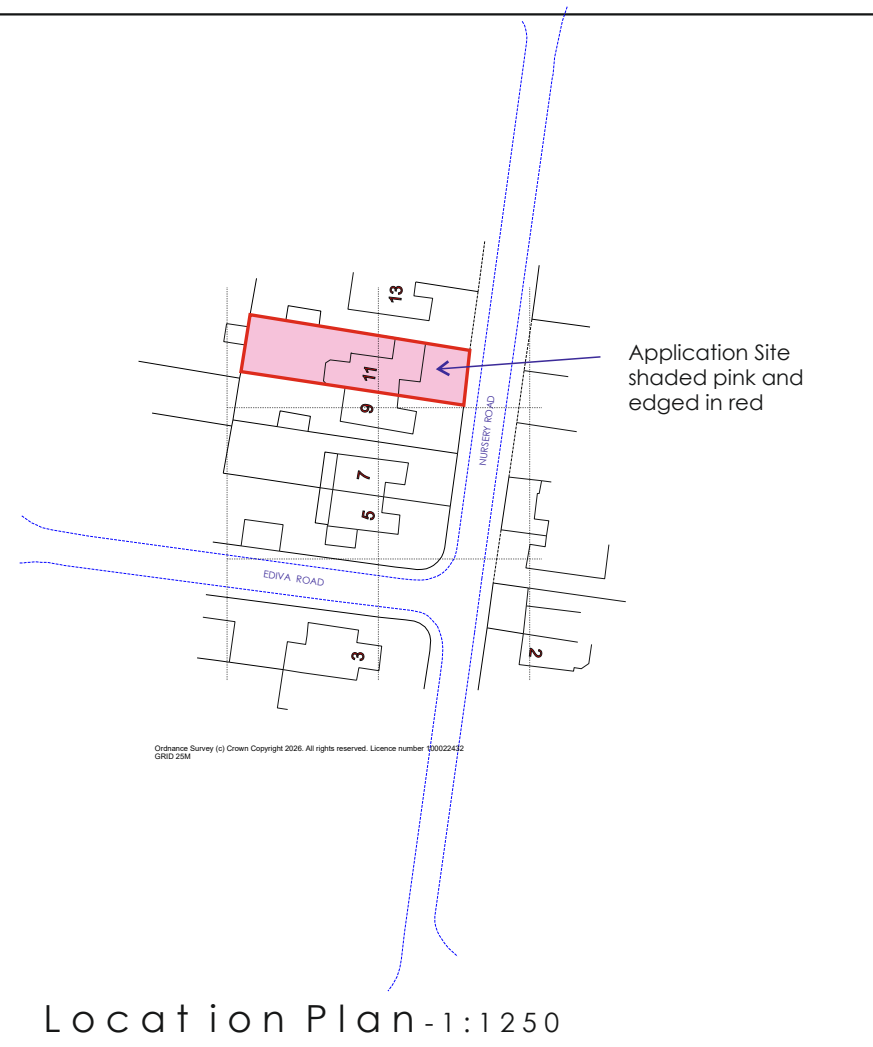

Location Plan - 1:1250

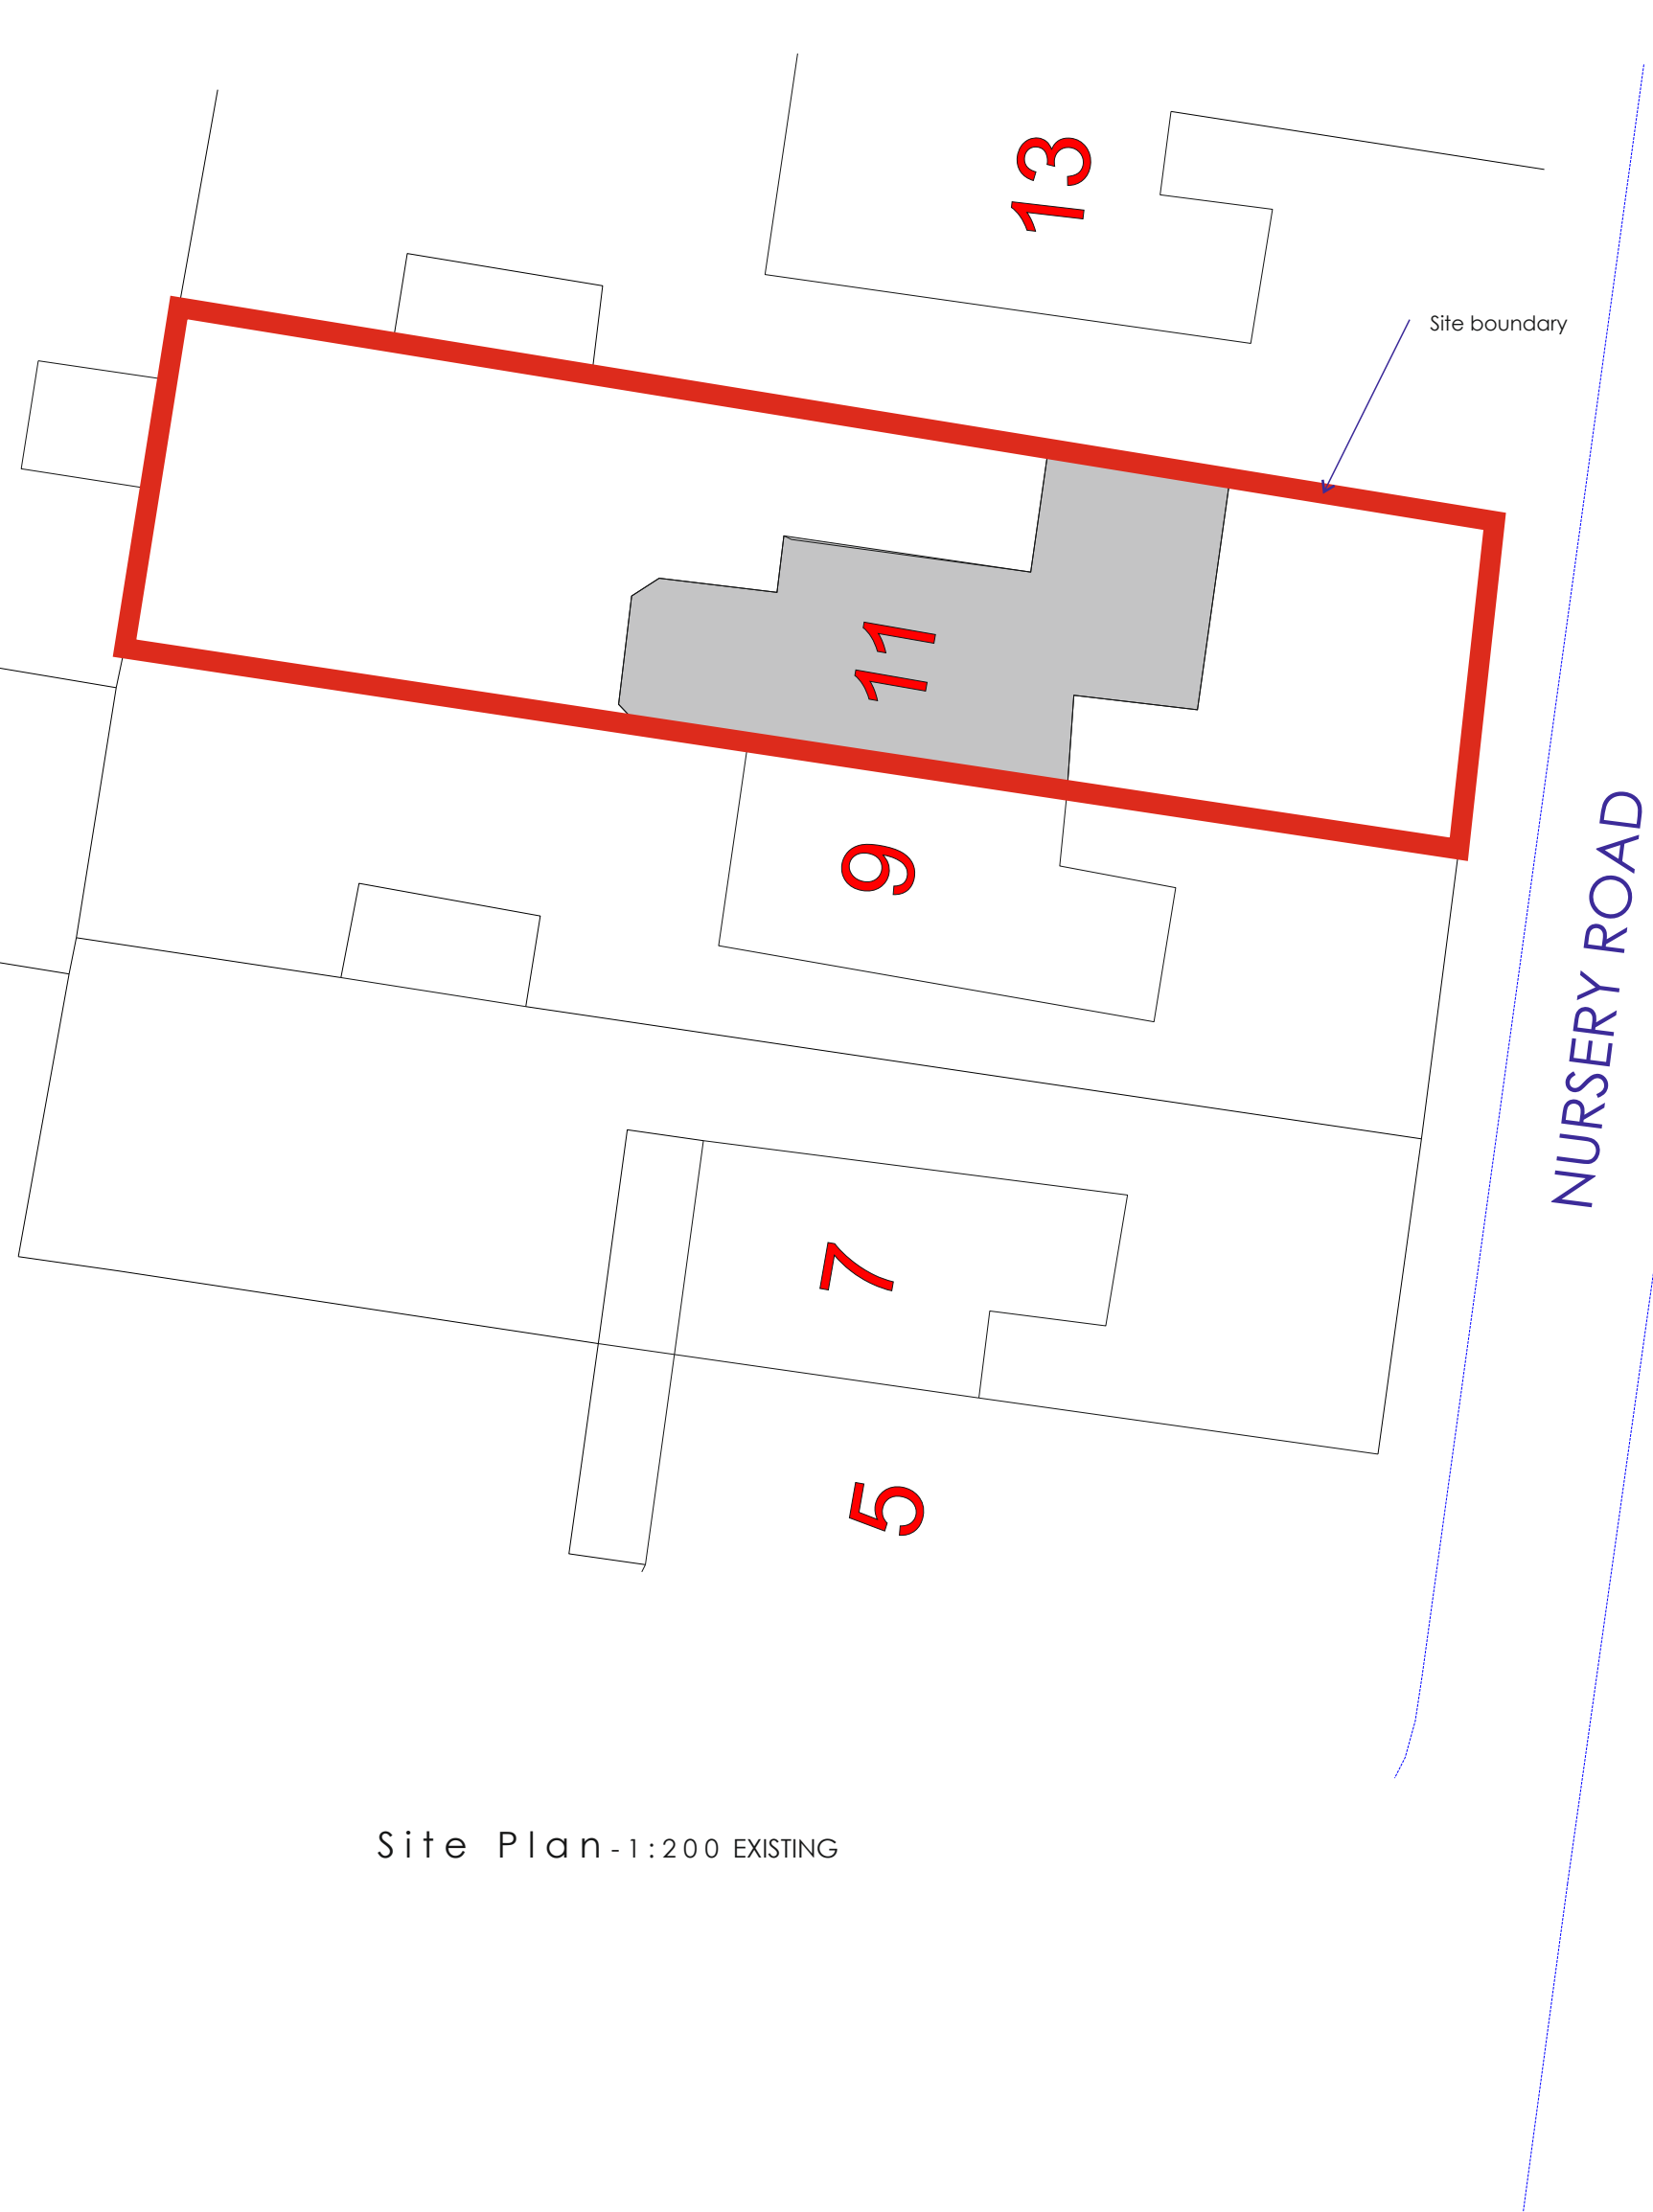

Site Plan - 1:200 EXISTING

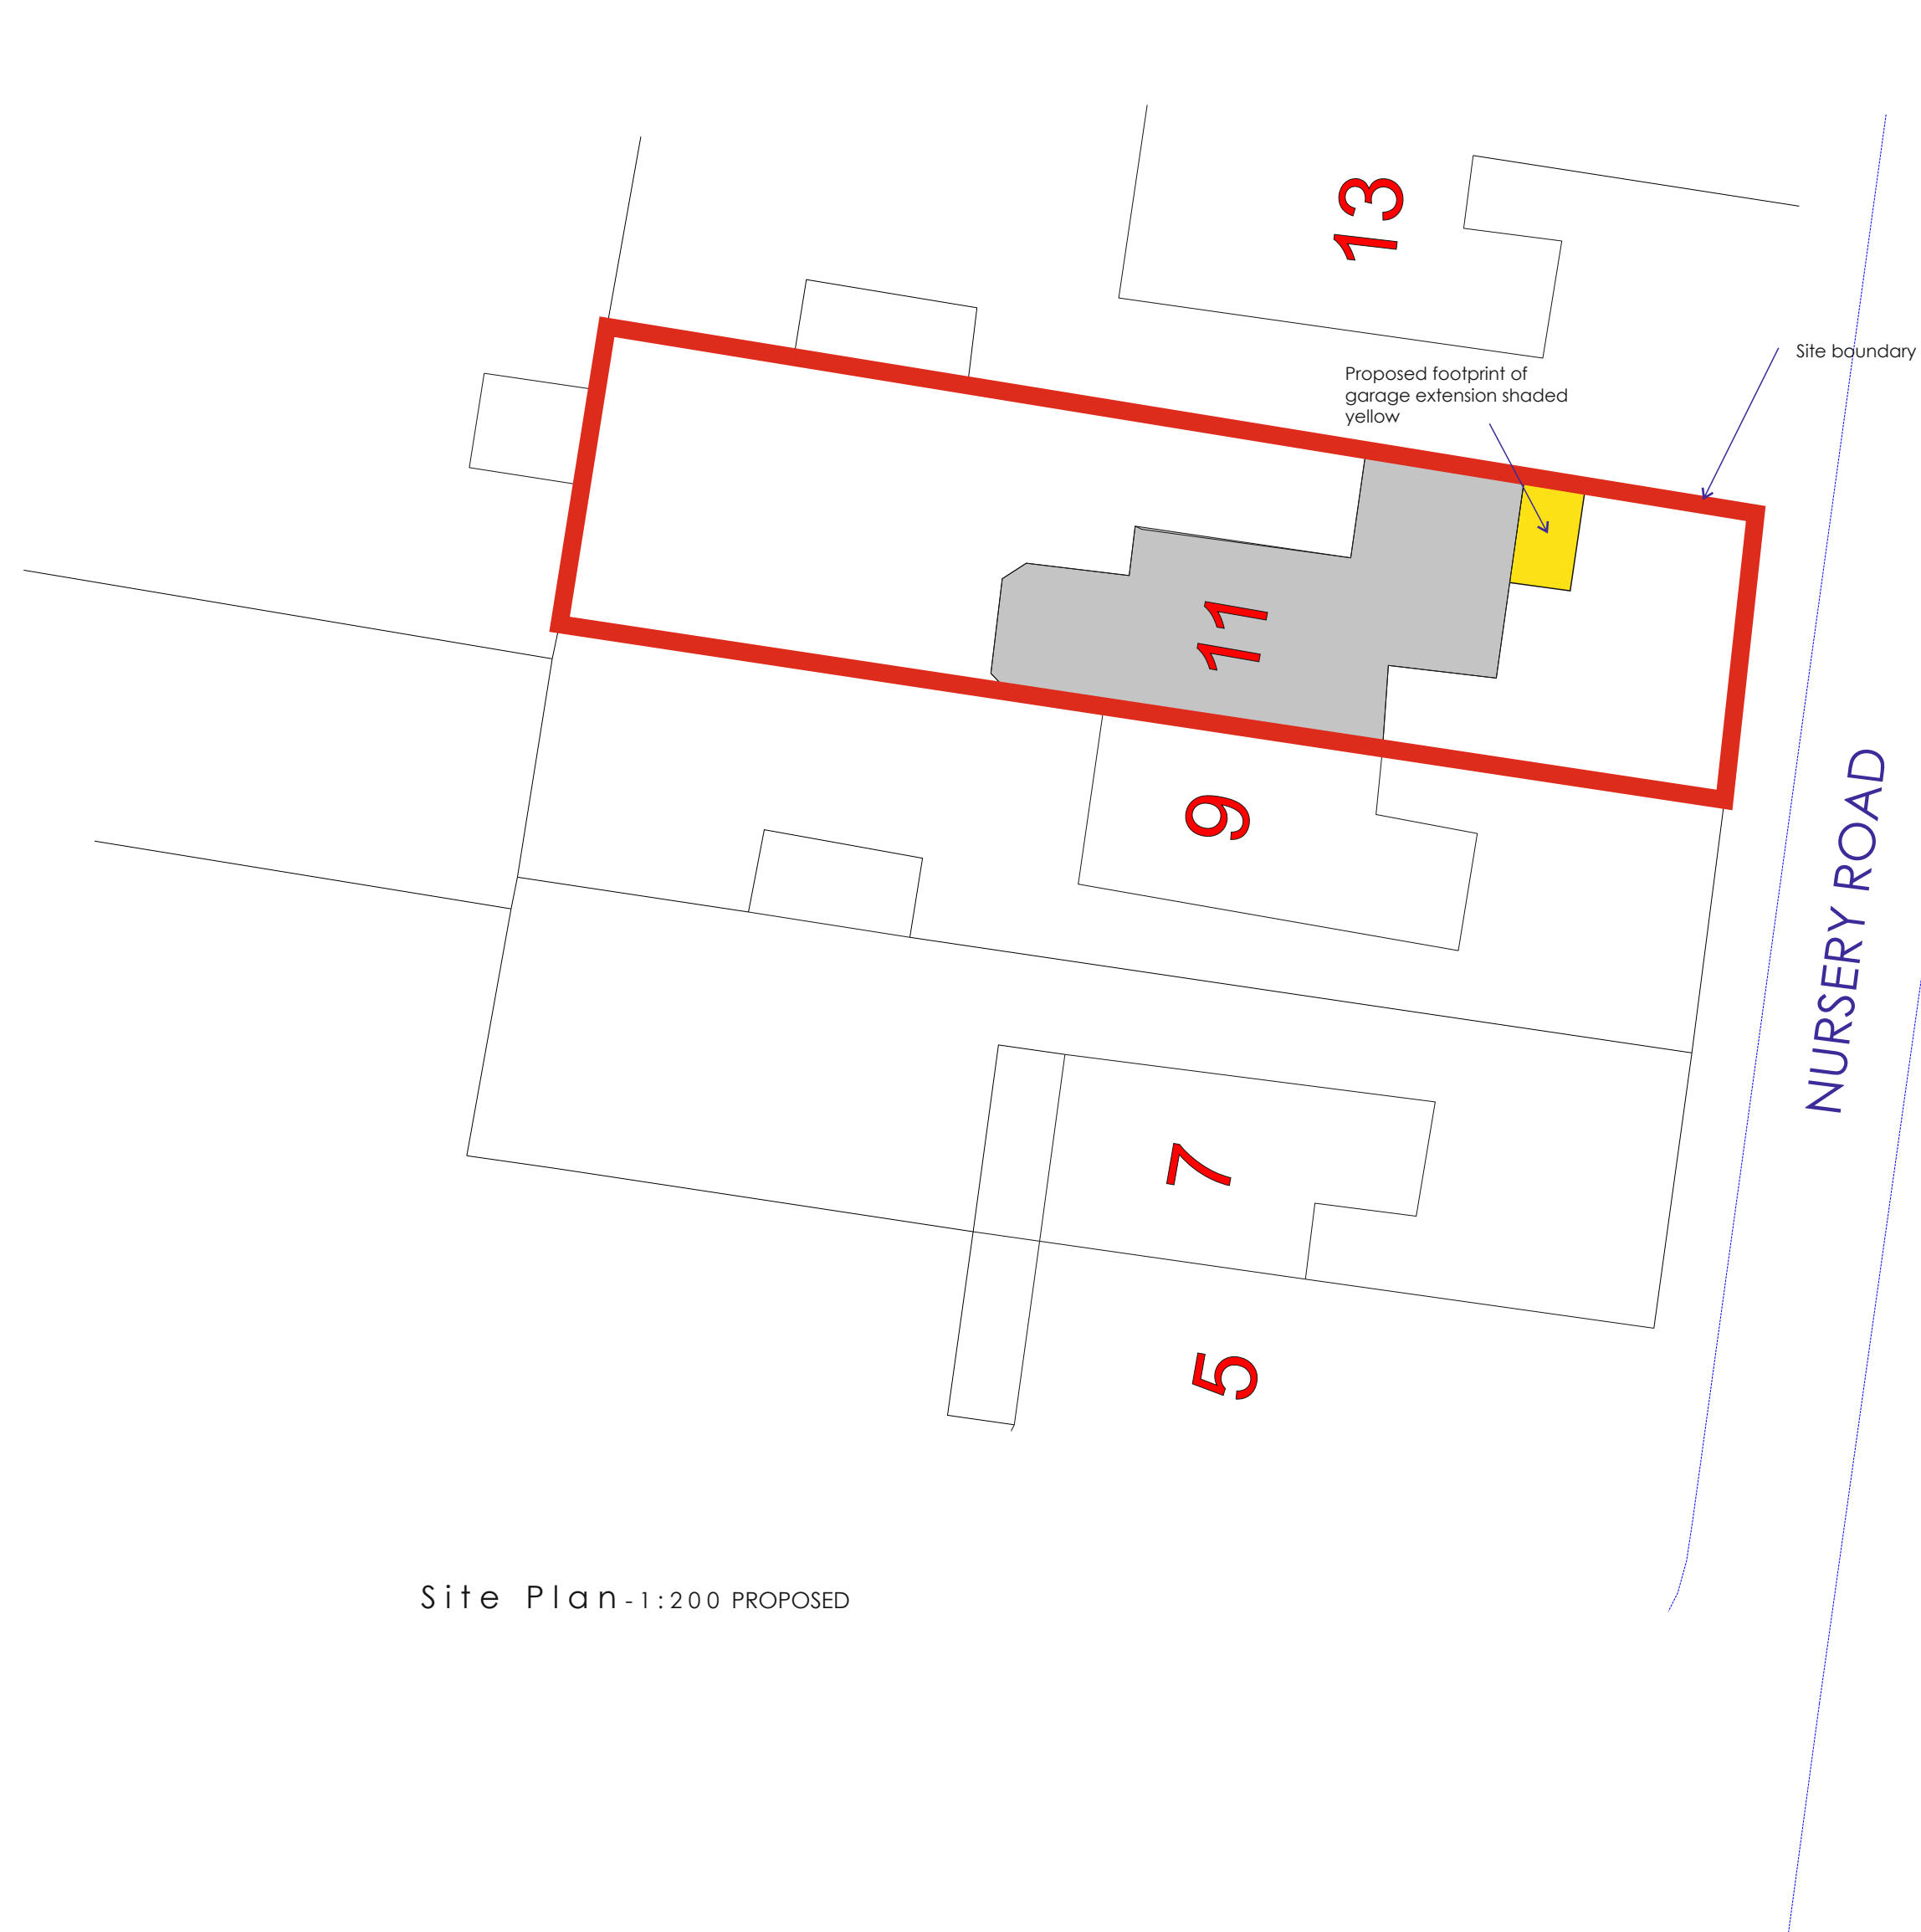

Site Plan - 1:200 PROPOSED



A. Garage extension details added		RFW
REVISIONS		
SCALES	1:200 1:1250	DRAWN RFW
DATE	June 2026	

EXISTING AND PROPOSED SITE PLANS WITH LOCATION PLAN

PROJECT
Proposed Garage Extension
111 Nursery Road
Wessingham, Kent DA13 0NE
for: Mr Michael Wiltam

WARD + ASSOCIATES
LIME TREE HOUSE PROSPECT ROAD
HYTHE KENT CT21 5NN

M: 07771 863940
E: roger@wardassociates.co.uk W: www.wardassociates.co.uk

0826.WD.04A

A