



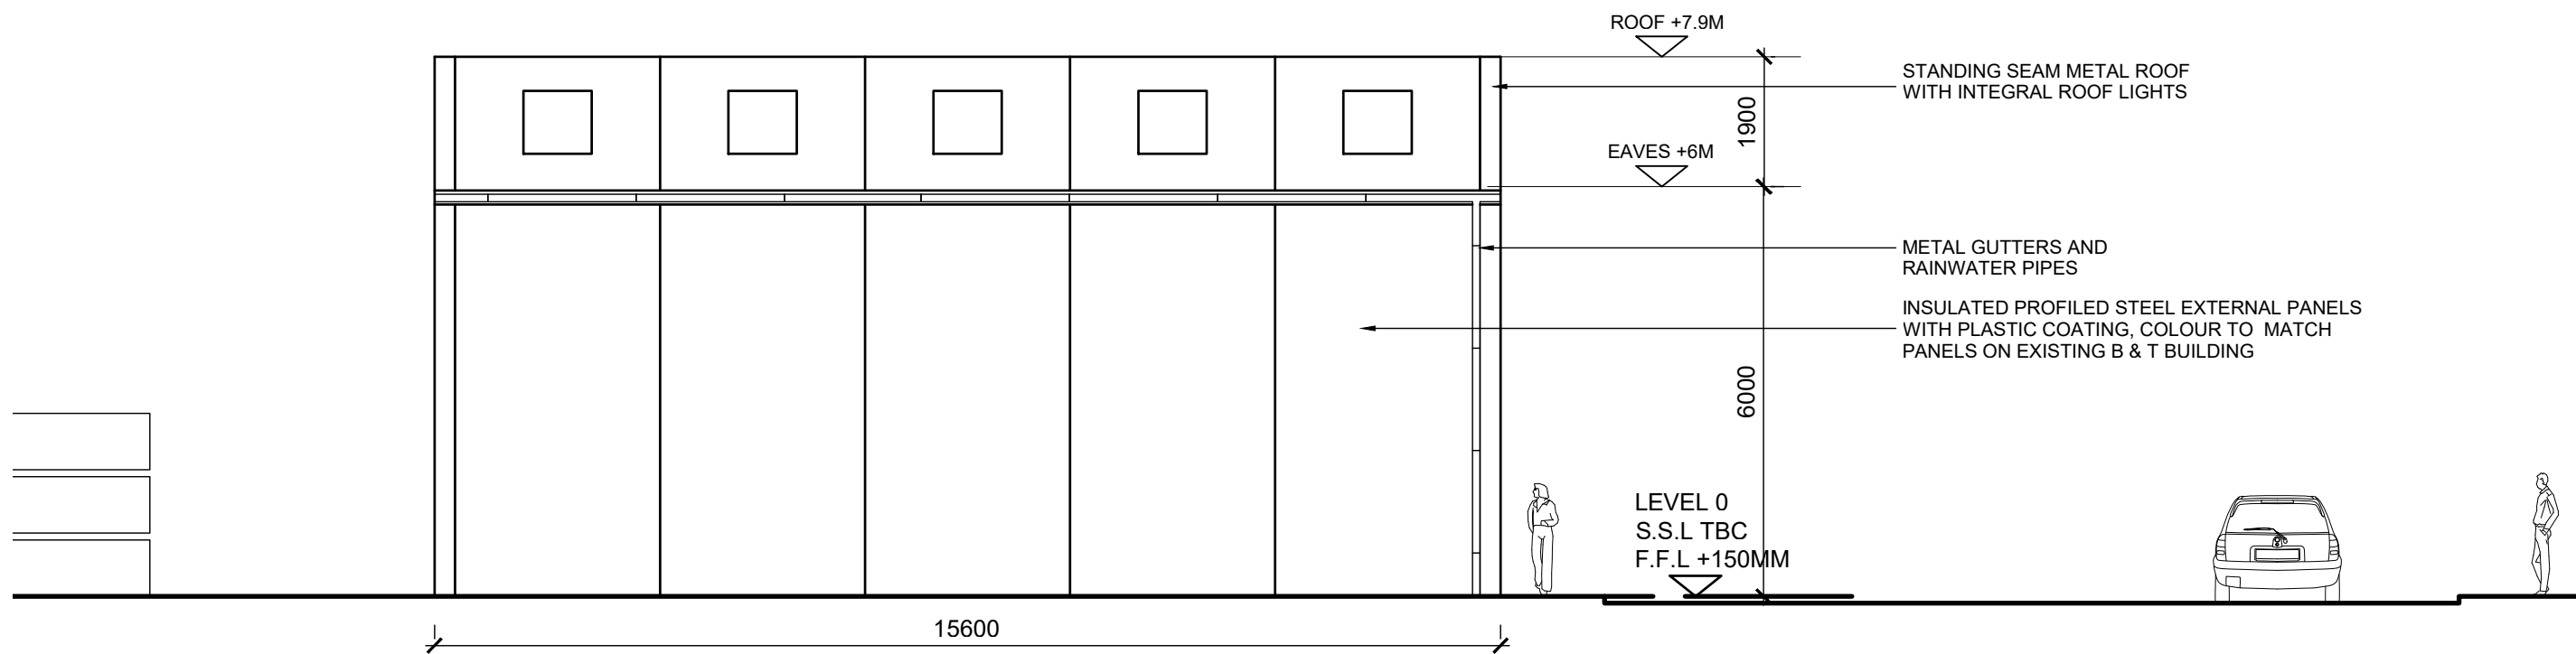


EXTERNAL STORAGE PROPOSED STORAGE UNIT ACCESS ROAD

WEST ELEVATION

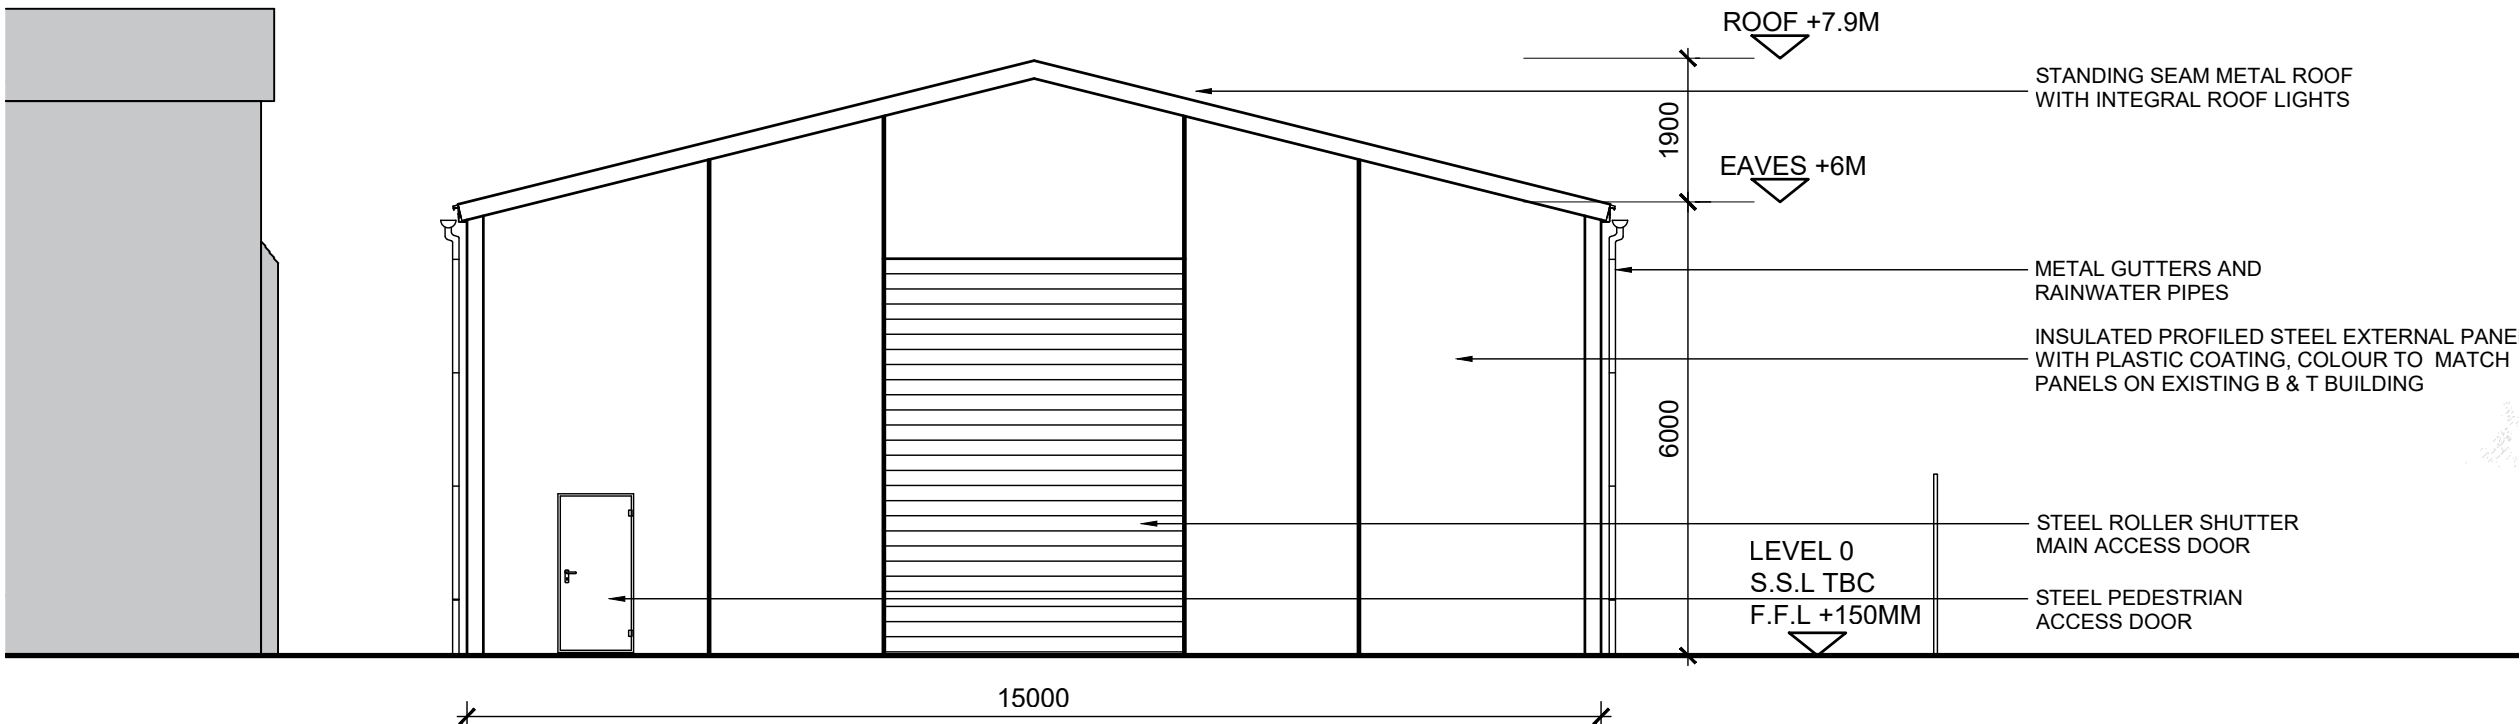



B & T WORKSHOP & OFFICE PROPOSED STORAGE UNIT SITE BOUNDARY

NORTH ELEVATION

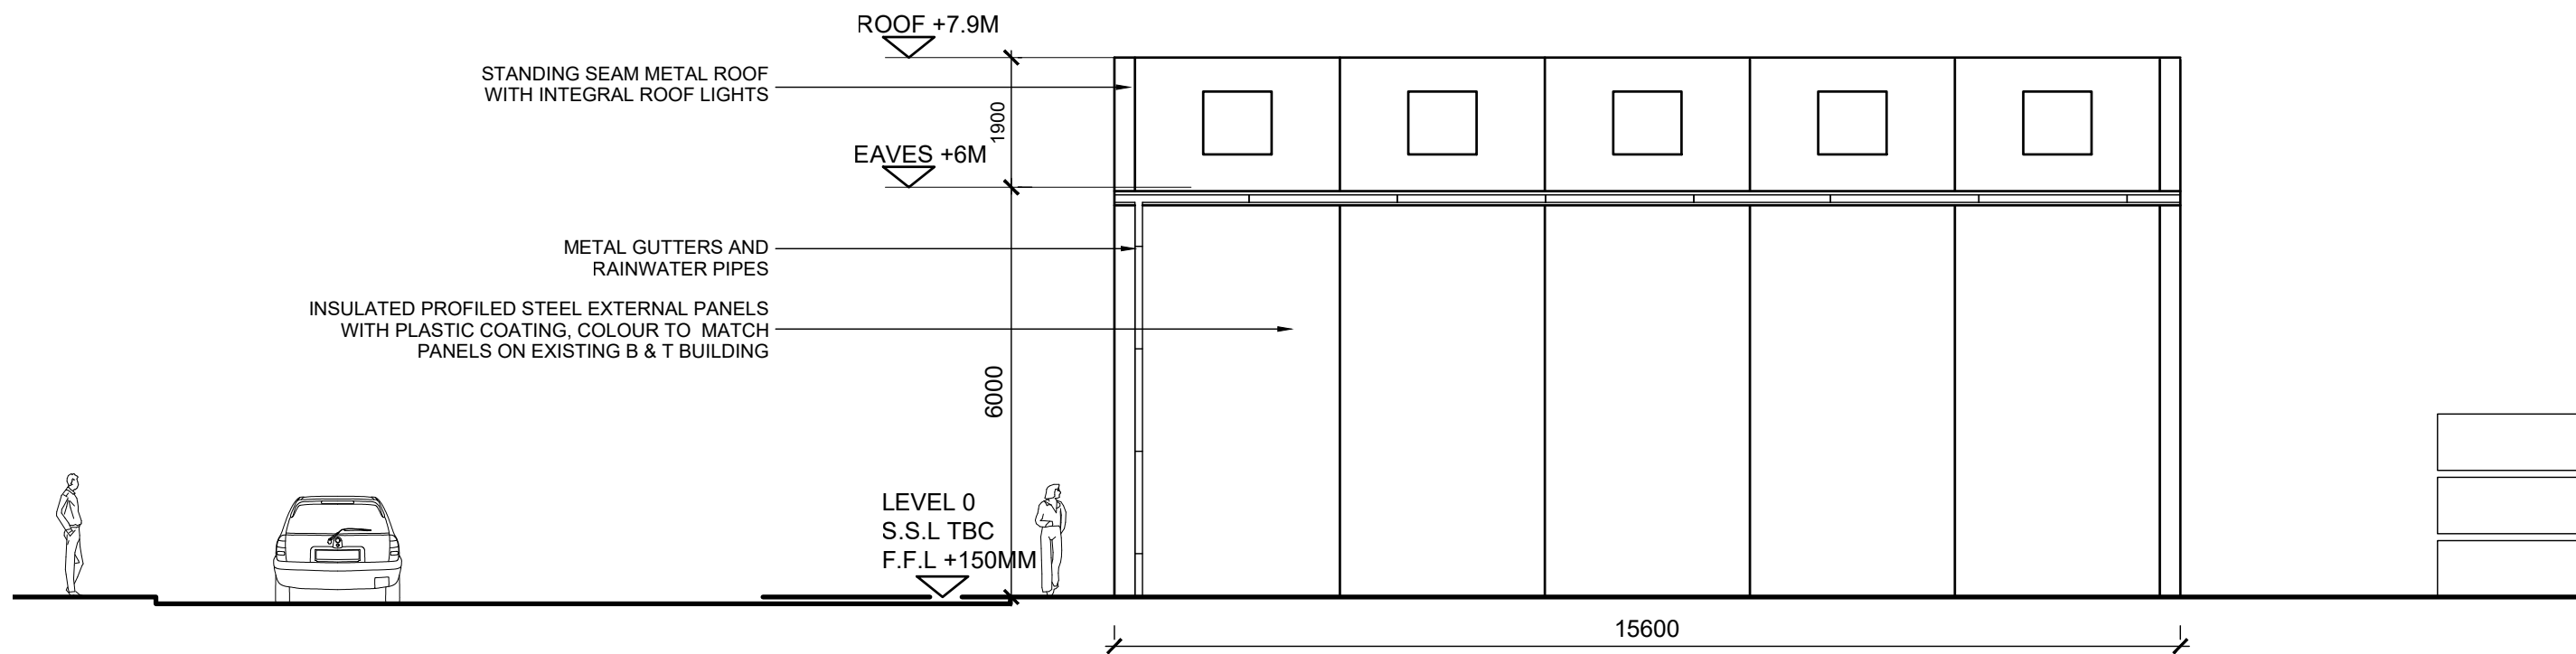

ACCESS ROAD PROPOSED STORAGE UNIT EXTERNAL STORAGE

EAST ELEVATION

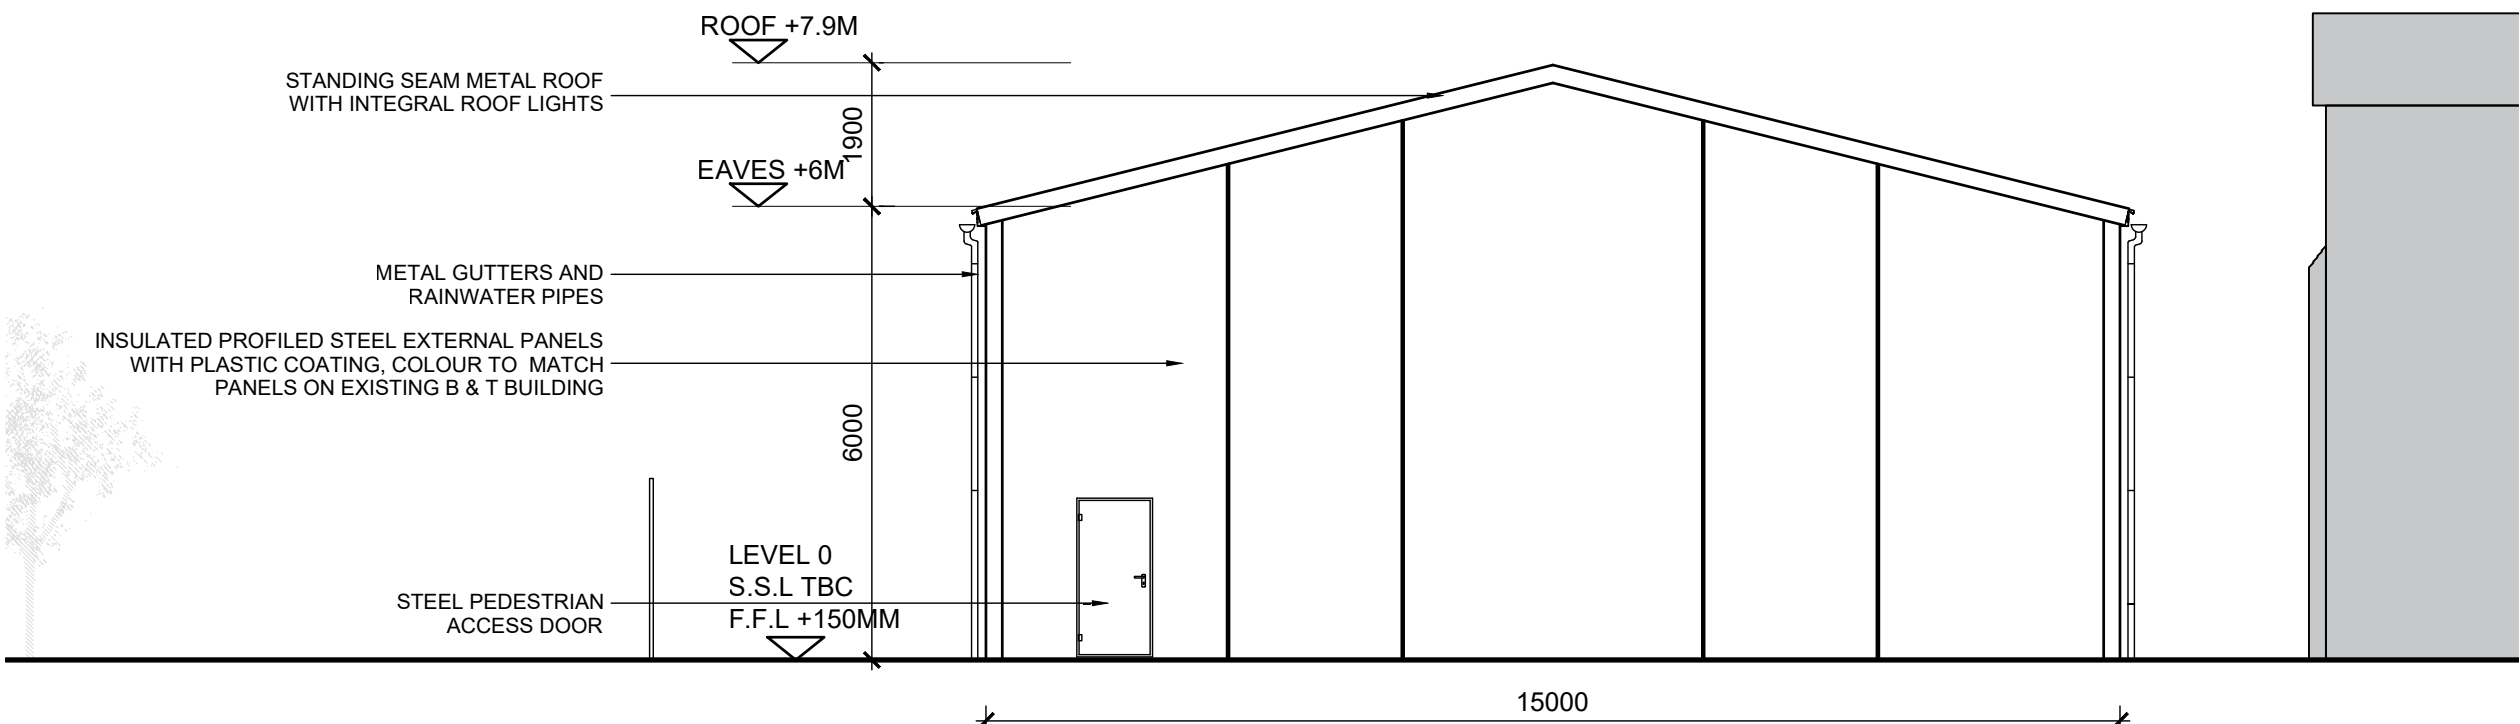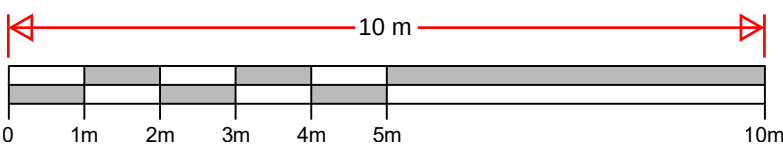

SITE BOUNDARY PROPOSED STORAGE BUILDING B & T WORKSHOP & OFFICE

SOUTH ELEVATION

GENERAL NOTES:

ALL DIMENSIONS ARE TO BE CHECKED ON SITE WITH ANY DISCREPANCIES REPORTED TO THE ARCHITECT PRIOR TO THE WORKS BEING CARRIED OUT.

ALL WORKS ARE TO BE IN ACCORDANCE WITH THE PLANNING APPROVAL AND ANY SUBSEQUENT APPROVED LOCAL AUTHORITY PLANNING CORRESPONDENCE INCLUDING DRAWINGS, DOCUMENTS AND REPORTS.

ALL WORKS ARE TO COMPLY WITH THE BUILDING REGULATIONS, BRITISH STANDARDS, CODE OF PRACTICE, AND ANY LOCAL STATUTORY REQUIREMENTS.

ALL WORKS ARE TO COMPLY WITH CURRENT HEALTH AND SAFETY LEGISLATION, H.S.E. RECOMMENDATIONS/GUIDANCE AND THE CURRENT C.D.M. REGULATIONS.

THIS DRAWING IS TO BE READ IN CONJUNCTION WITH LEACH RHODES WALKER ARCHITECTS GENERAL ARRANGEMENT DRAWINGS, TOGETHER WITH RELEVANT DETAILED DRAWINGS AND SPECIFICATIONS.

FOR ALL STRUCTURAL WORKS REFER TO THE STRUCTURAL ENGINEERS INFORMATION.

FOR ALL MECHANICAL AND ELECTRICAL WORKS REFER TO THE MECHANICAL AND ELECTRICAL ENGINEERS INFORMATION.

FOR ALL ABOVE GROUND DRAINAGE WORKS REFER TO THE PUBLIC HEALTH ENGINEERS INFORMATION.

ALL PRODUCTS SPECIFIED ARE TO BE INSTALLED STRICTLY IN ACCORDANCE WITH THE MANUFACTURERS RECOMMENDATIONS, SPECIFICATION AND DETAILS.

P02 PLANNING ISSUE	IC	GC	23.02.24
P01 FIRST ISSUE	IC	GC	21.02.24
rev	description	dwn	auth date

DO NOT SCALE OFF THIS DRAWING ©LEACH RHODES WALKER 2001

LeachRhodesWalker
Architects

info@lrw.co.uk | www.lrw.co.uk
H.Q. 50 Dearmans Place Manchester M3 5LH
Manchester +44 (0)161 833 0211 London +44 (0)207 993 1363

CLIENT	KEADY CONSTRUCTION
PROJECT	DALEFIELD WAY
DOCUMENT NAME	8352-LRW-ZZ-ZZ-DR-A-00-210
DESCRIPTION	PROPOSED ELEVATIONS STORAGE UNIT
REVISION	P02
SCALE	1:100@ A1
LRW PROJECT No.	8352
DATE CREATED	21.02.2024
CREATED BY	IC
AUTHORISED BY	SK
PURPOSE OF ISSUE	PLANNING
PLANNING	☒ BUILDING REGS ☐ TENDER ☐ PRELIM COMMENT ☐ APPROVAL ☐ CONSTRUCTION