

GENERAL NOTES:

ALL DIMENSIONS ARE TO BE CHECKED ON SITE WITH ANY DISCREPANCIES REPORTED TO THE ARCHITECT PRIOR TO THE WORKS BEING CARRIED OUT.

ALL WORKS ARE TO BE IN ACCORDANCE WITH THE PLANNING APPROVAL AND ANY SUBSEQUENT APPROVED LOCAL AUTHORITY PLANNING CORRESPONDENCE INCLUDING DRAWINGS, DOCUMENTS AND REPORTS.

ALL WORKS ARE TO COMPLY WITH THE BUILDING REGULATIONS, BRITISH STANDARDS, CODE OF PRACTICE, AND ANY LOCAL STATUTORY REQUIREMENTS.

ALL WORKS ARE TO COMPLY WITH CURRENT HEALTH AND SAFETY LEGISLATION, H.S.E. RECOMMENDATIONS/GUIDANCE AND THE CURRENT C.D.M. REGULATIONS.


THIS DRAWING IS TO BE READ IN CONJUNCTION WITH LEACH RHODES WALKER ARCHITECTS GENERAL ARRANGEMENT DRAWINGS, TOGETHER WITH RELEVANT DETAILED DRAWINGS AND SPECIFICATIONS.

FOR ALL STRUCTURAL WORKS REFER TO THE STRUCTURAL ENGINEERS INFORMATION.


FOR ALL MECHANICAL AND ELECTRICAL WORKS REFER TO THE MECHANICAL AND ELECTRICAL ENGINEERS INFORMATION.

FOR ALL ABOVE GROUND DRAINAGE WORKS REFER TO THE PUBLIC HEALTH ENGINEERS INFORMATION.


ALL PRODUCTS SPECIFIED ARE TO BE INSTALLED STRICTLY IN ACCORDANCE WITH THE MANUFACTURERS RECOMMENDATIONS, SPECIFICATION AND DETAILS.

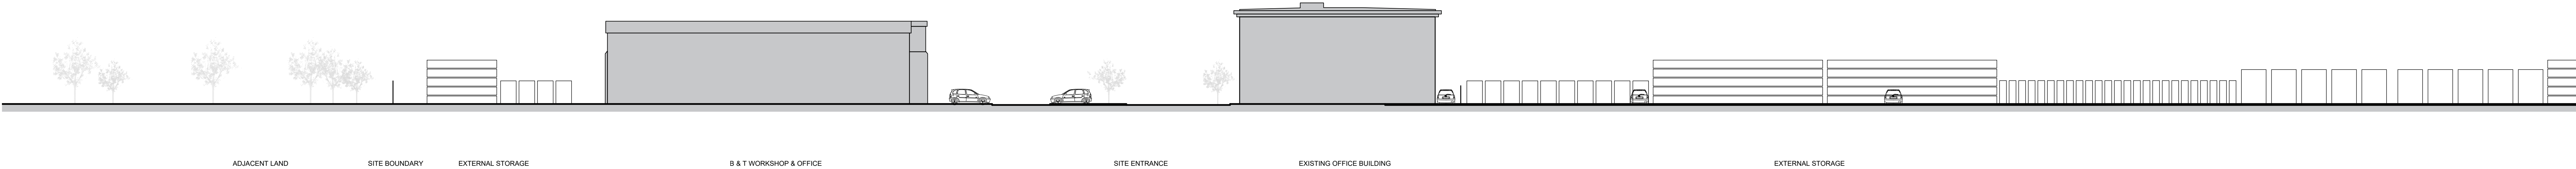

EXISTING SITE SECTION : WEST - EAST, PARALLEL WITH DALEFIELD WAY LOOKING NORTH

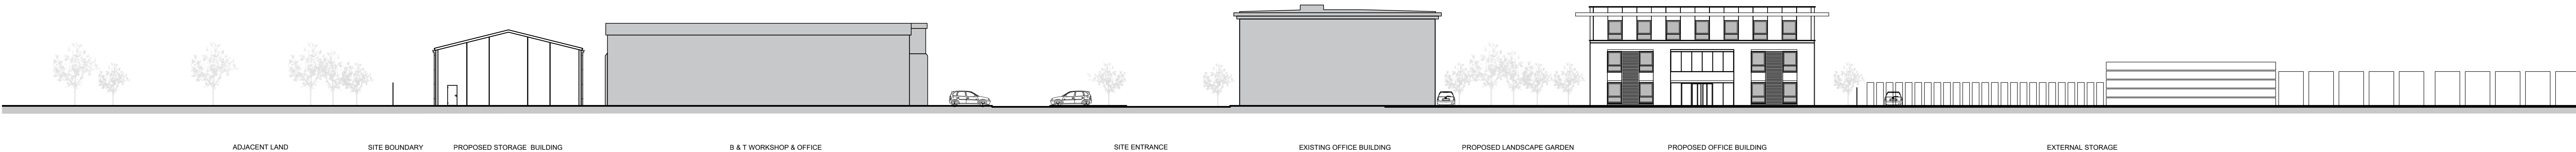

PROPOSED SITE SECTION #1 : WEST - EAST, PARALLEL WITH DALEFIELD WAY LOOKING NORTH

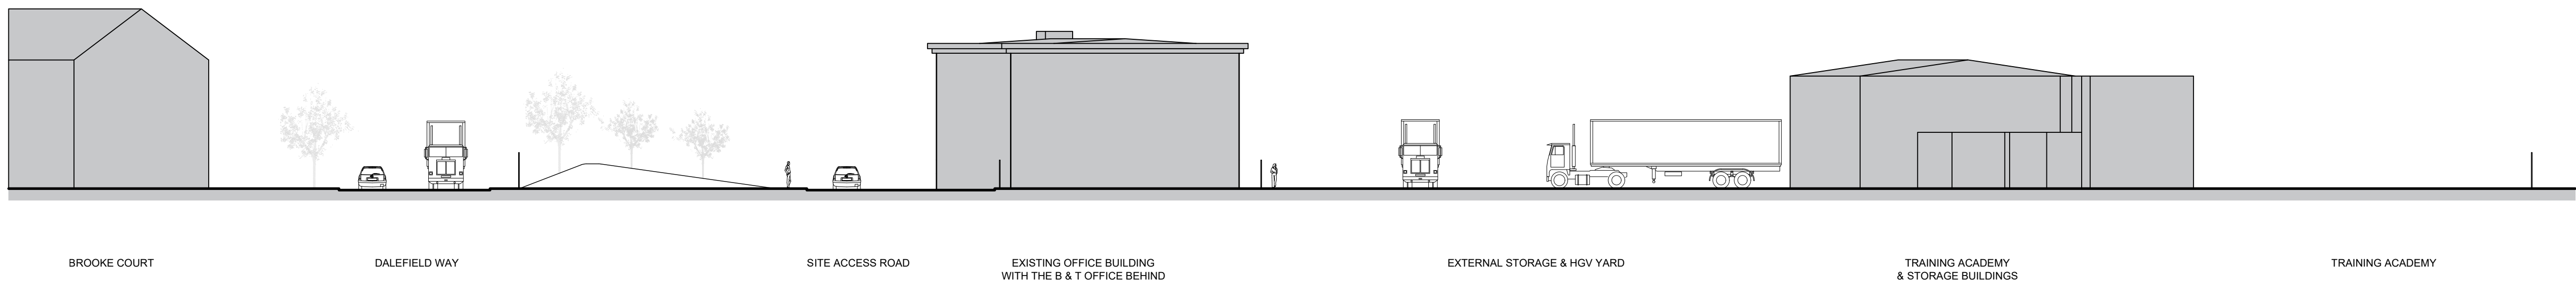

EXISTING SITE SECTION #2 : SOUTH-NORTH, PERPENDICULAR TO DALEFIELD WAY LOOKING WEST



PROPOSED SITE SECTION #2 : SOUTH-NORTH, PERPENDICULAR TO DALEFIELD WAY LOOKING WEST

P03	PLANNING SUBMISSION	IC	GC	23.02.24
P04	RECOMMEND TO STORAGE UNIT	SK	MB	07.09.23
P01	FIRST ISSUE	IC	SK	30.08.23
P02	REVISION	SK	MB	07.09.23

DO NOT SCALE OFF THIS DRAWING

© LEACH RHODES WALKER

LeachRhodesWalker
Architects

info@lrw.co.uk | www.lrw.co.uk
H.Q. 50 Deansmans Place | Manchester M3 5LH
Manchester +44 (0)161 833 9211 | London +44 (0)207 993 1363

CLIENT

PROJECT

DESCRIPTION

REVISION

SCALE

DATE CREATED

CREATED BY

AUTHORISED BY

8352

30.08.2023

IC

SK

1:250 @ A0

8352-LRW-ZZ-ZZ-DR-A-00-302

SITE SECTIONS

1:250 @ A0