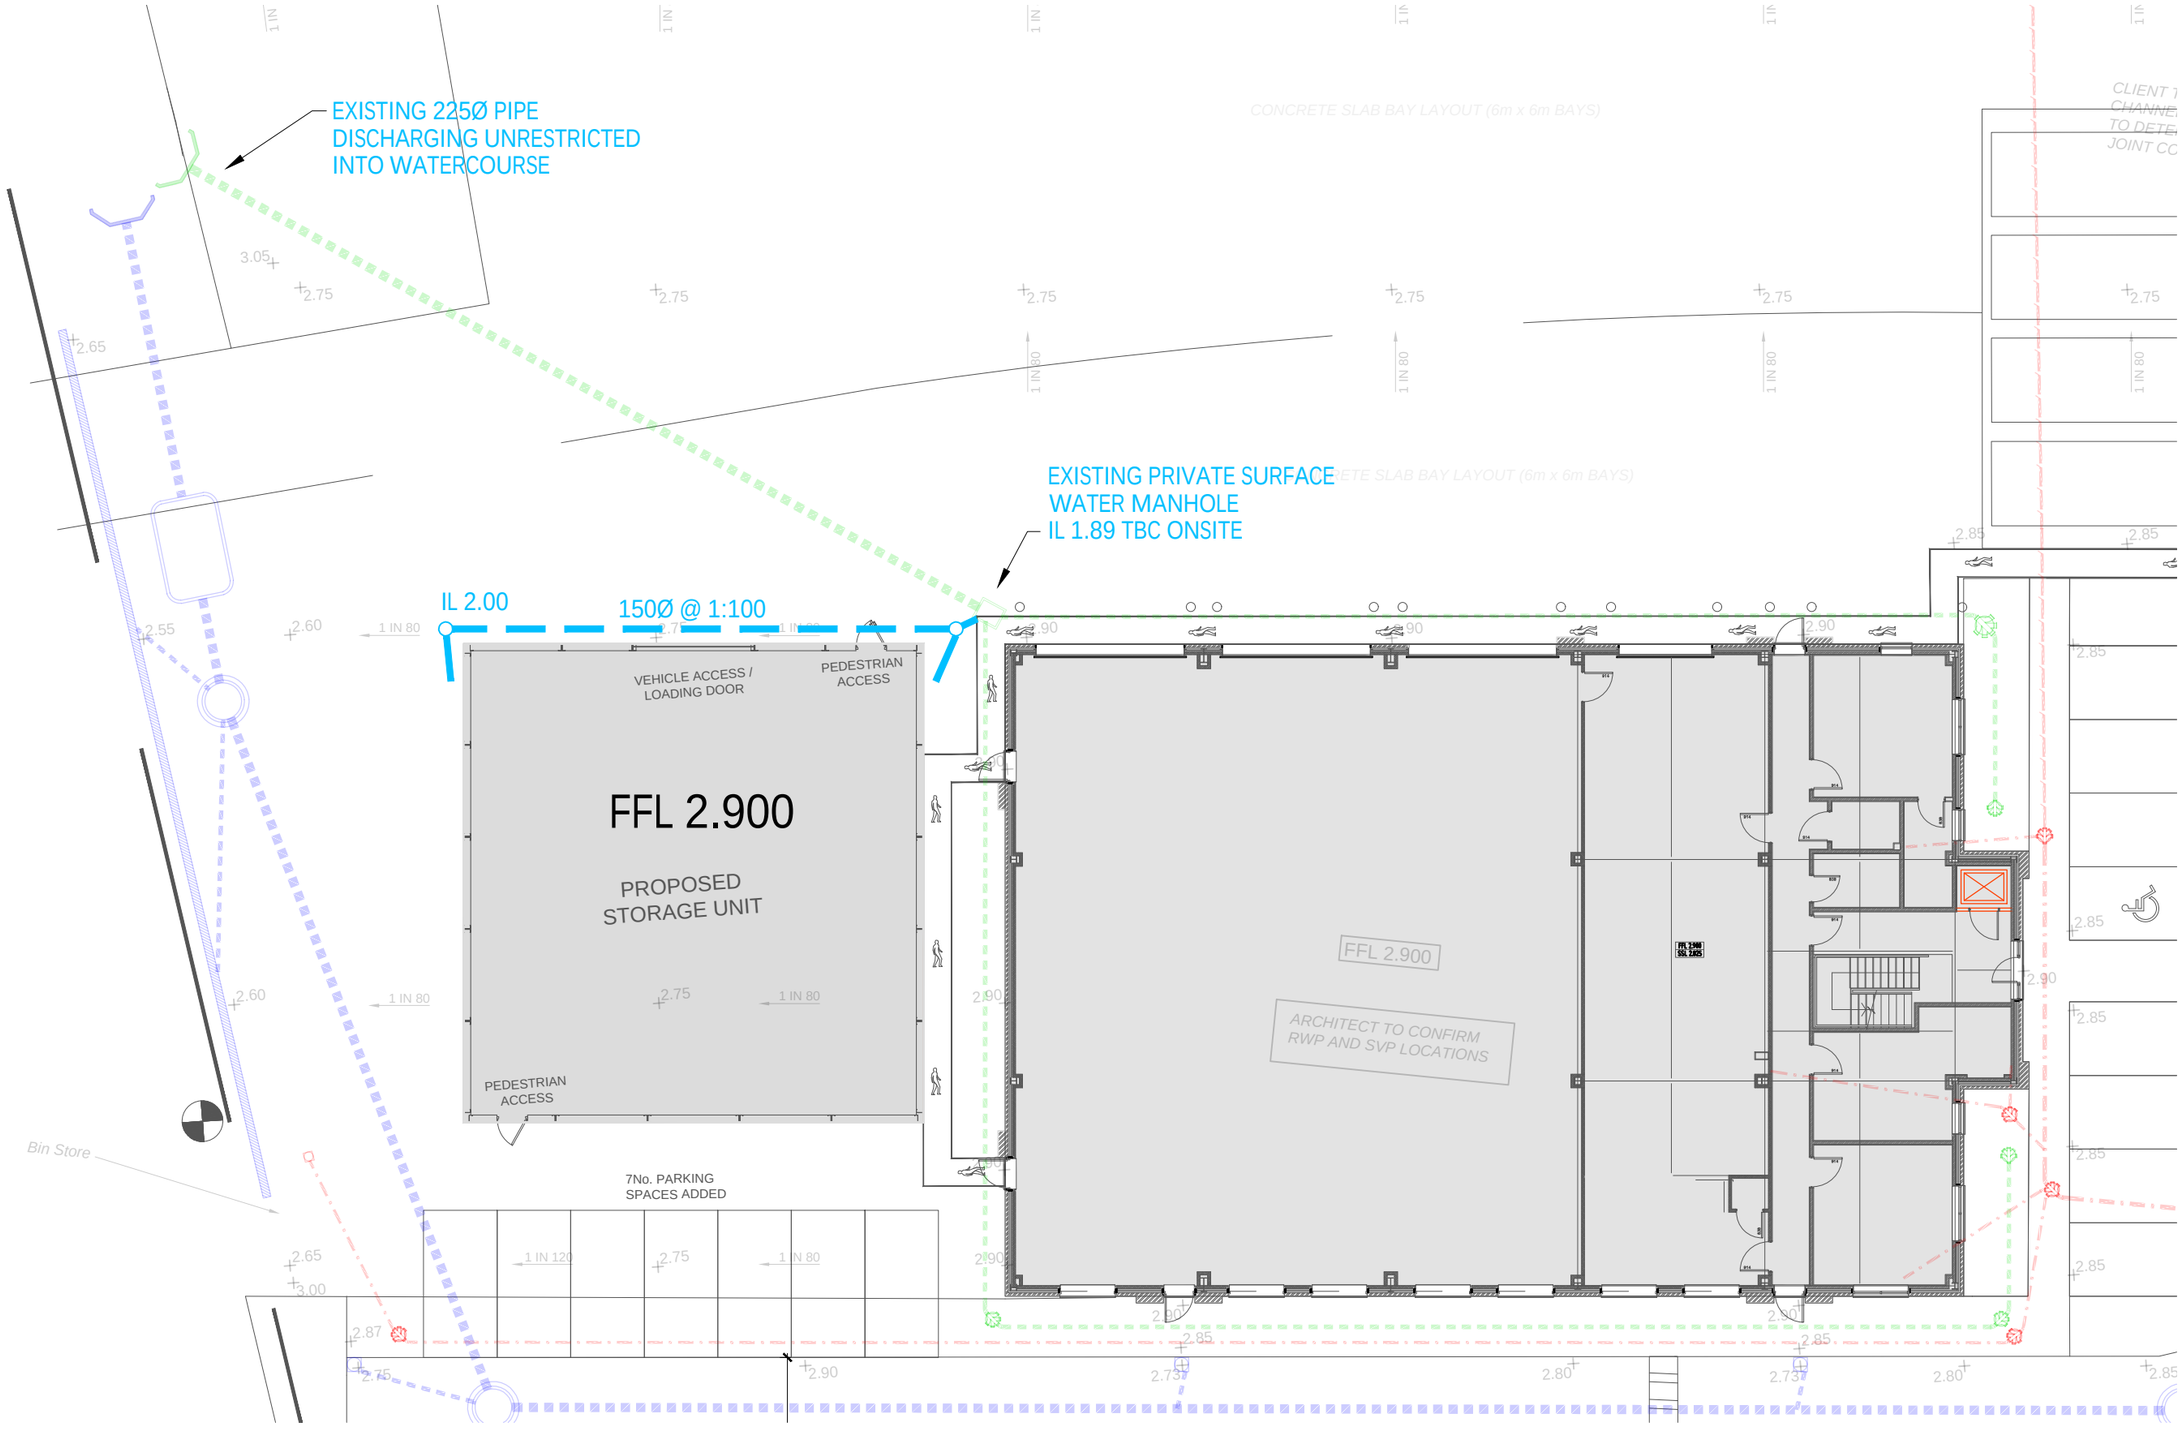


Manhire Associates
CONSULTING ENGINEERS

Manhire Associates Limited
Consulting Engineers
Hanover House
76 Coombe Road, Norbiton
Kingston Upon Thames, KT2 7AZ

T: +44 20 8390 9097
F: +44 20 8390 7888
E: enquiries@manhireassociates.co.uk

NOTES

REV	DATE	DESCRIPTION	BY

PROJECT PHASE 2 DALEFIELD ROAD

TITLE PRELIMINARY DRAINAGE STRATEGY
STORAGE UNIT

PROJECT NO	23052
DRG NO	PSK801
DATE	FEB 24
REV	00
BY	GMC
CHK	–