


Location Plan

Site Address: Dalefield Industrial Park, Dalefield Way, Gravesend, DA12 2FL

Date Produced: 01-Mar-2024

Scale: 1:1250 @A3

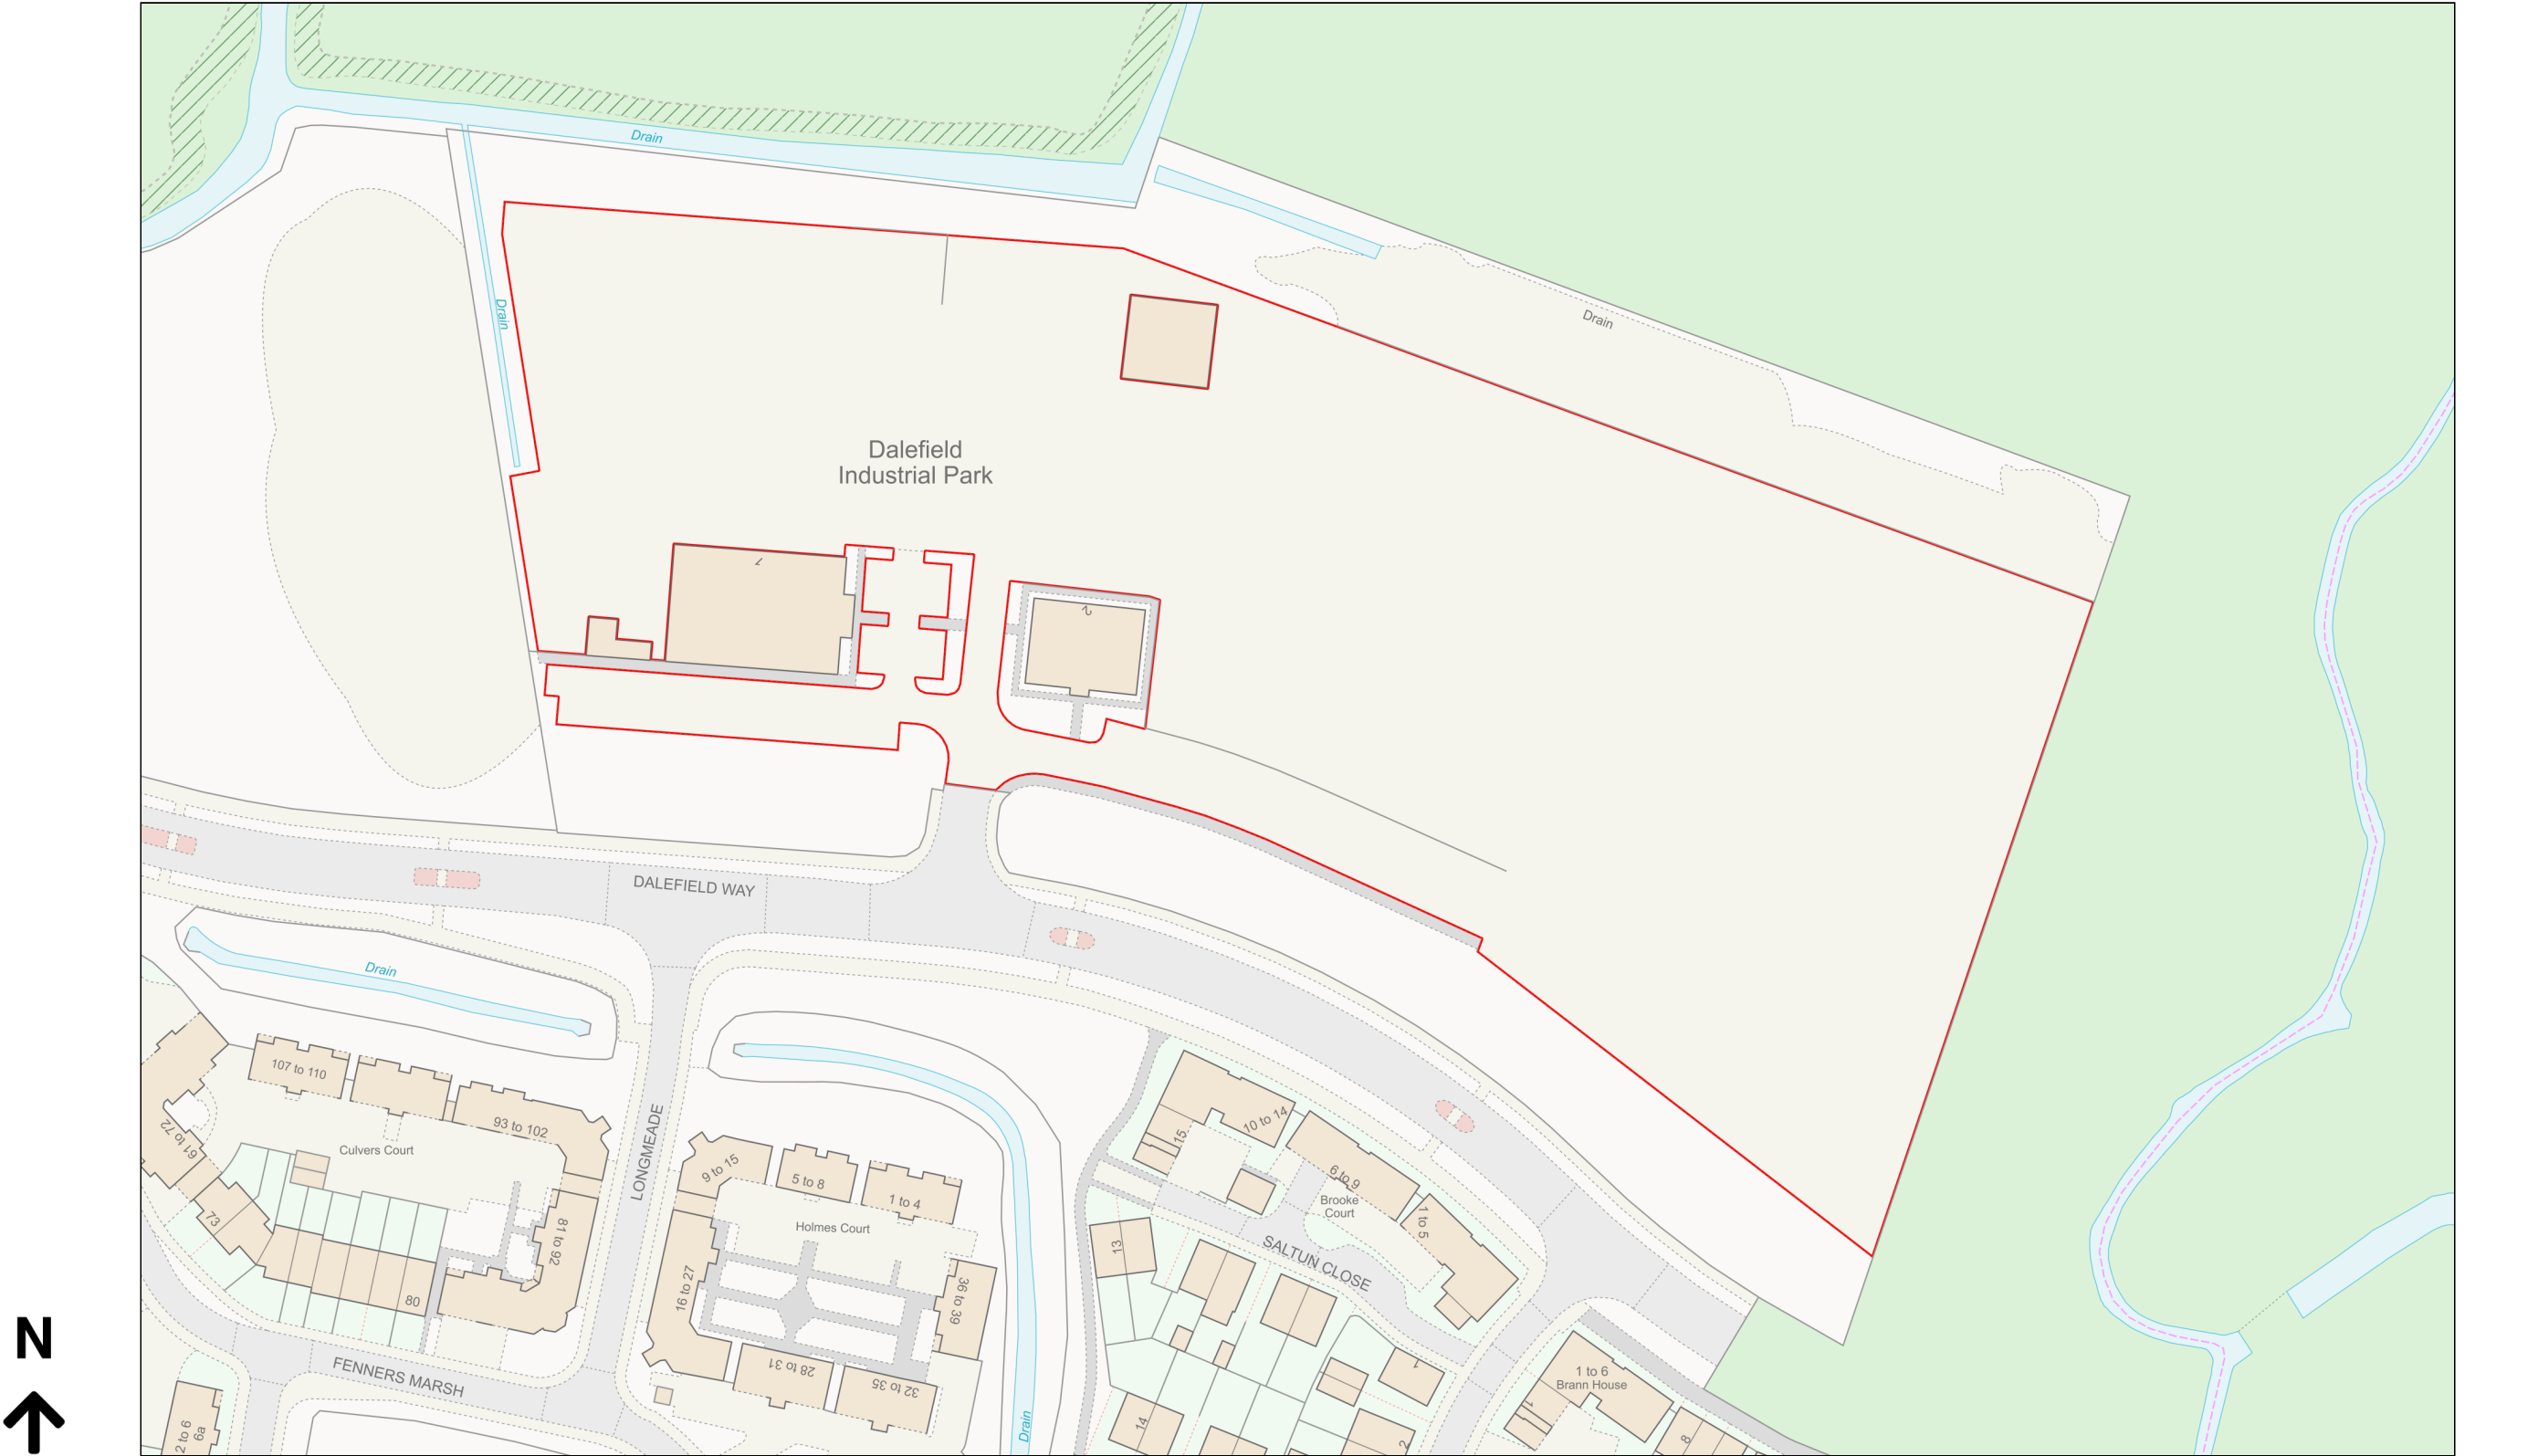

Planning Portal Reference: PP-12833108v1

