




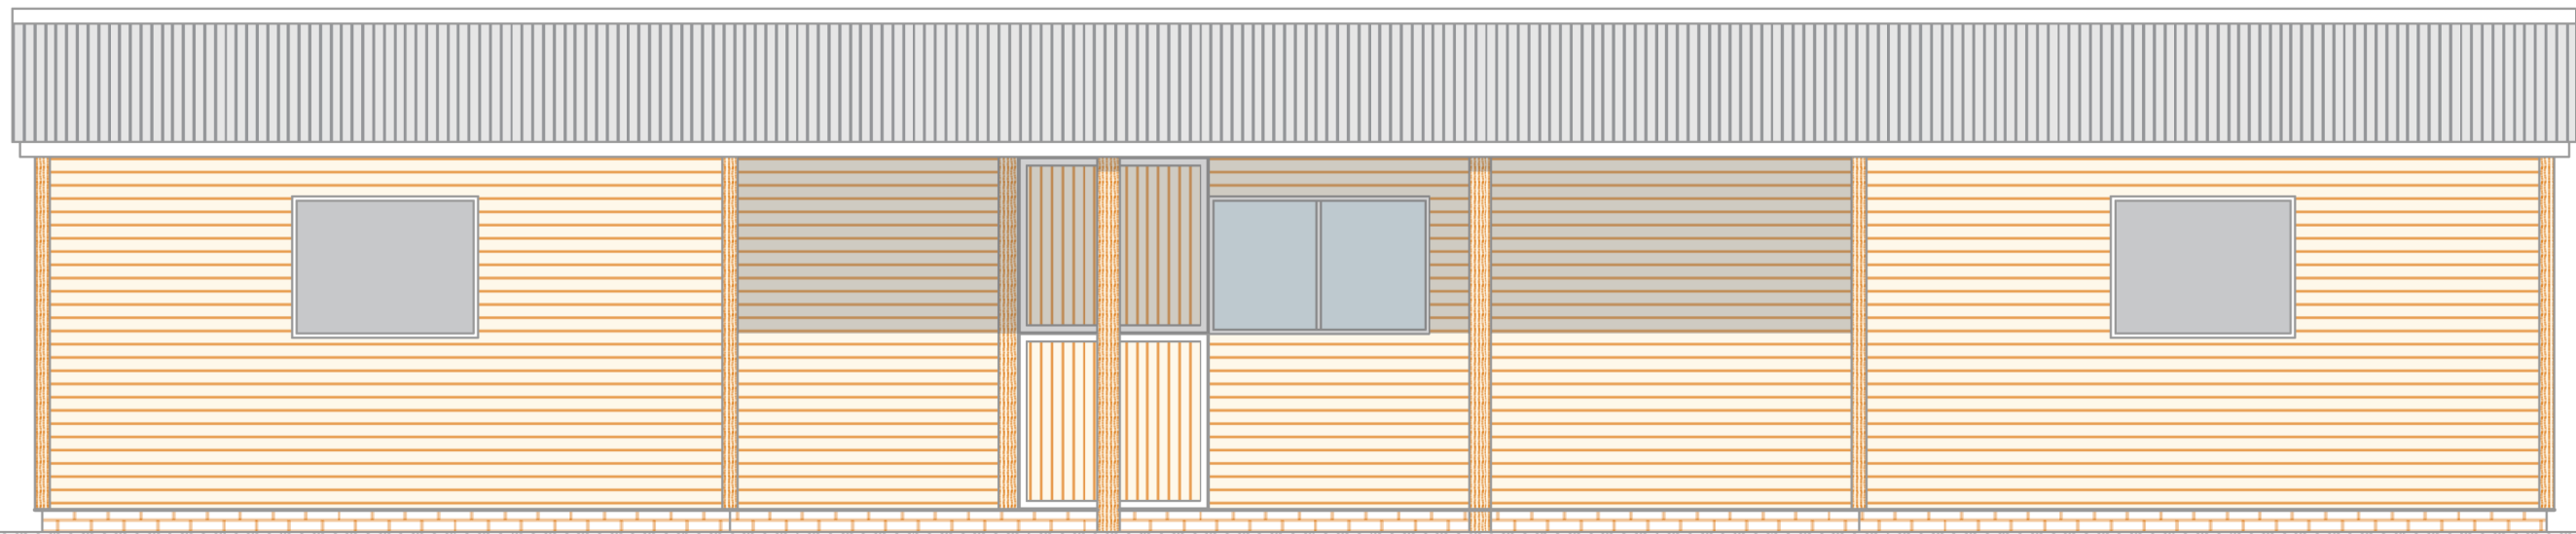


Proposed Front Elevation @ 1:50

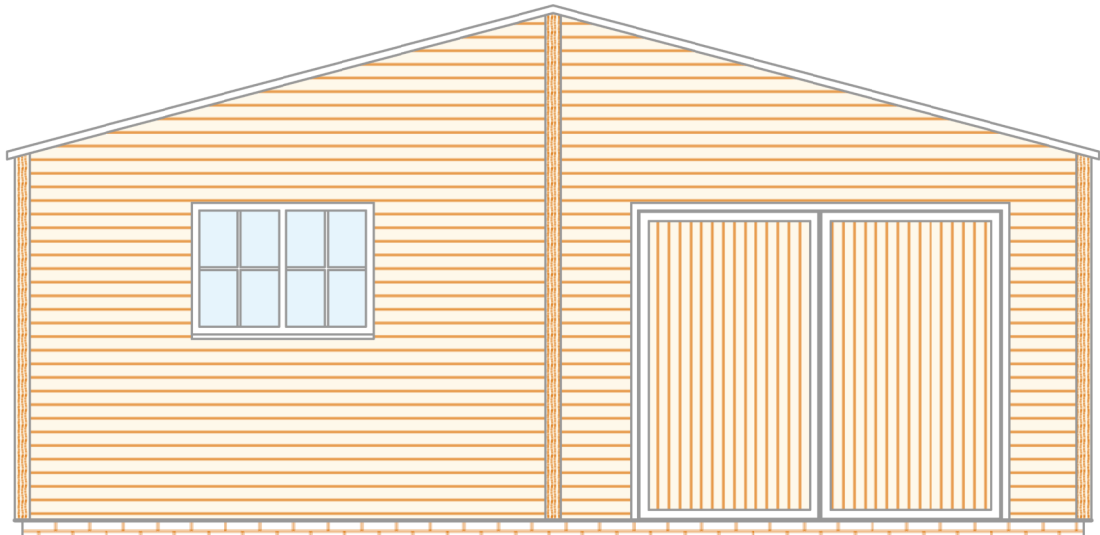

Proposed Left Elevation @ 1:50

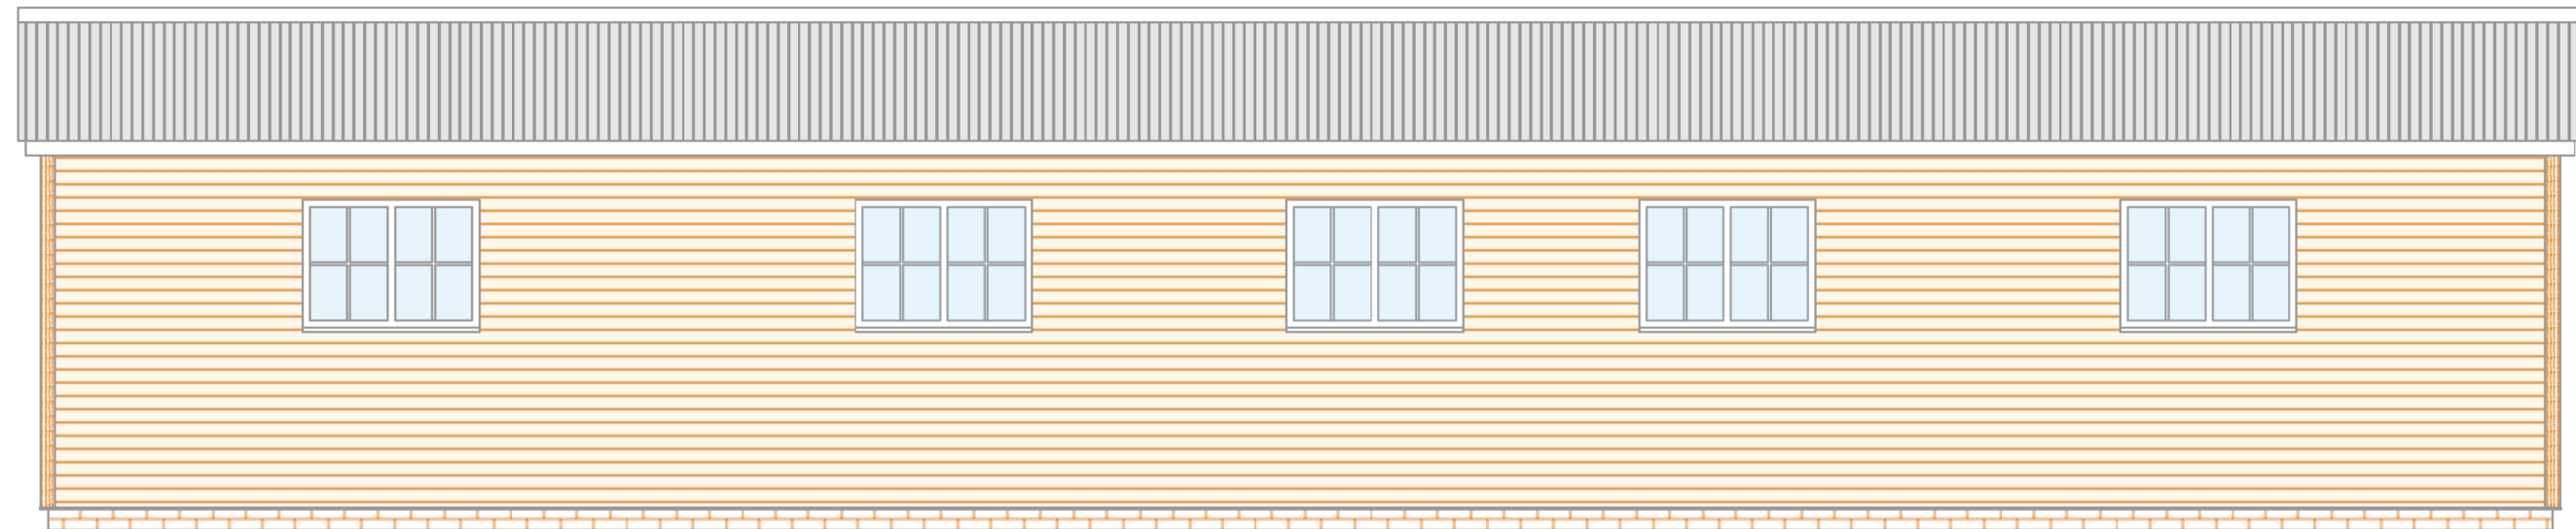

Proposed Rear Elevation @ 1:50

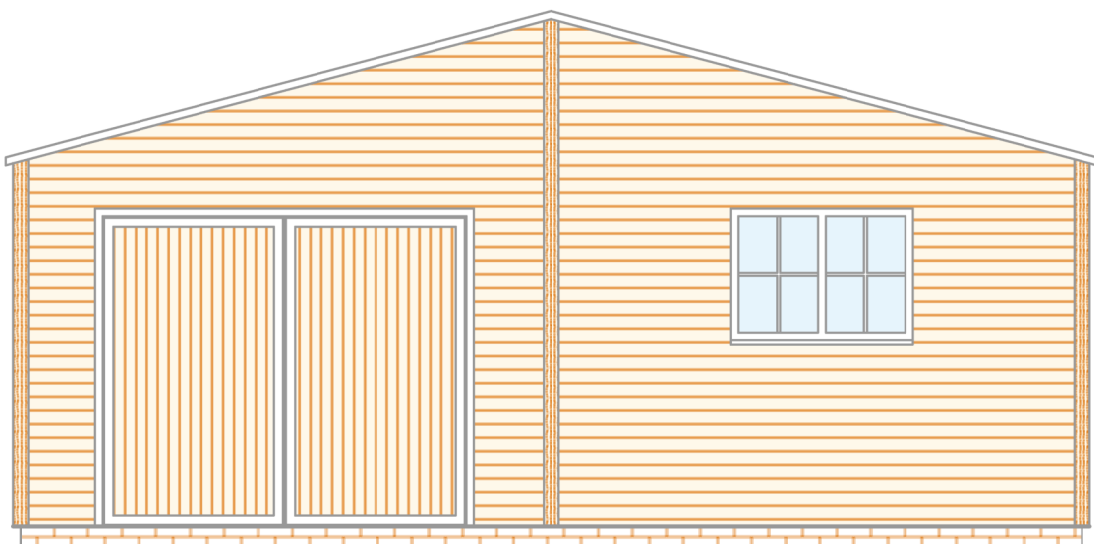

Proposed Right Elevation @ 1:50