


- Do not scale from this drawing.
- All dimensions to be verified on site and is in mm.
- Builder to verify all dimensions, heights and levels prior to commencement of work.
- All documents shall be checked to ensure that they are compatible by the contractor before construction commences. In the event of apparent ambiguity or contradiction the engineer and/ or architect shall be notified immediately.
- The contractor in preparing his estimate shall visit the site and acquaint himself with the problems involved .
- The contractor shall issue all statutory notices to the local Authority during progress and completion of works.




Type A
0.7m retaining rendered wall

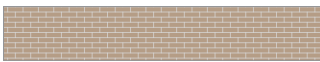


Type B
0.7m retaining brick wall



Type C
1.8m high close boarded timber fence with wild flowers/shrubs to be maintained at the max. height of 0.7m

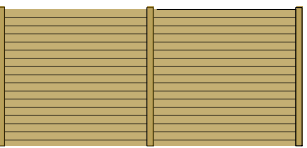

Type D
1.8m high close boarded timber fence

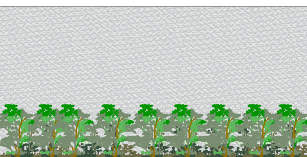

Type E
Rendered wall 2m high from the path with wild flowers/shrubs to be maintained at the max. height of 0.7m

A	-	-	-/-/-
---	---	---	-------

PLANNING




Whitehall Place
47 The Terrace,
Gravesend, Kent
DA12 2DL
01474 247 787
info@barronedwards.co.uk
www.barronedwards.co.uk

18 Marks Square
Gravesend
Kent
DA11 7HU

Boundary Treatment Elevation

1:100	02.02.2024	AW
211001-C	002	B

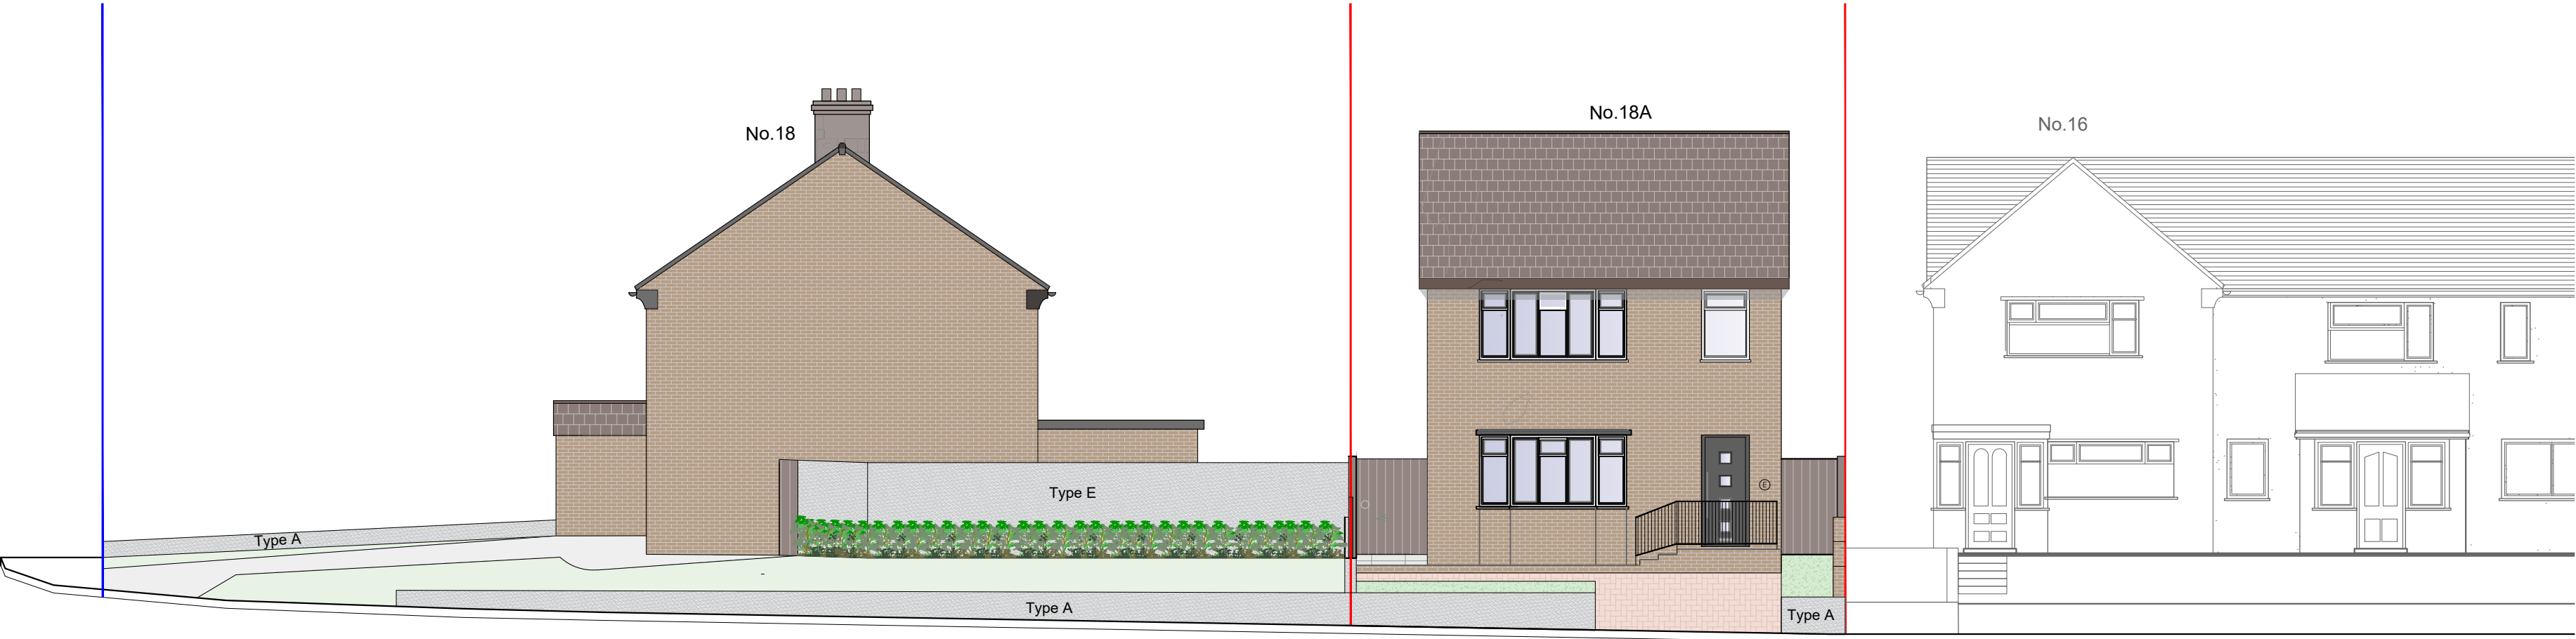

Site (street) Elevation

1:100 0 1 2 3 4