



- Do not scale from this drawing.
- All dimensions to be verified on site and is in mm.
- Builder to verify all dimensions, heights and levels prior to commencement of work.
- All documents shall be checked to ensure that they are compatible by the contractor before construction commences. In the event of apparent ambiguity or contradiction the engineer and/ or architect shall be notified immediately.
- The contractor in preparing his estimate shall visit the site and acquaint himself with the problems involved .
- The contractor shall issue all statutory notices to the local Authority during progress and completion of works.

Floor plan - 1:20

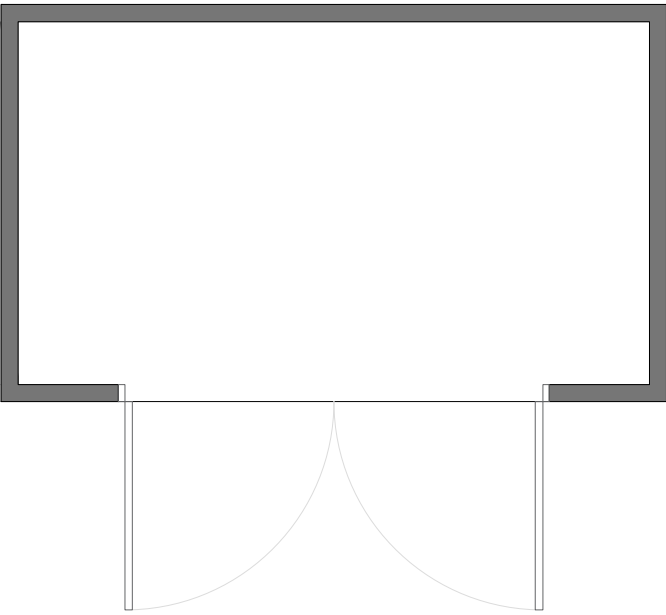


Elevation - 1:20

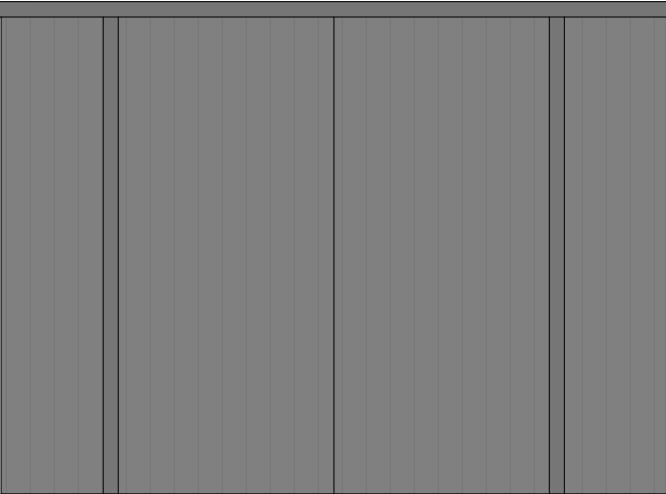


Floor Elevation



Rear Elevation

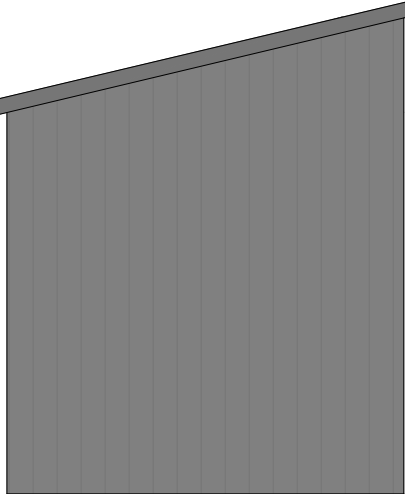

Side Elevation

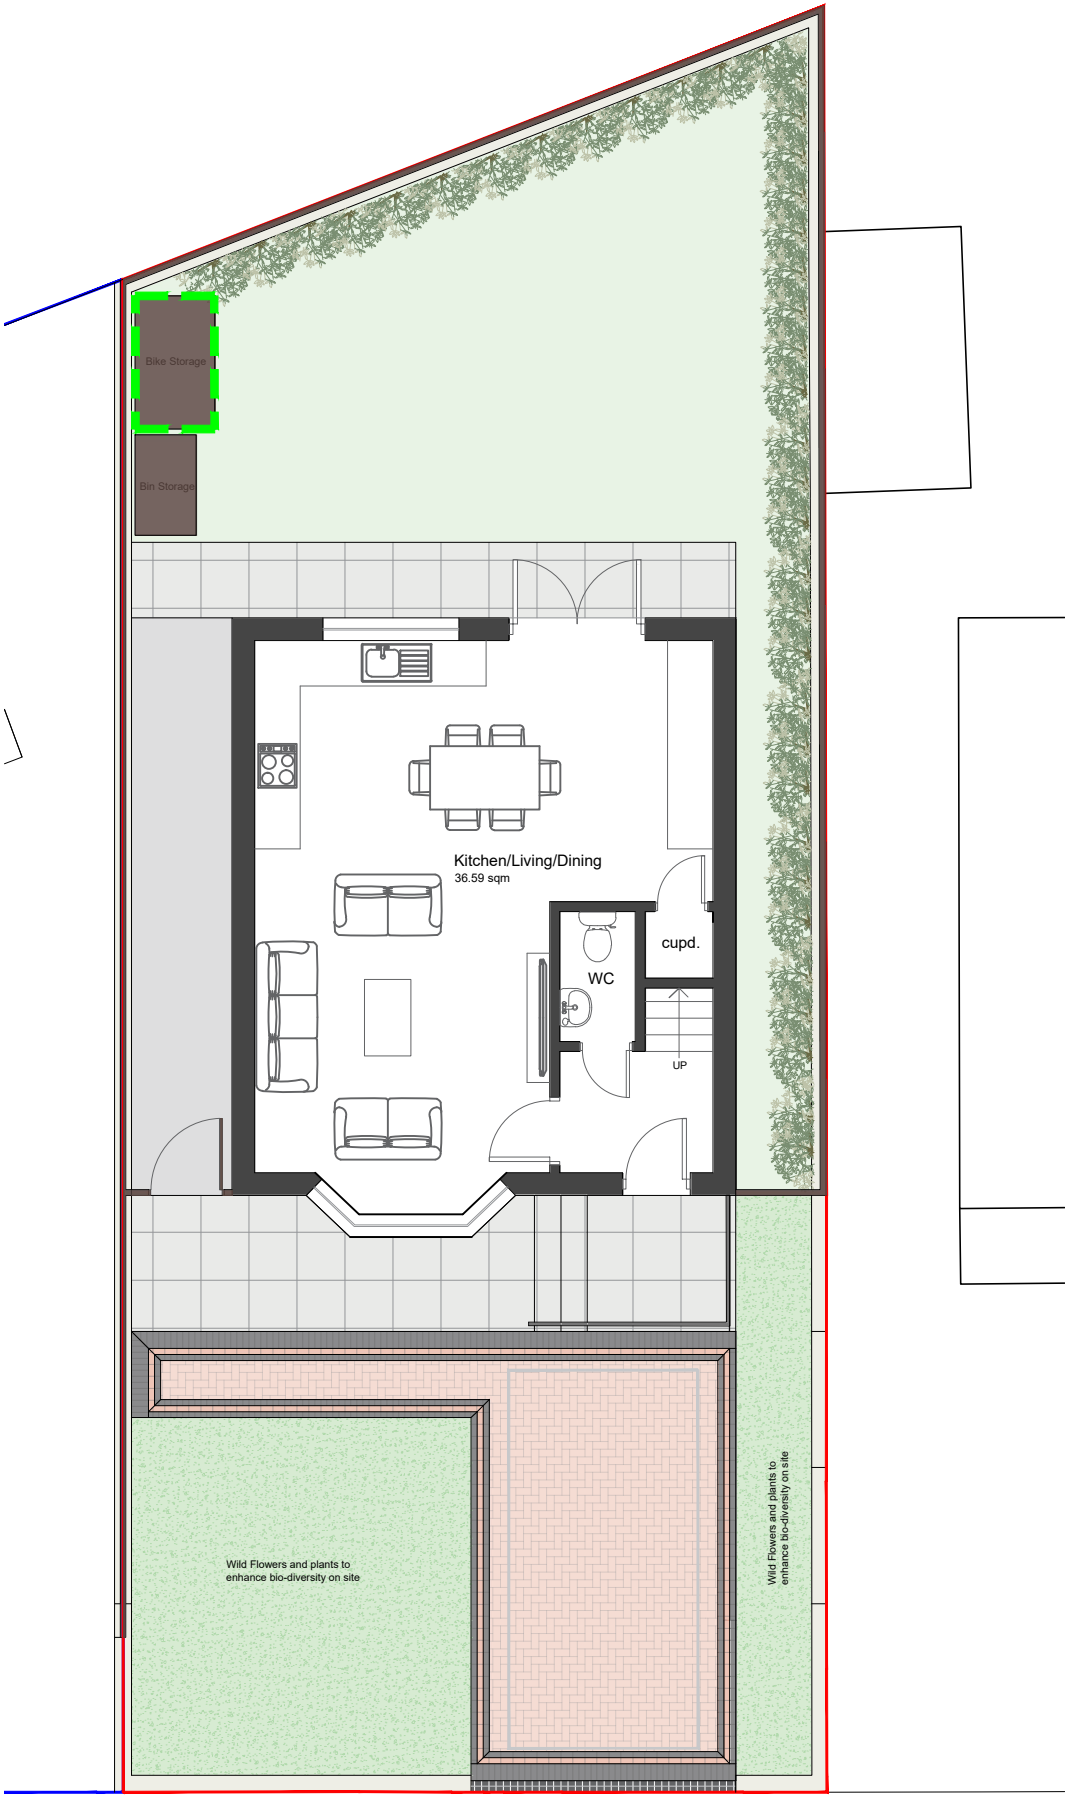

Cycle Storage shown on plan
1:100

A	-	-	-/-/-
---	---	---	-------

PLANNING



Whitehall Place
47 The Terrace,
Gravesend, Kent
DA12 2DL
01474 247 787
info@barronedwards.co.uk
www.barronedwards.co.uk

18 Marks Square
Gravesend
Kent
DA11 7HU

Cycle Storage

1:20 0 0.2 0.4 0.6 0.8 1

1:100 0 1 2 3 4

1:100, 1:20	02.02.2024	AW
211001-C	003	B