


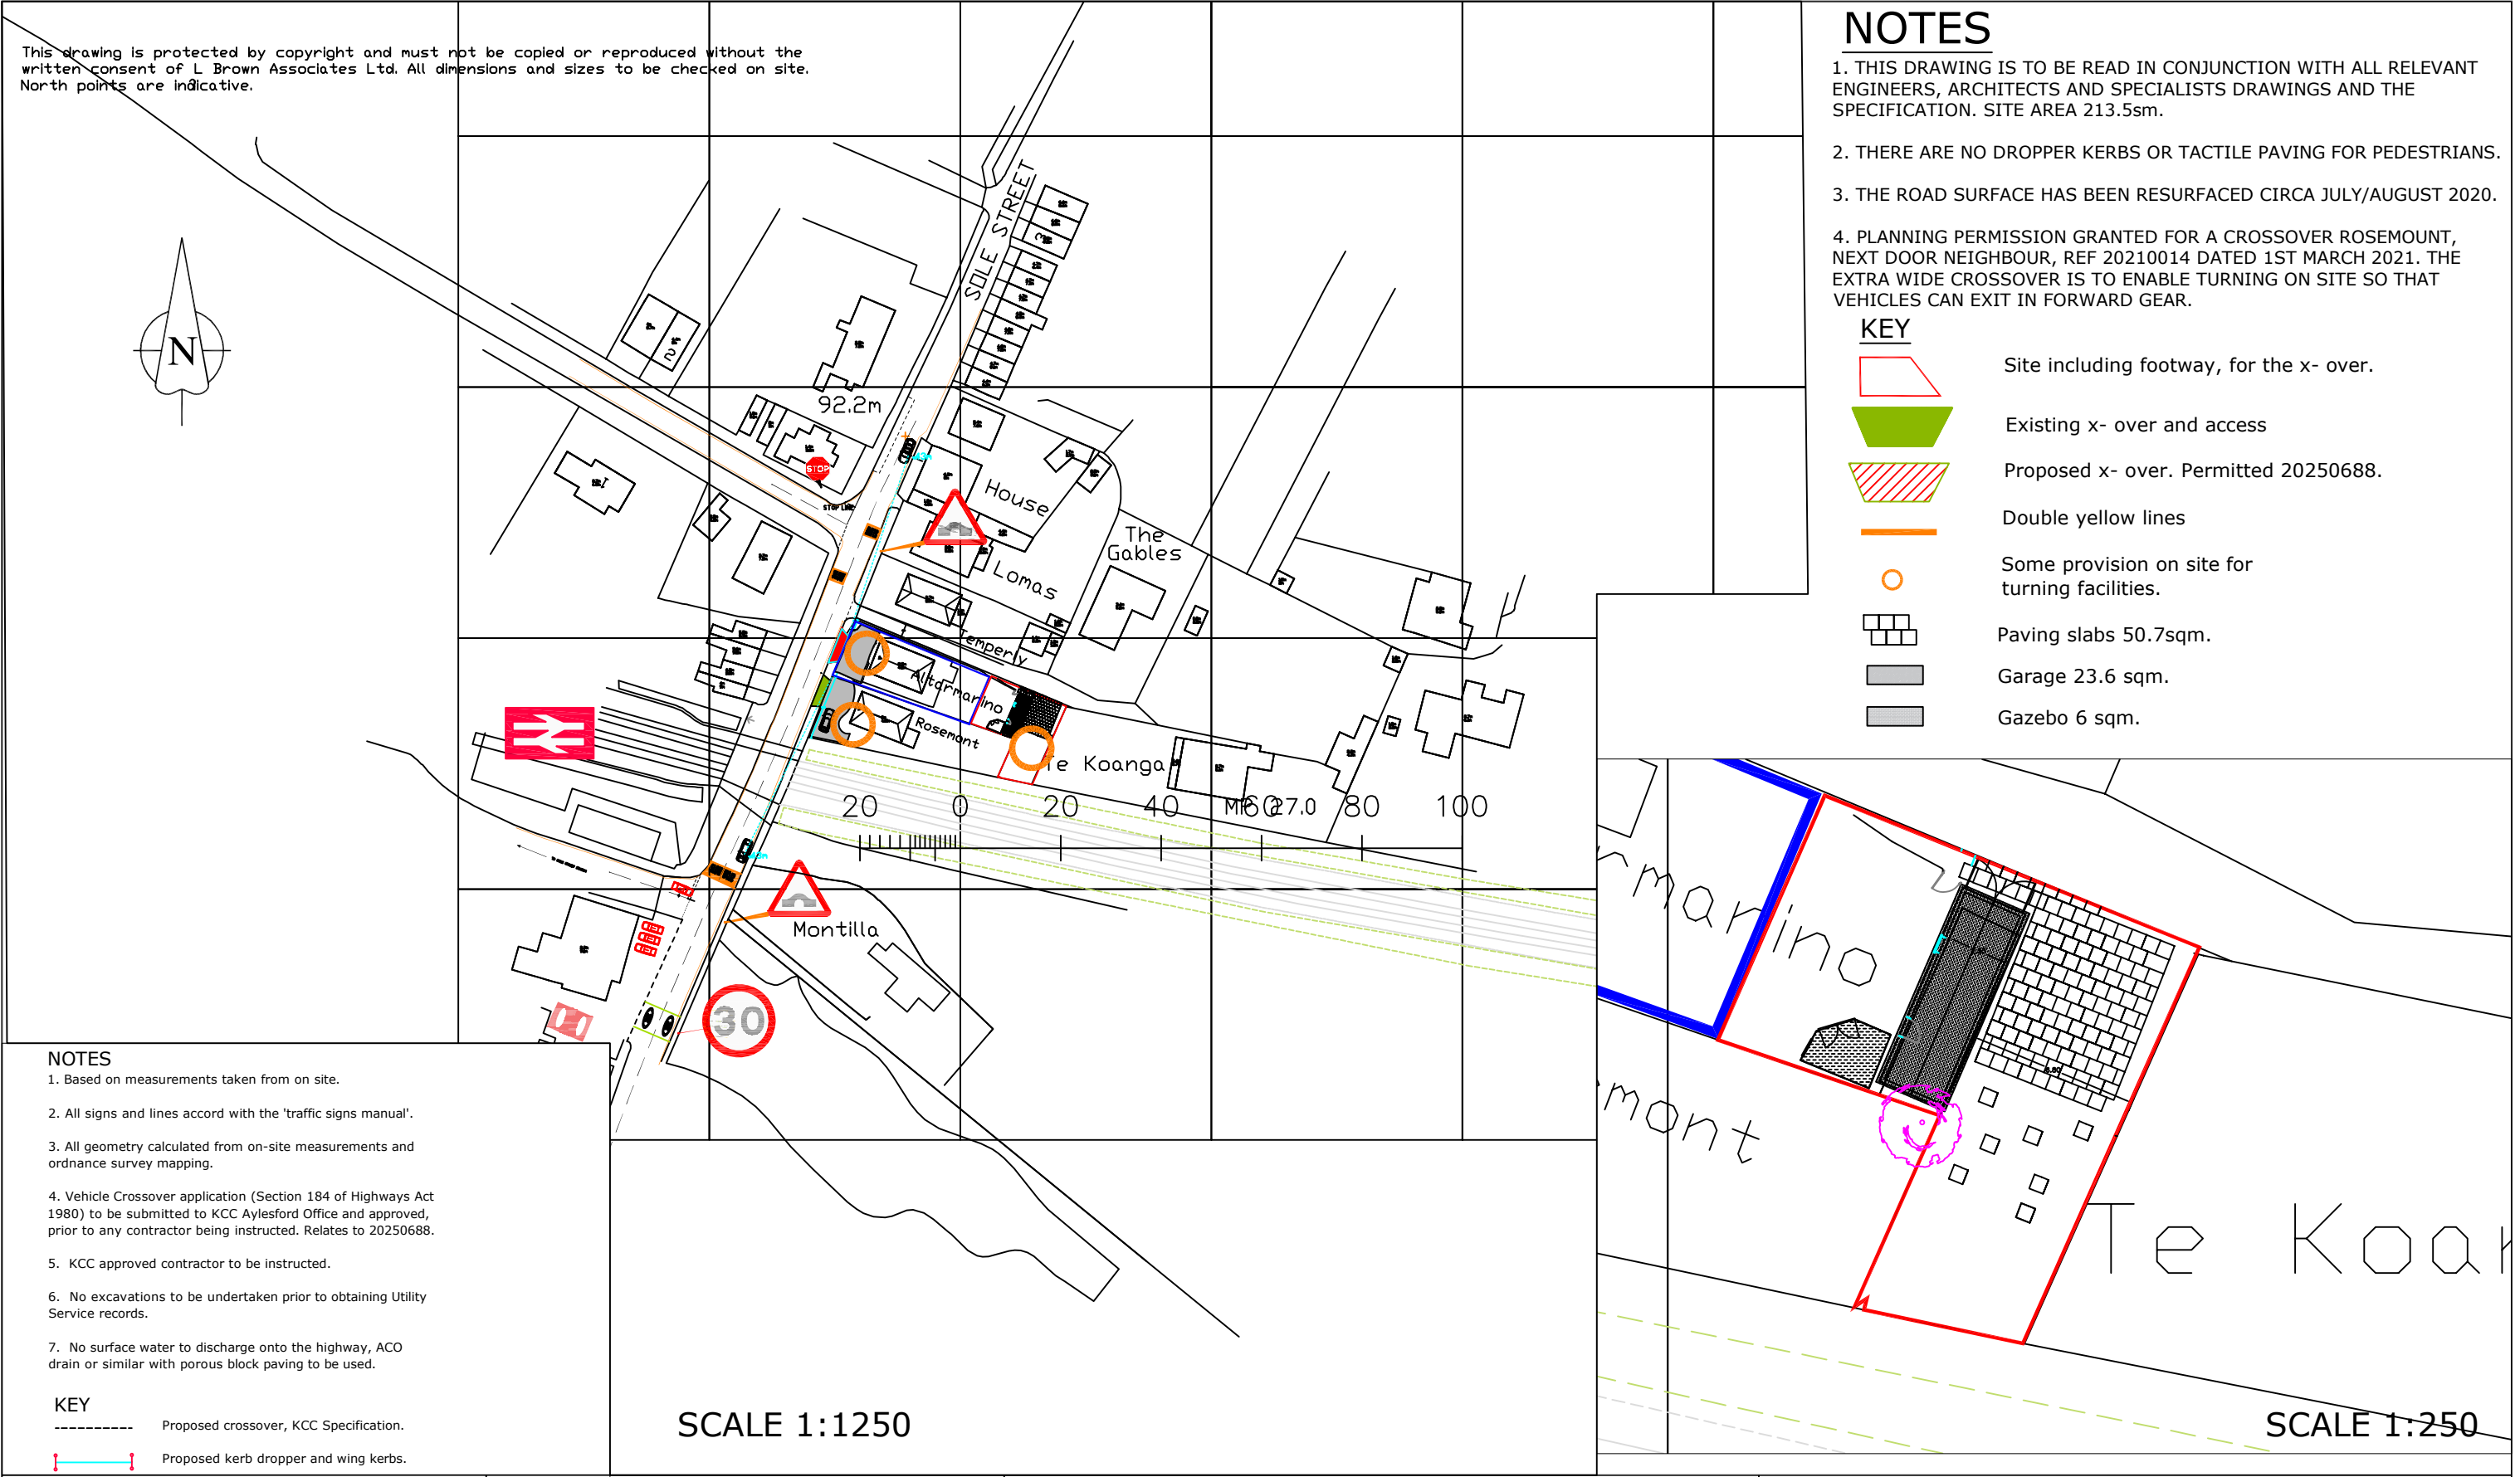

					LBA L BROWN ASSOCIATES LTD DEVELOPMENT PLANNING, HIGHWAY AND TRANSPORTATION ENGINEERS 34 Fallowfield, Chatham, Kent, ME5 0DX Telephone 01634 301082.	Drawing Status:		INFORMATION		Drg Title				
						Client		MS C MUNN & MR C PARRETT		EXISTING LOCATION PLAN.				
						Project		ALTAMIRANO, SOLE STREET, COBHAM, DA12 3AX		Drawn/Design LAB		Checked LAB		Approved LAB
B	JAN 26	PAVING SLABS	LAB	LAB										
A	DEC 25	RED AND BLUE LINES	LAB	LAB										
Rev	Date	Description	Made	Ckd										
										Scales 1:1250 @ A3		Drg No. 1461- SK01		Rev B