


This drawing is protected by copyright and must not be copied or reproduced without the written consent of L Brown Associates Ltd. All dimensions and sizes to be checked on site. North points are indicative.

NOTES

- 1. THIS DRAWING IS TO BE READ IN CONJUNCTION WITH ALL RELEVANT ENGINEERS, ARCHITECTS AND SPECIALISTS DRAWINGS AND THE SPECIFICATION.
- 2. USED FOR PLANNING ONLY.
- 3. THE GARAGE ROOF IS HIPPED WHICH IS SIMILAR TO THE MAIN DWELLING.
- 4. THE GARAGE IS 7m IN DEPTH TO ACCORD WITH KCC'S VEHICLE PARKING STANDARDS FOR A GARAGE.

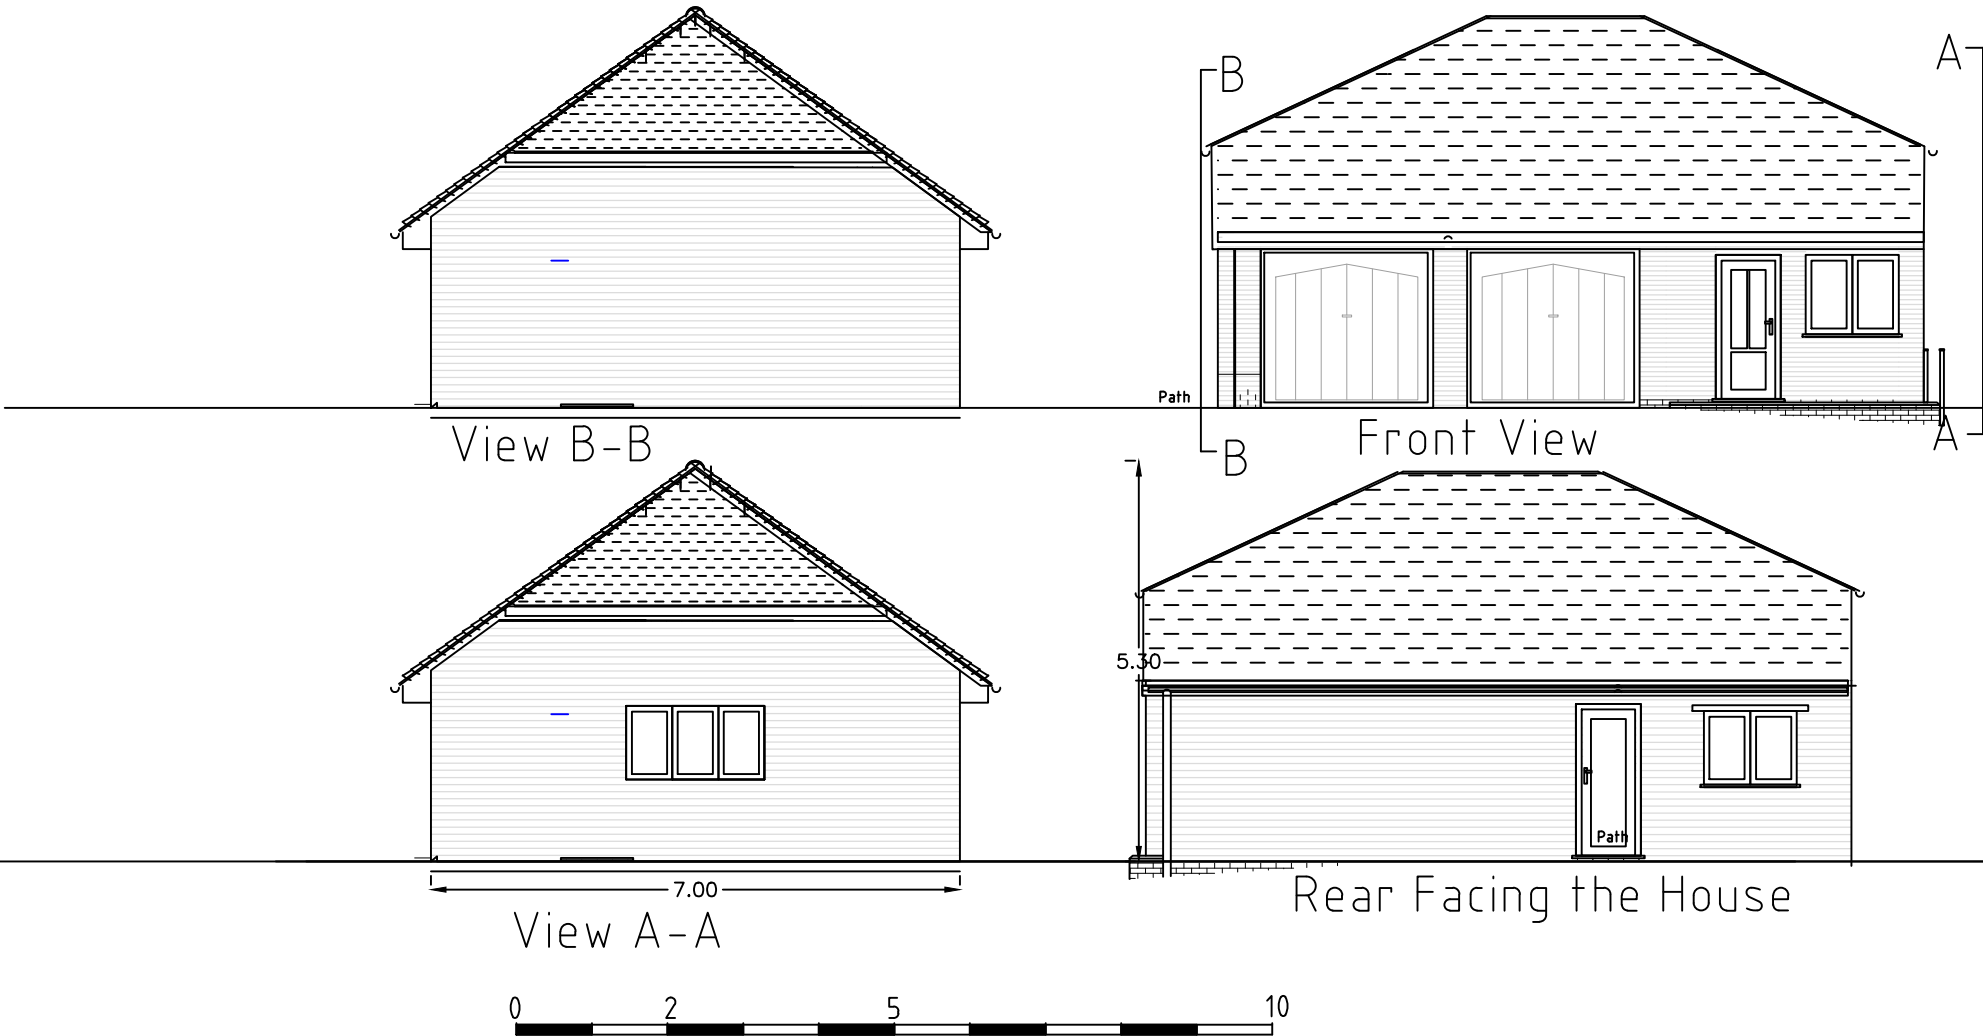

					Drawing Status: INFORMATION		Drg Title GARAGE ELEVATIONS - 7m DEPTH.			
					Client	MS C MUNN & MR C PARRETT	Drawn/Design	Checked	Approved	Date
A			LAB	LAB	Project ALTAMIRANO, SOLE STREET, COBHAM, DA12 3AX		LAB	LAB	LAB	04.07.2025
Rev	Date	Description	Made	Ckd			Scales 1:100 @ A3	Drg No. 1461- SK16		Rev .