


30 KING STREET

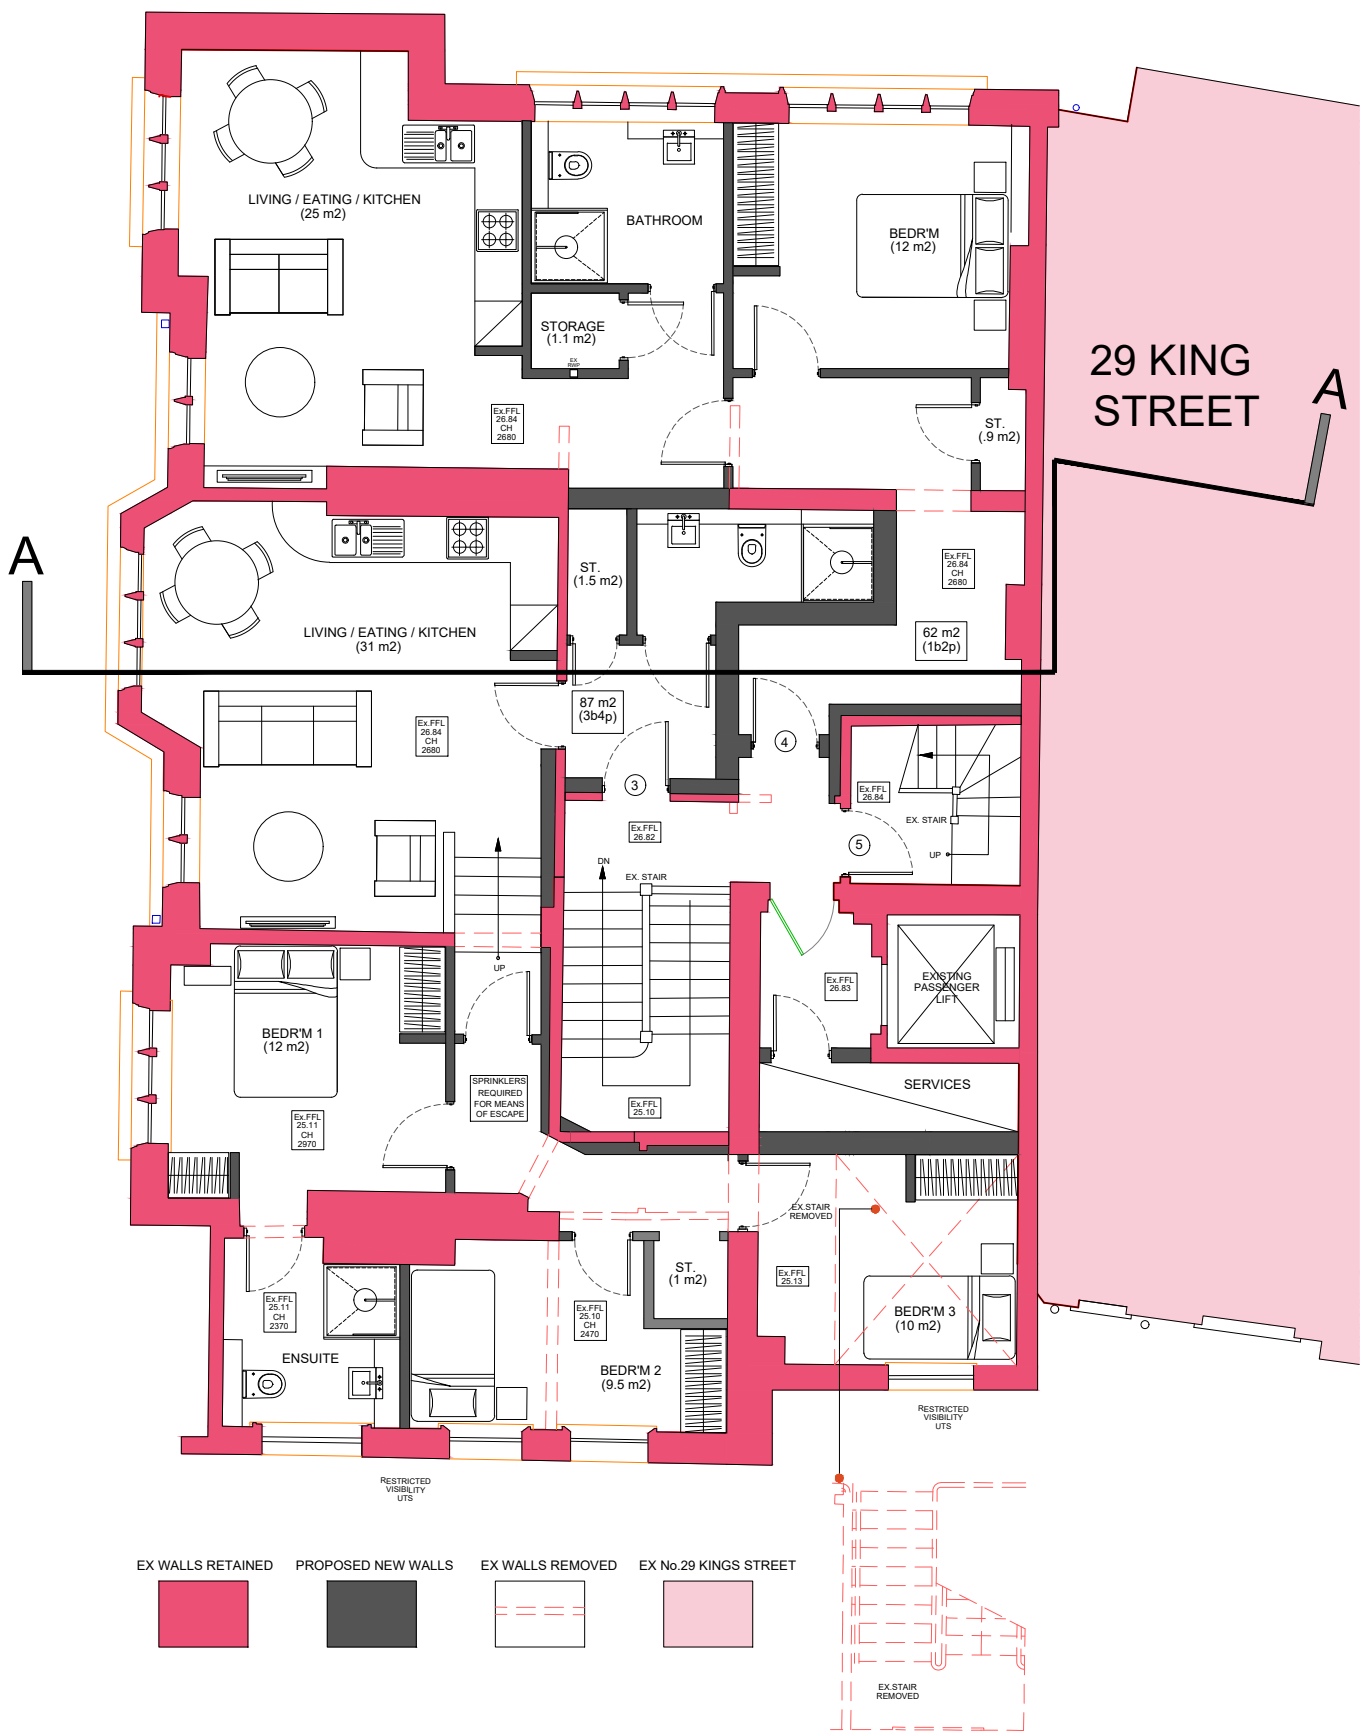

PROPOSED SECOND FLOOR

REVISION		DATE	
A -Minor update in line with		6.2.26	