


Location Plan

Site Address: 23, Pine Avenue, Gravesend, DA12 1QY

Date Produced: 03-Jun-2024

Scale: 1:1250 @A3

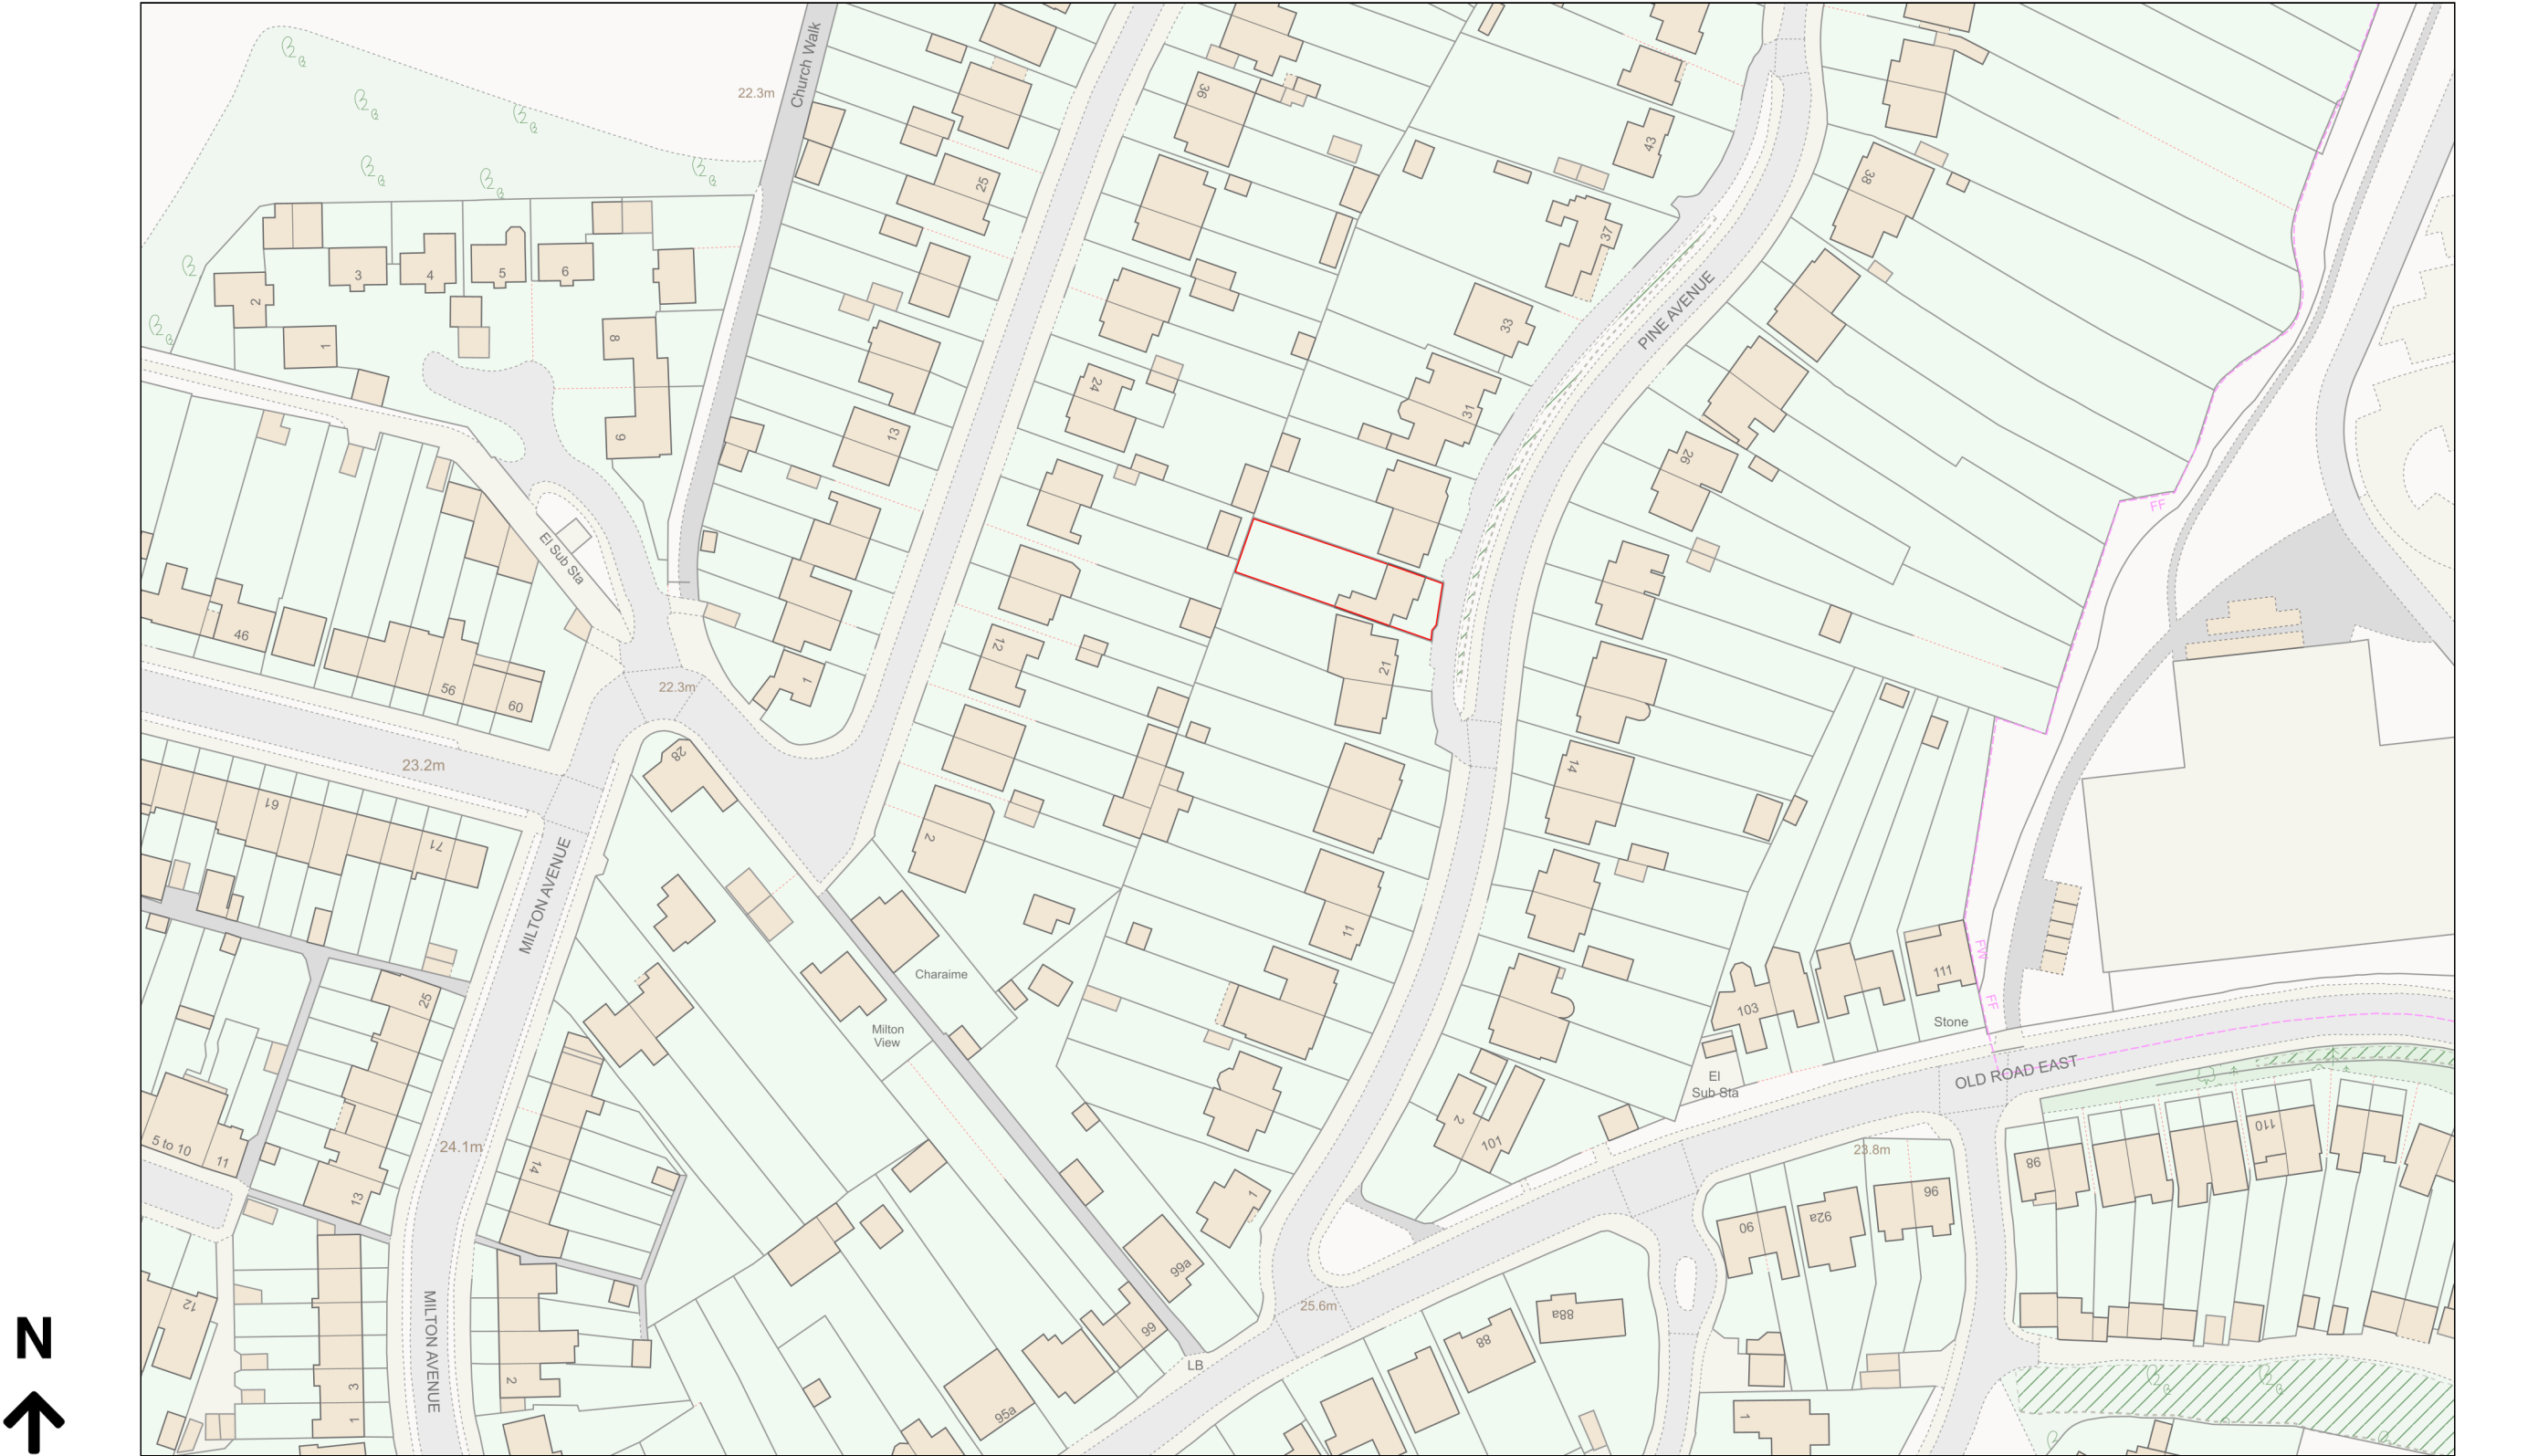

Planning Portal Reference: PP-13097418v1

