


existing site block plan 317 sqm site area, 277 sqm gross internal area

0 5 10 15 20

scale (m) 1-200 on A3 size print

north

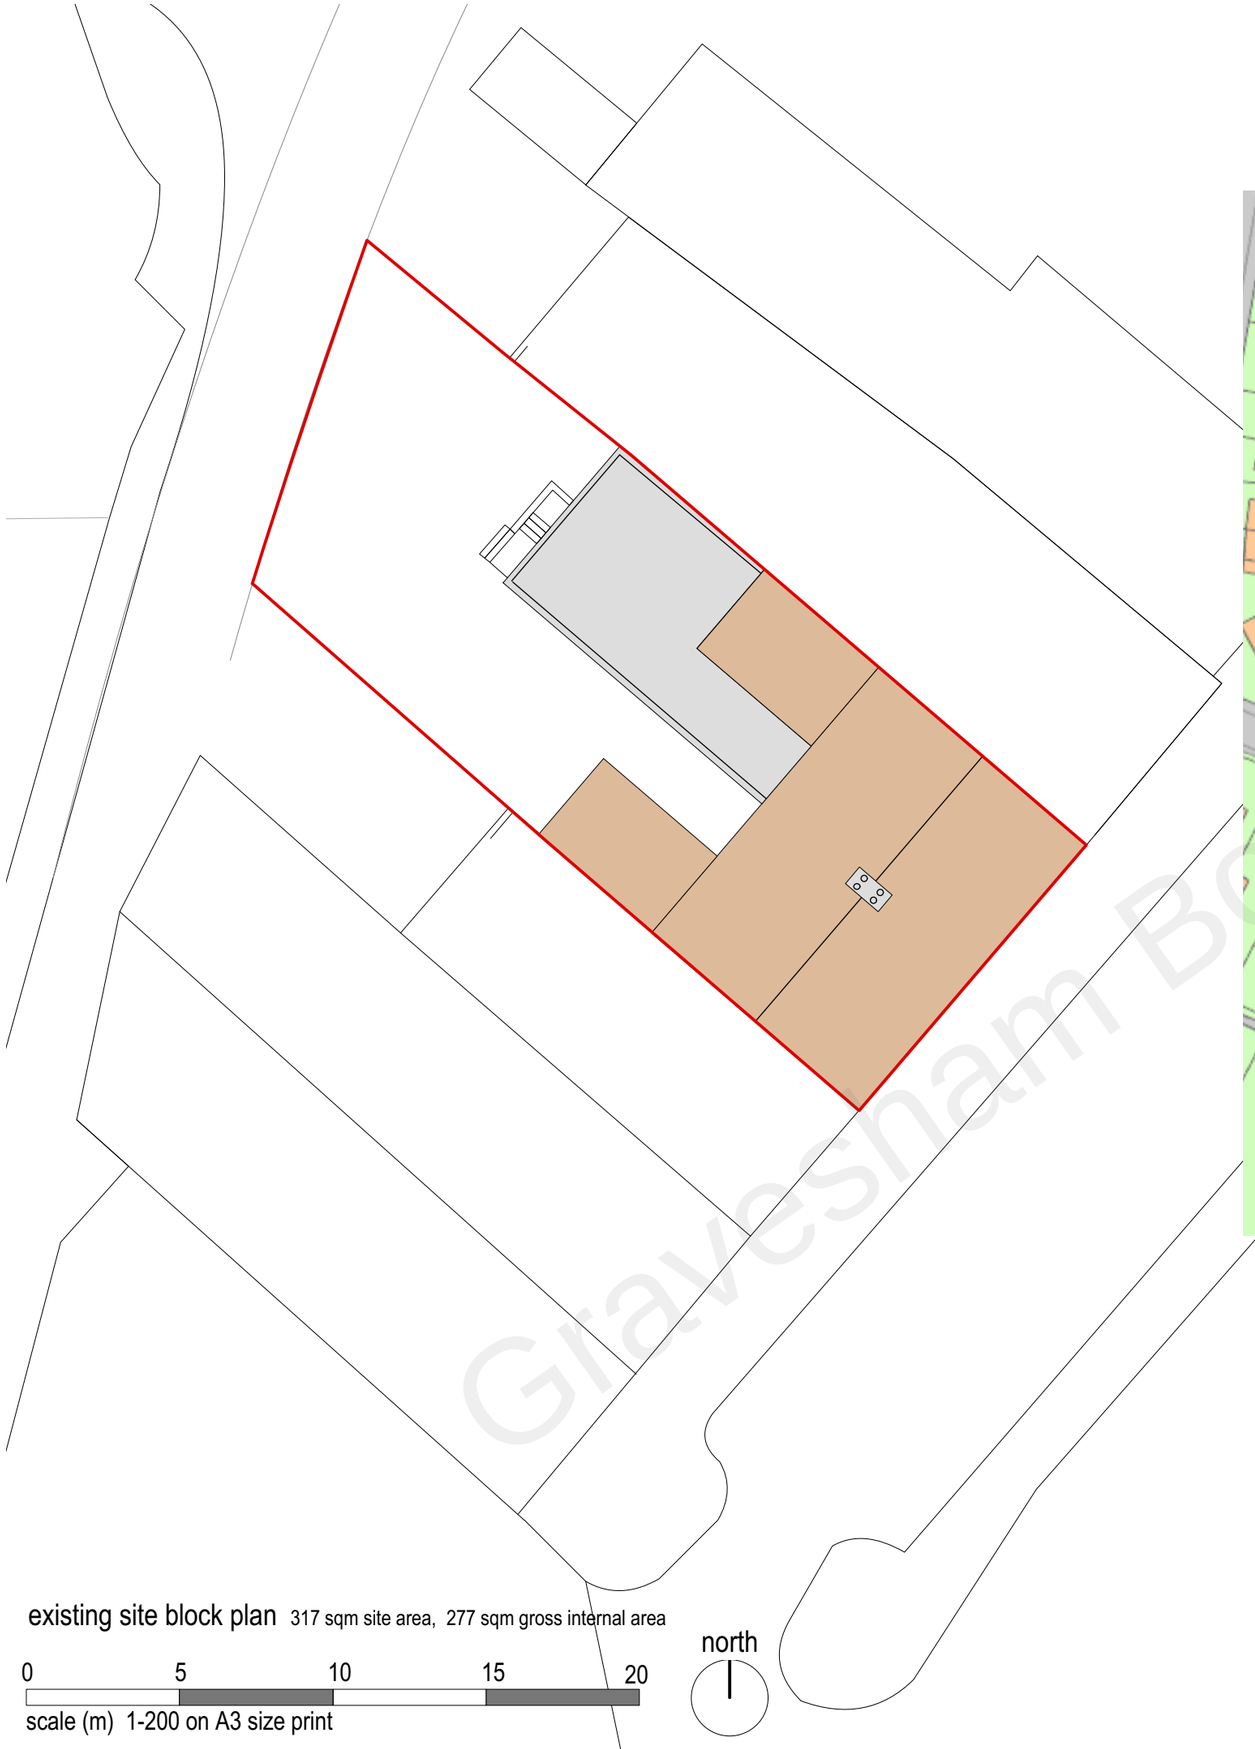

site area = 908 sqm

0 25 50 75 100

scale (m) 1-1250 on A3 size print

north

A- base plan replaced. GB/30/09/21

CLIENT; Halil Ersungur

PROJECT; 4 & 5The Parade Meopham DA13 0J

TITLE; location plan

SCALE; 1-1250 & 200 **DATE**; 09/21 **DRAWN**;GB

DRAWING NUMBER 21-29-01 A

PRIME FOLIO
01 622 691169

Gravesham Borough Council