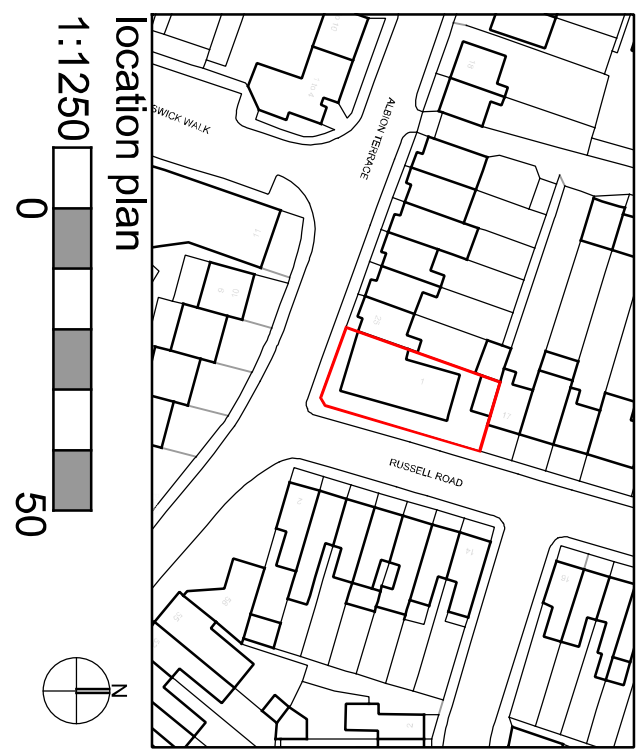
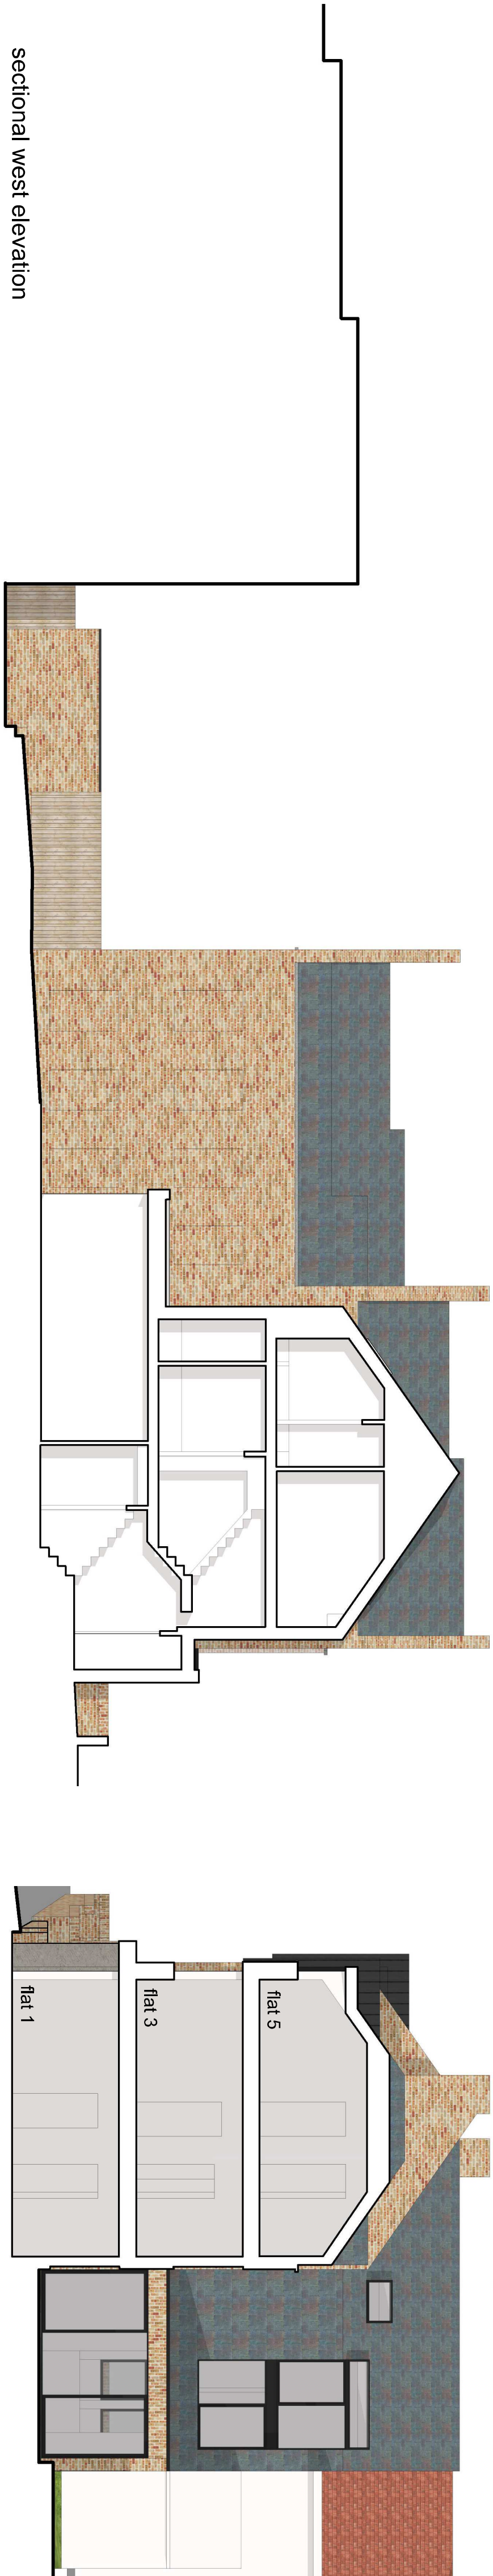


Redevelopment of site

1 Russell Road

Elevations and sections as proposed

DRAWING STATUS		Revisions	
Primary	☒	For Approval	☐
Information	☐	Final	☐
Information	☐	Actual	☐

Project	Redevelopment of site
Client	A Singh
Site	1 Russell Road
Title	Elevations and sections as proposed
Scale at A1	1:100
Date	Jan 24