
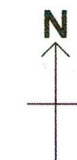
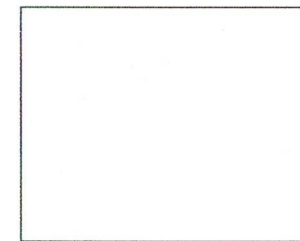


PROPOSED BLOCK PLANS 5 ALAN BROOK GRAVESEND

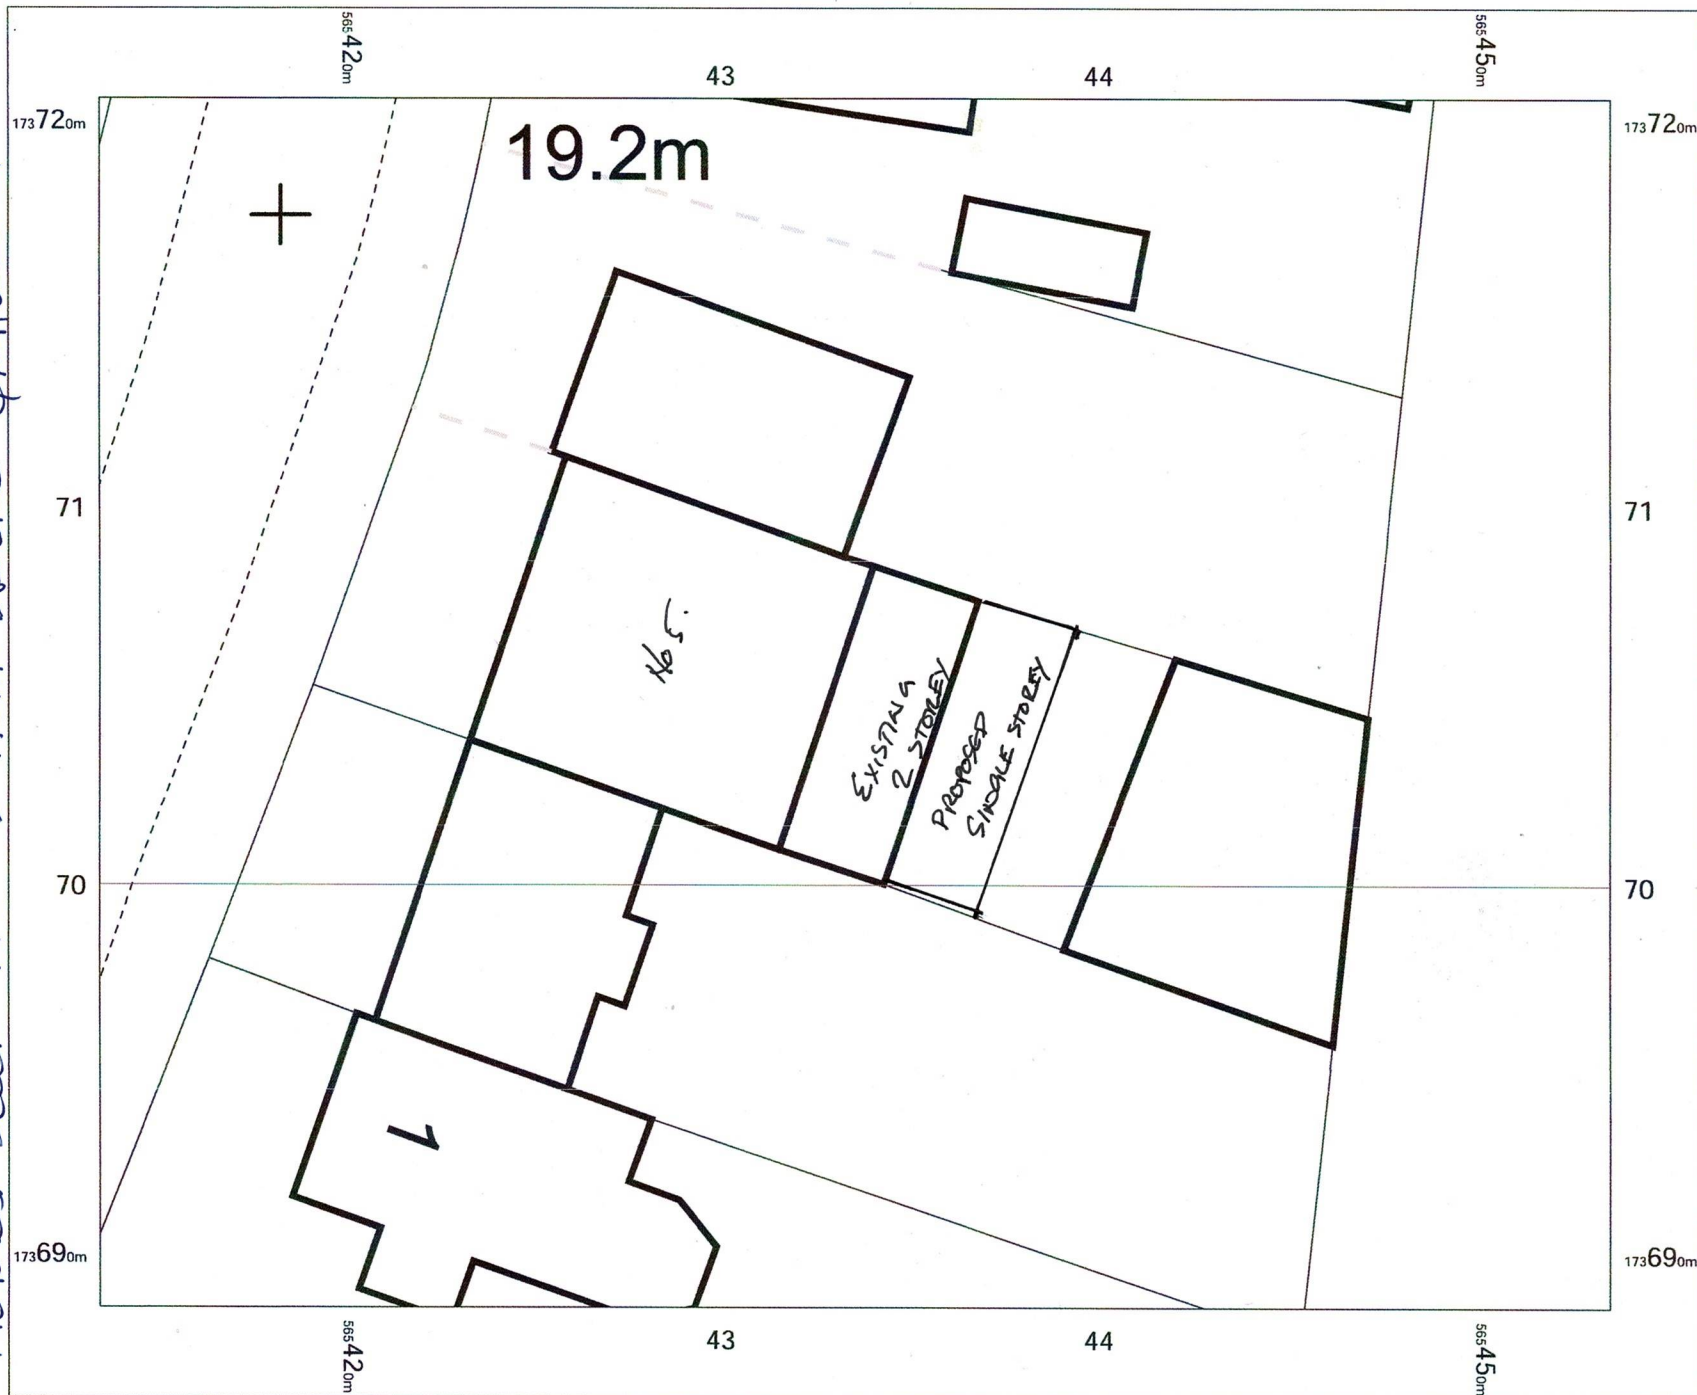

OS MasterMap 1250/2500/10000 scale
Wednesday, March 20, 2024, ID:
CM-01156005
www.centremapslive.co.uk

1:200 scale print at A4, Centre:
565434 E, 173705 N

© Crown Copyright Ordnance
Survey, Licence no. AC0000849896

