


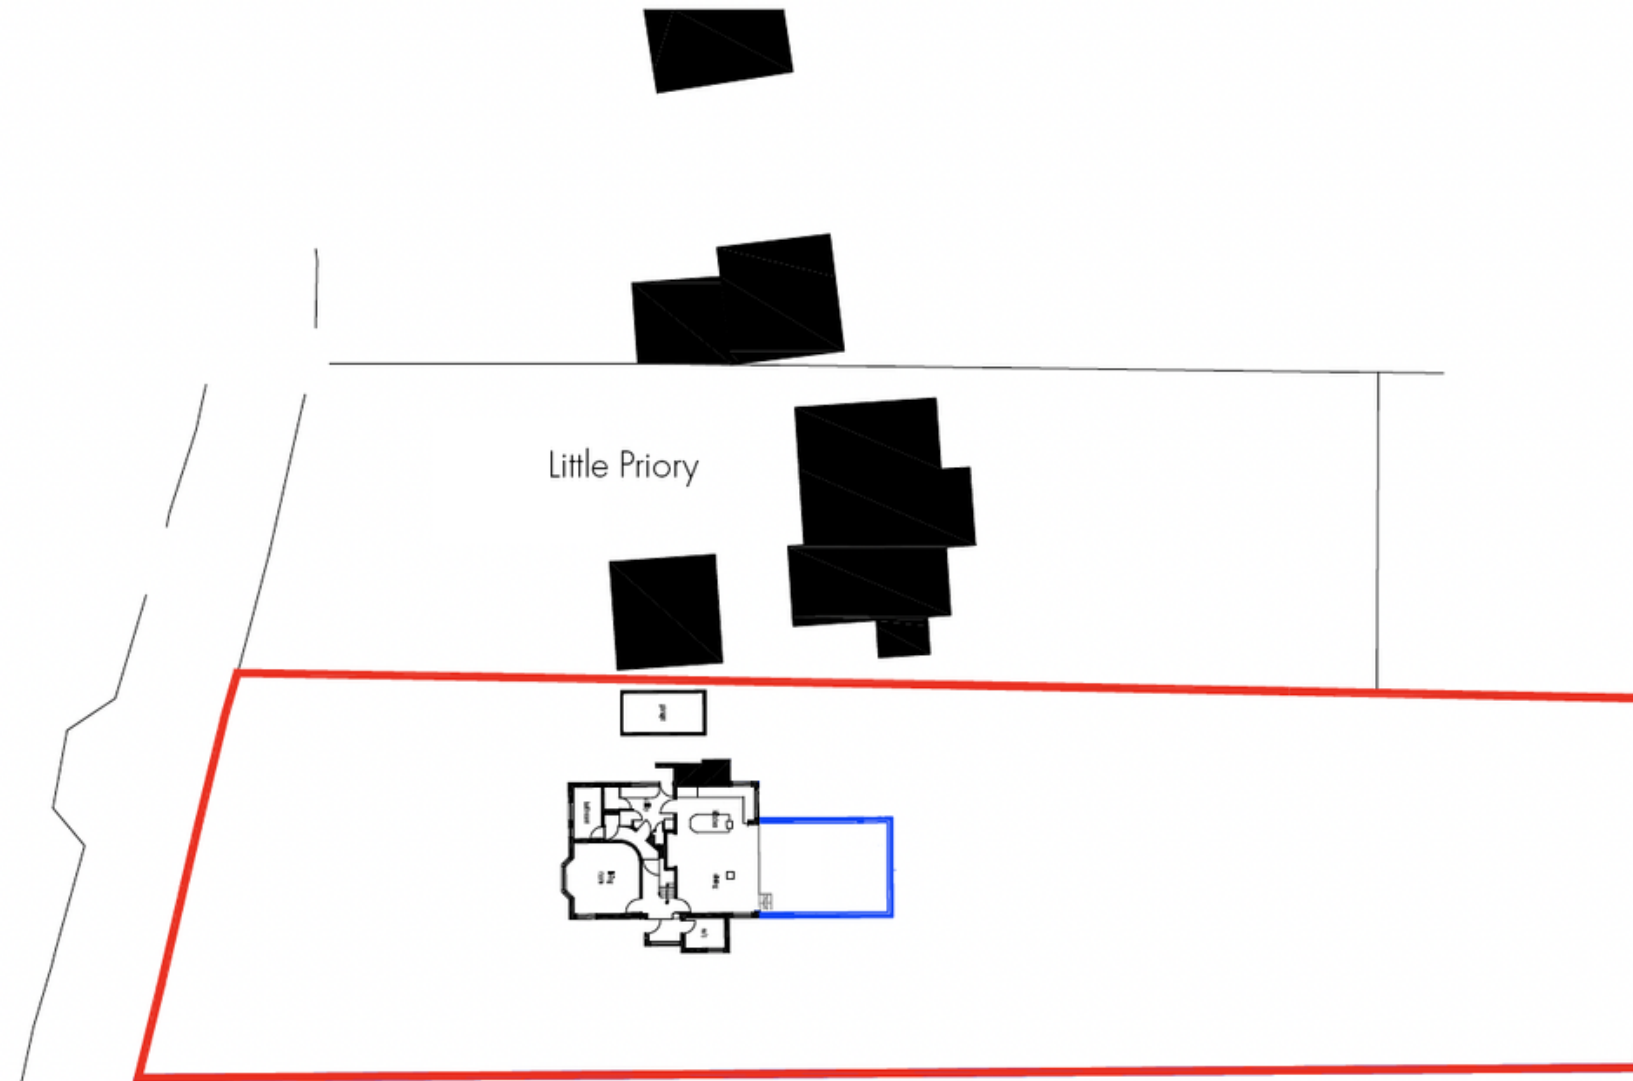

Site Plan | Proposed

0m 5.0m 12.5m 25.0m

1:500

