


# Georgi Georgiev

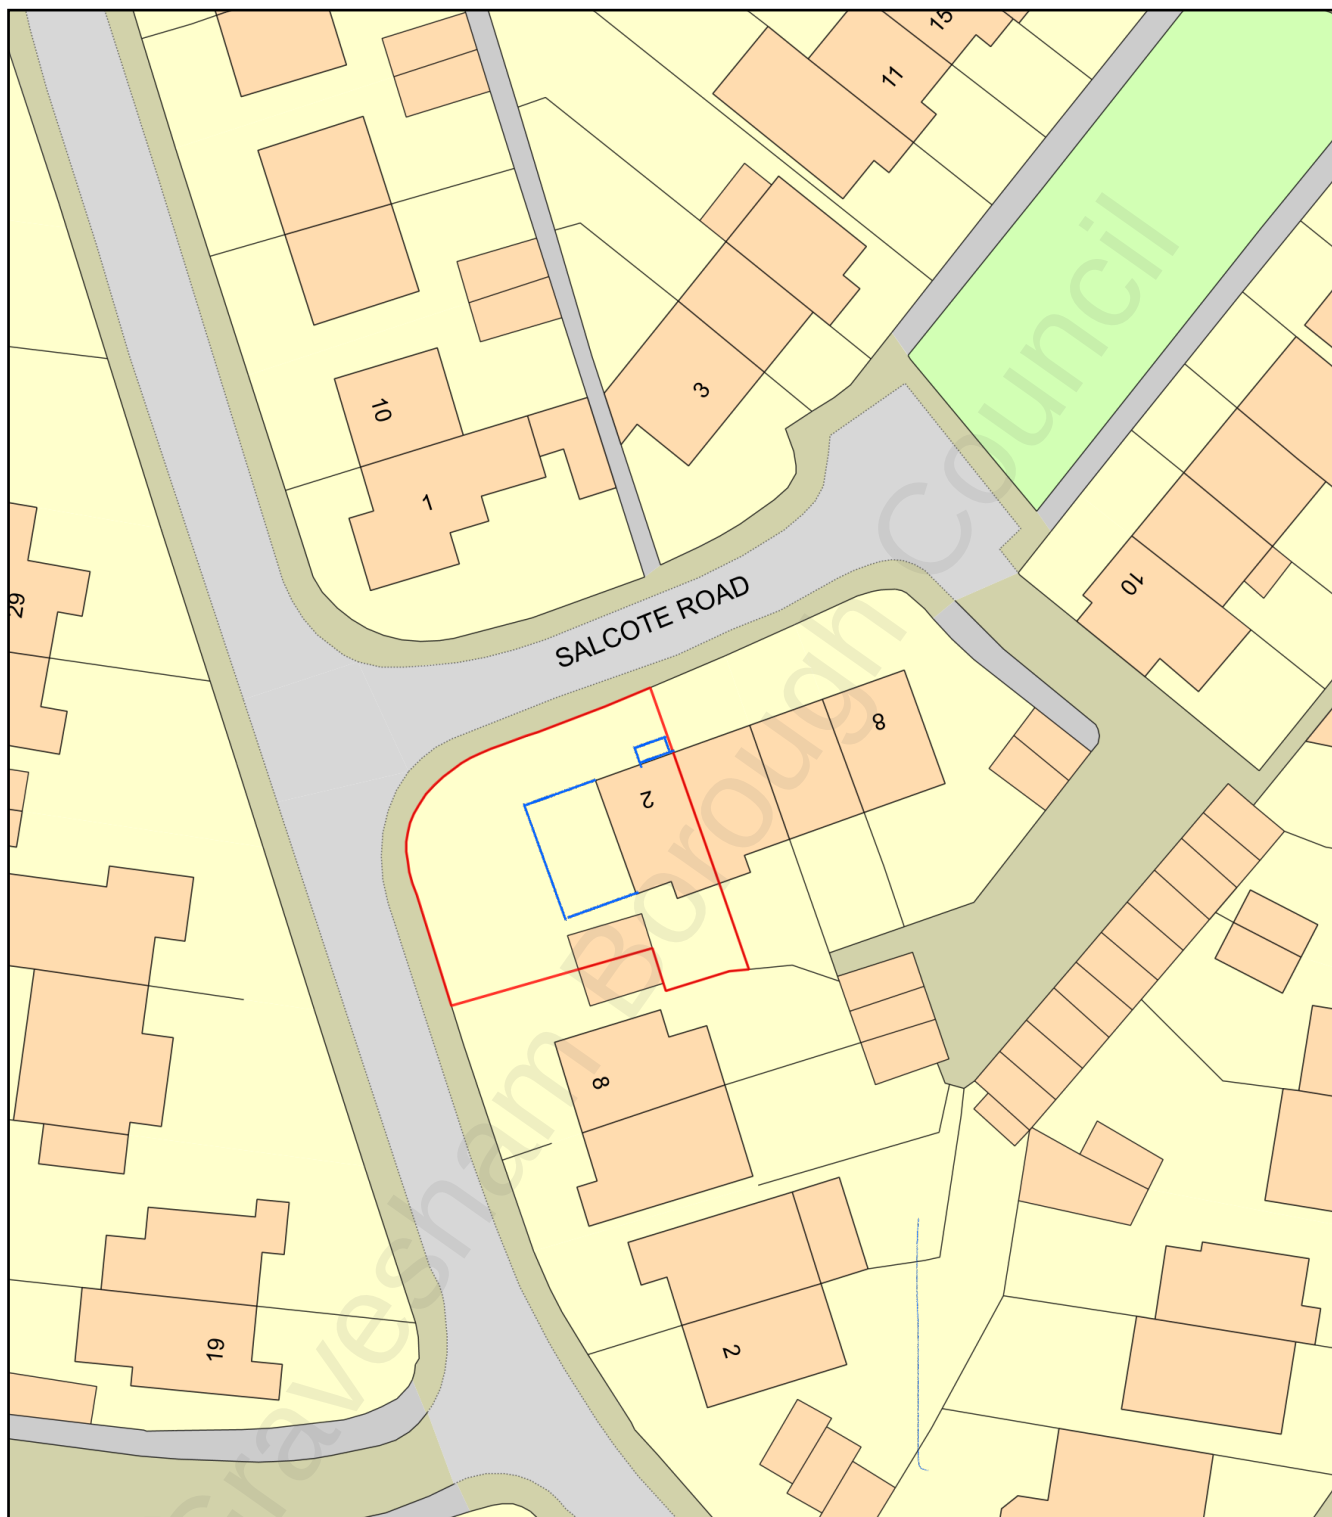

0 20  
Metres



Plan Produced for: 2 Salcote Road

Date Produced: 28 Jun 2022

Plan Reference Number: TQRQM22179134525252

Scale: 1:500 @ A4