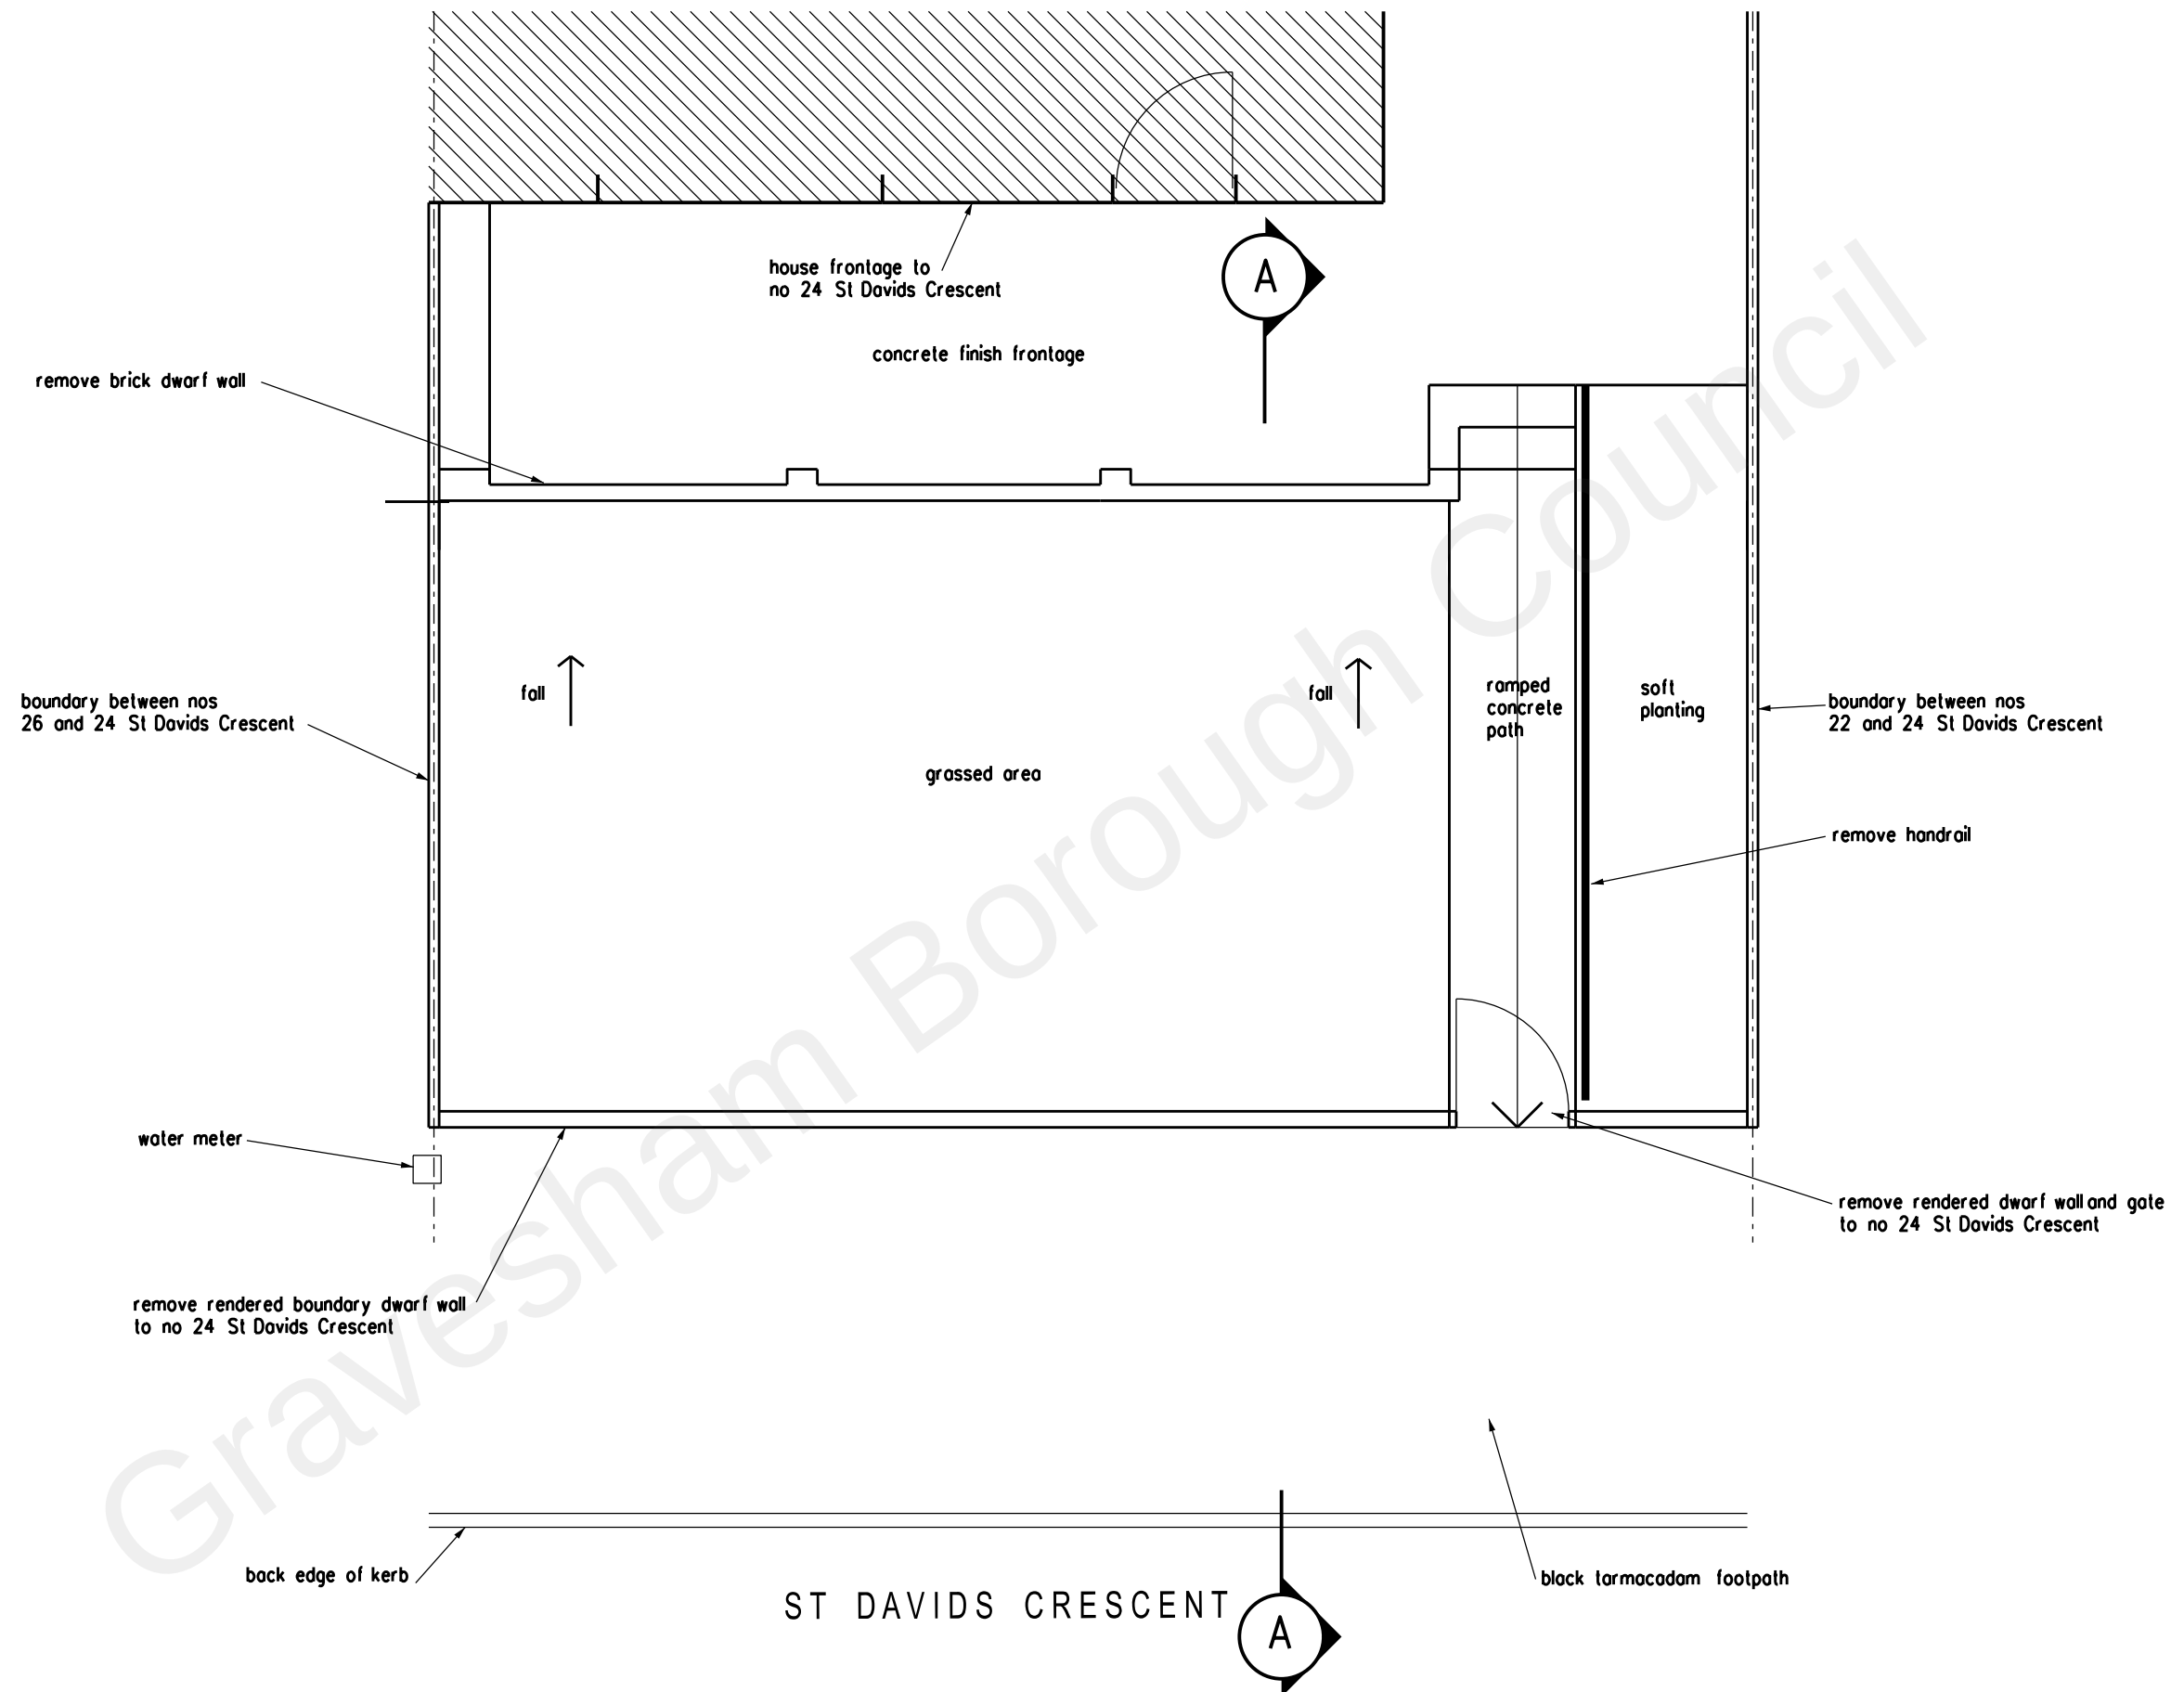


ARCHITECT TA ARCHITECTS 11 JOYDENS WOOD ROAD BEXLEY KENT DA5 2HS Tel 07905 130591 ta140256@googlemail.com	JOB CREATION OF VEHICULAR ACCESS AT 24 ST DAVIDS CRESCENT GRAVESEND KENT DA12 4AS	JOB EXISTING FRONTAGE PLAN	REVISION	DATE
			SCALE 1:50 AT A3	DATE JULY 2022
			DRAWING NO. TS/01	