



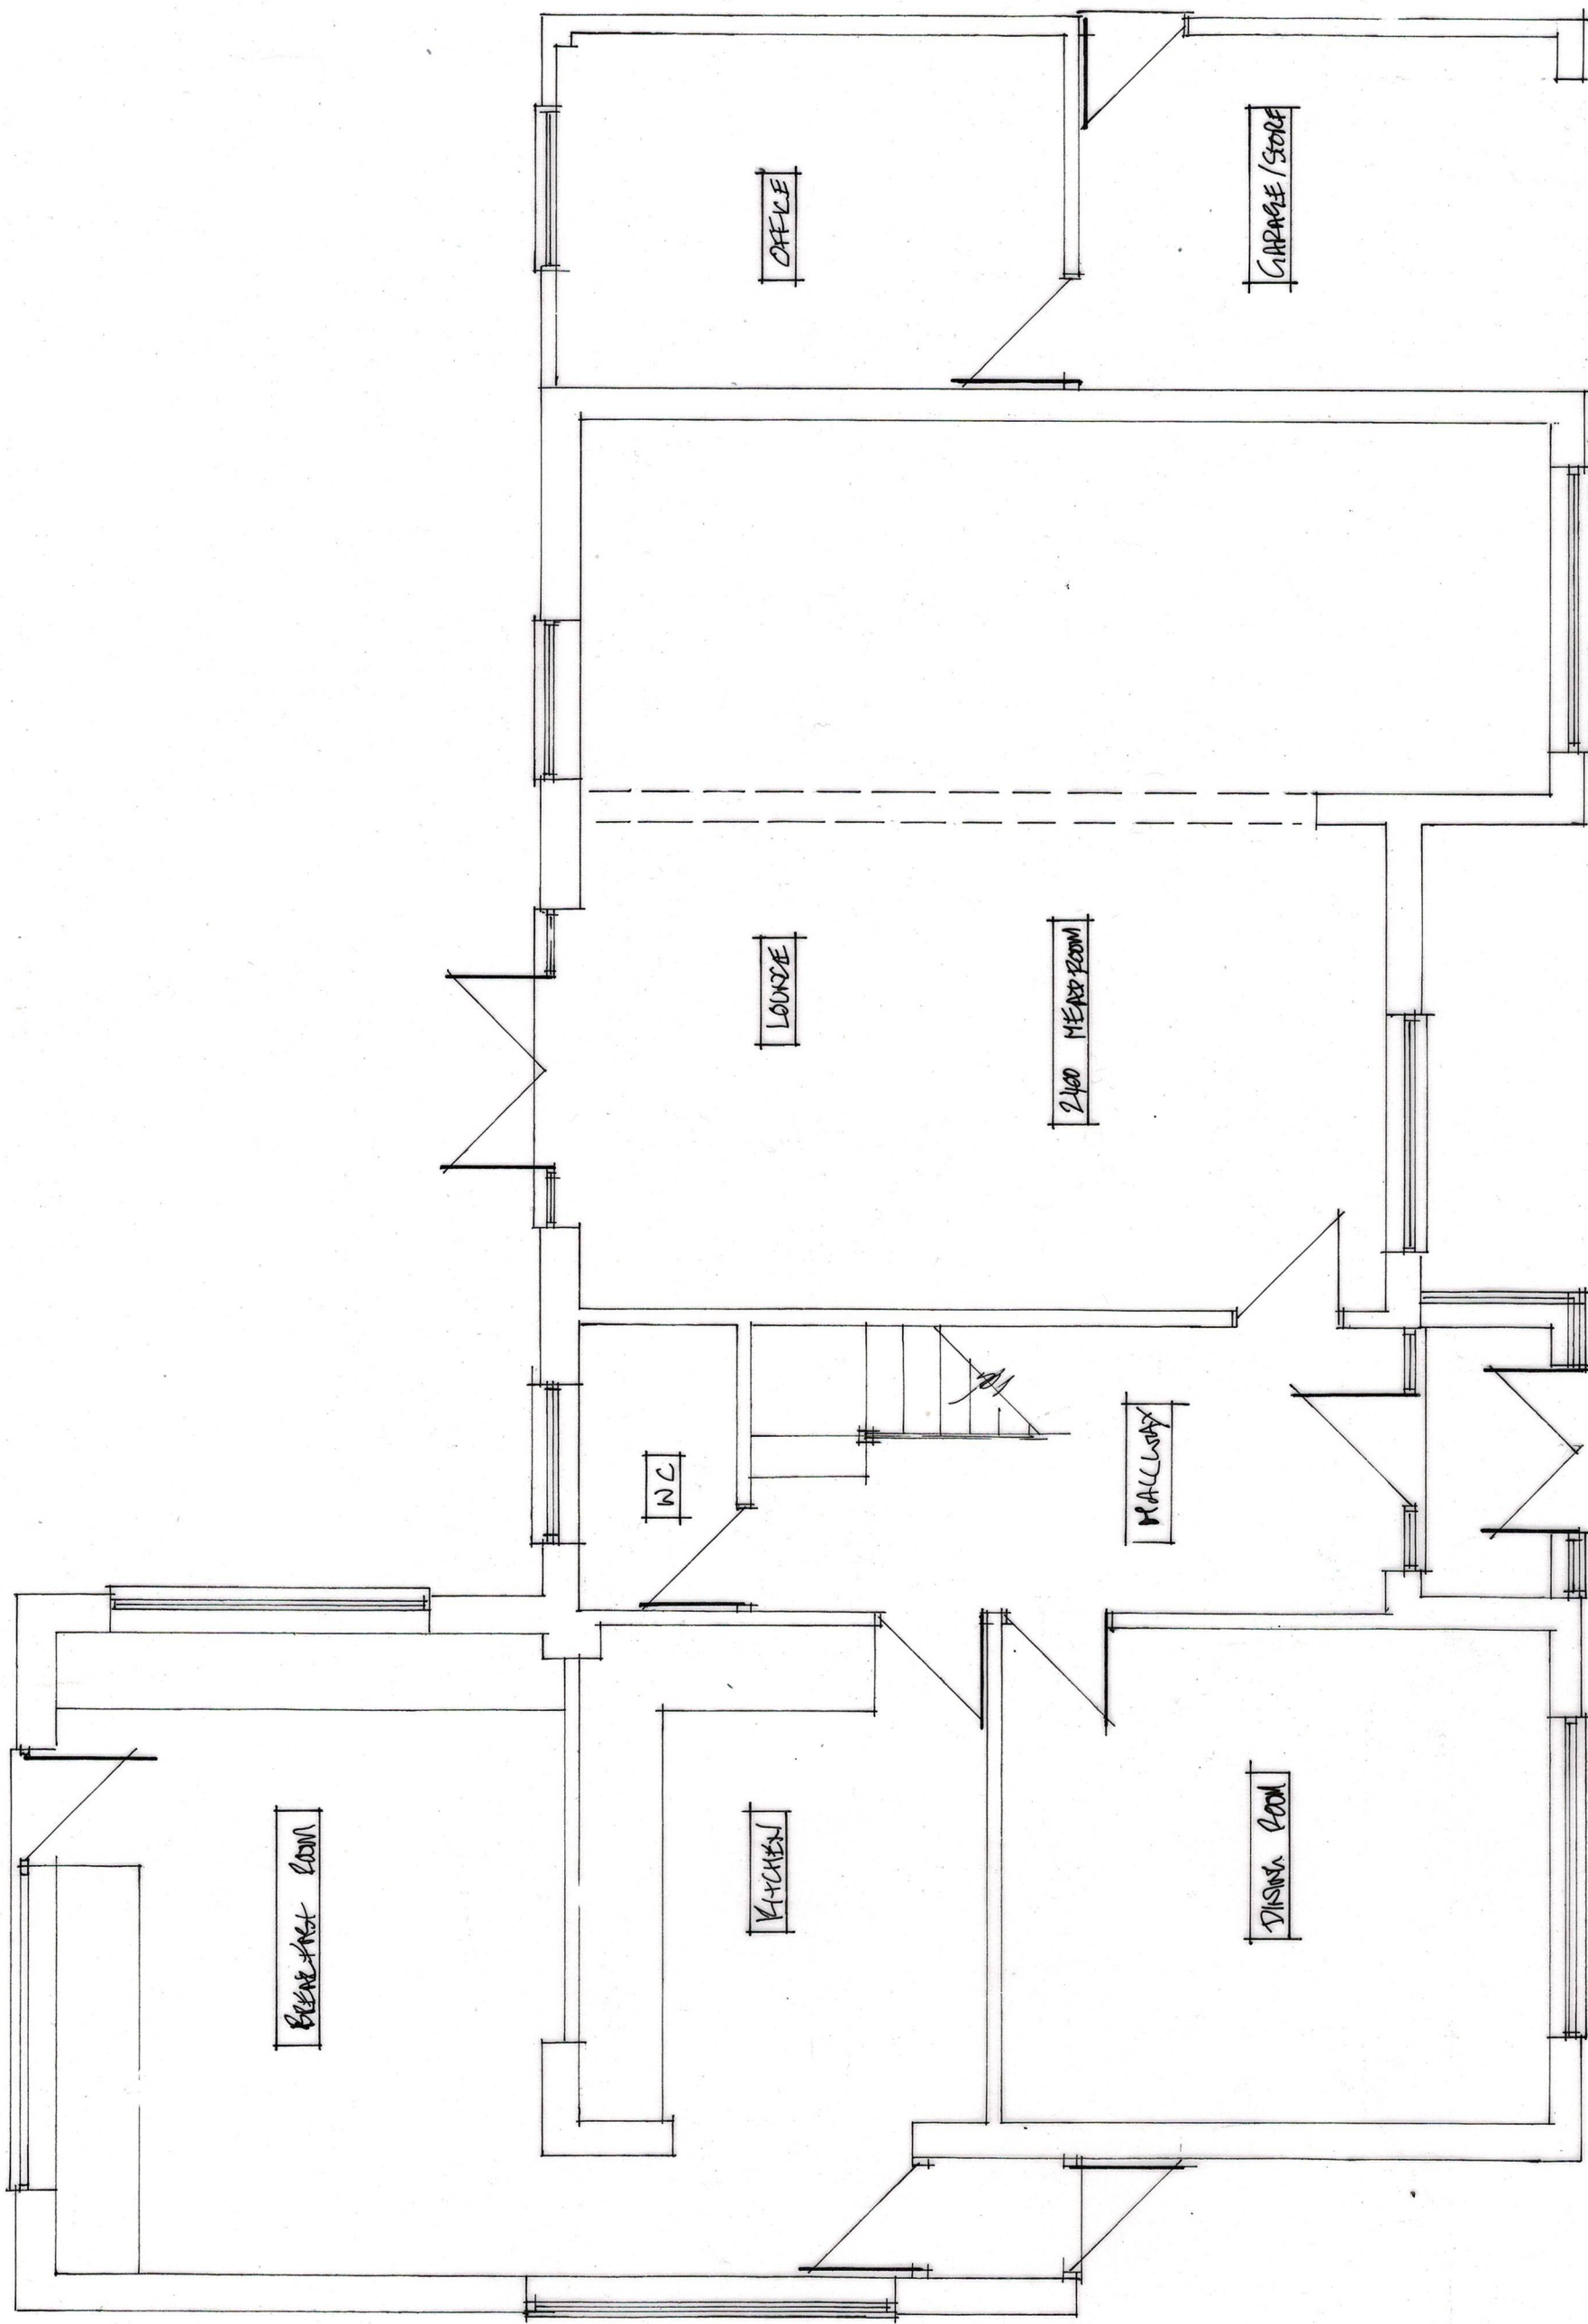

EXISTING Ground Floor Plan

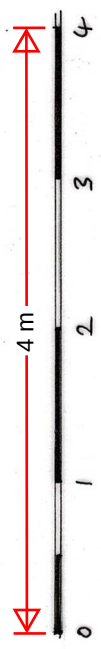

SCALE BAR 1:50

SINGLE STOREY REAR EXTENSION, TWO STOREY SIDE EXTENSION AND SIDE FLOOR FRONT EXTENSION		Mrs A. Ward 8 THE BEECHES COBHAM KENT TA13 9BT	
DATE 1st April '24	SCALE 1/50	DRWN NO 24/02/03	01