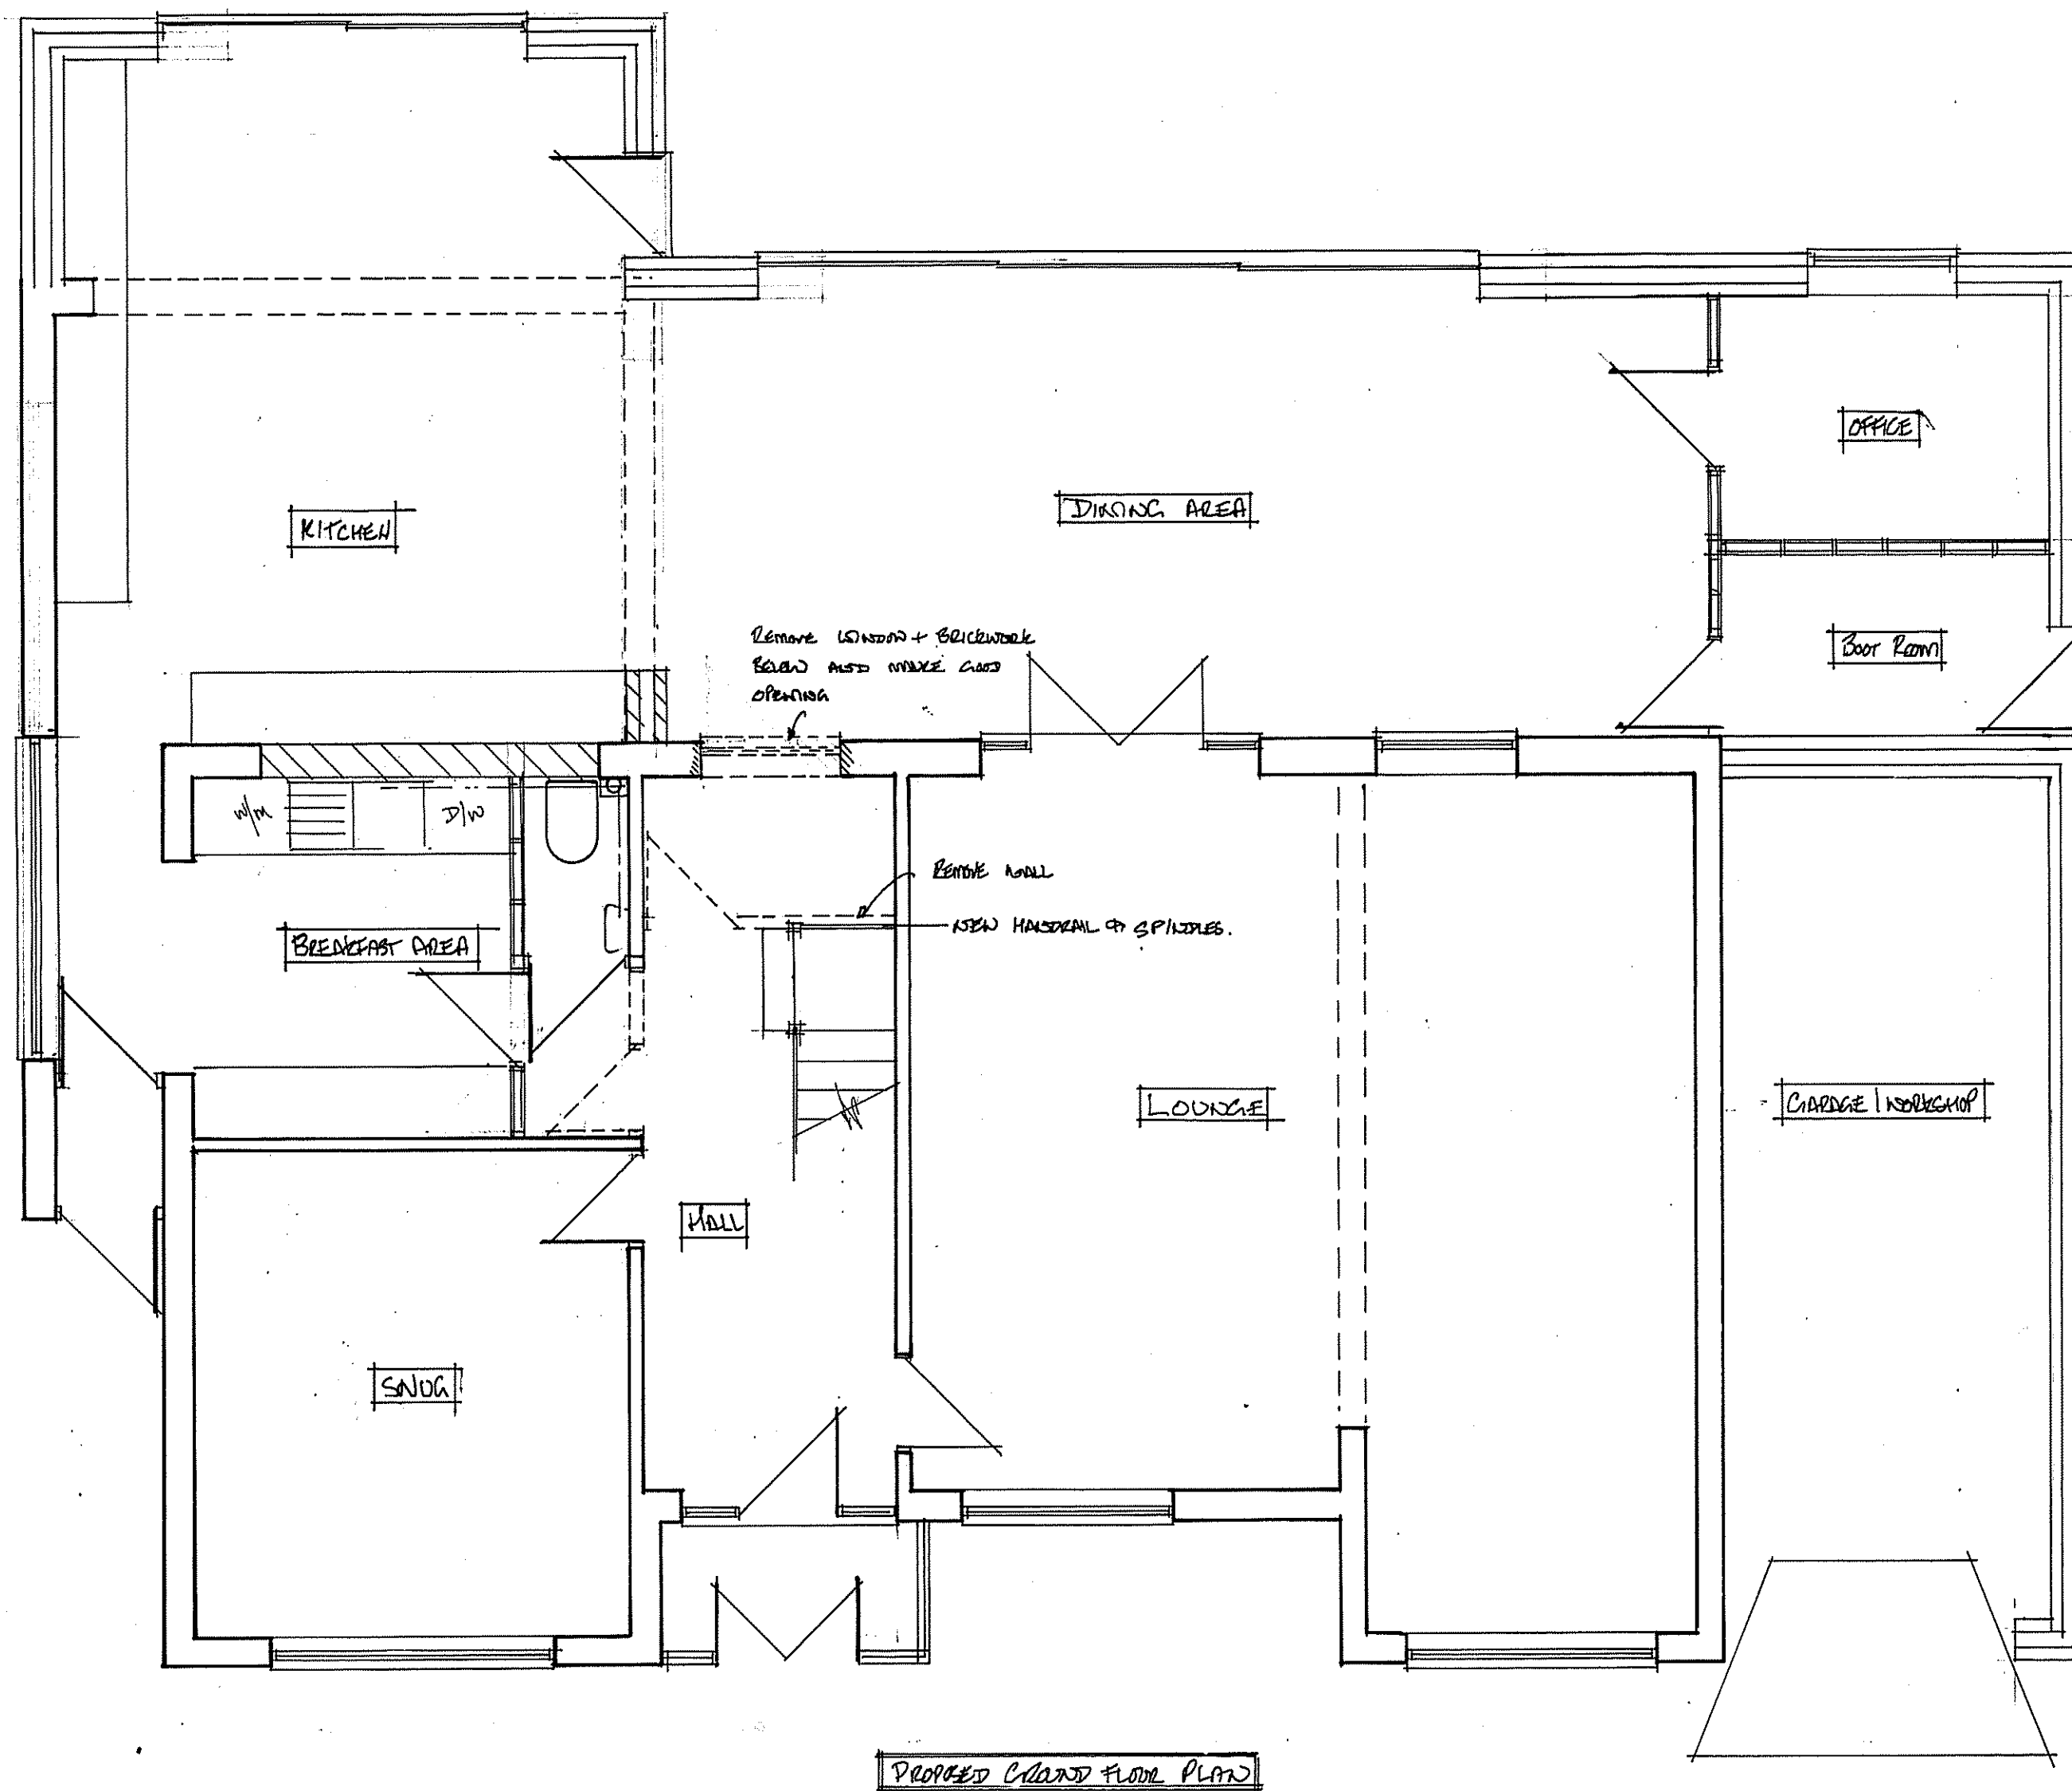


SINGLE STORE REAR EXTENSION, TWO STOREY SIDE EXTENSION AND FIRST FLOOR FRONT EXT		MRS A. WARD 8 THE RECTORY COBHAM KENT DA13 9BT	
SCALE 1/50	DATE	DRAWN BY 24/02/03	03