

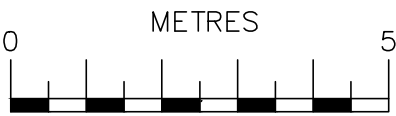
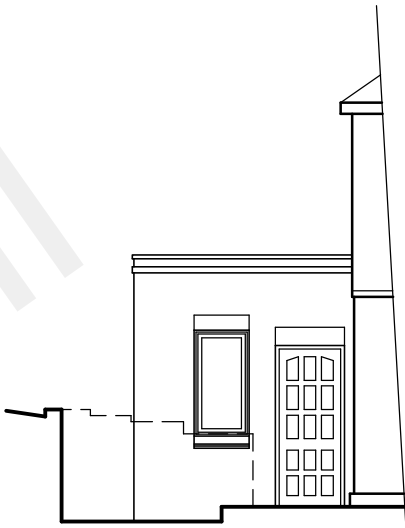


© This drawing is protected by copyright and must not be copied or reproduced without the written consent of Penfold Project Services

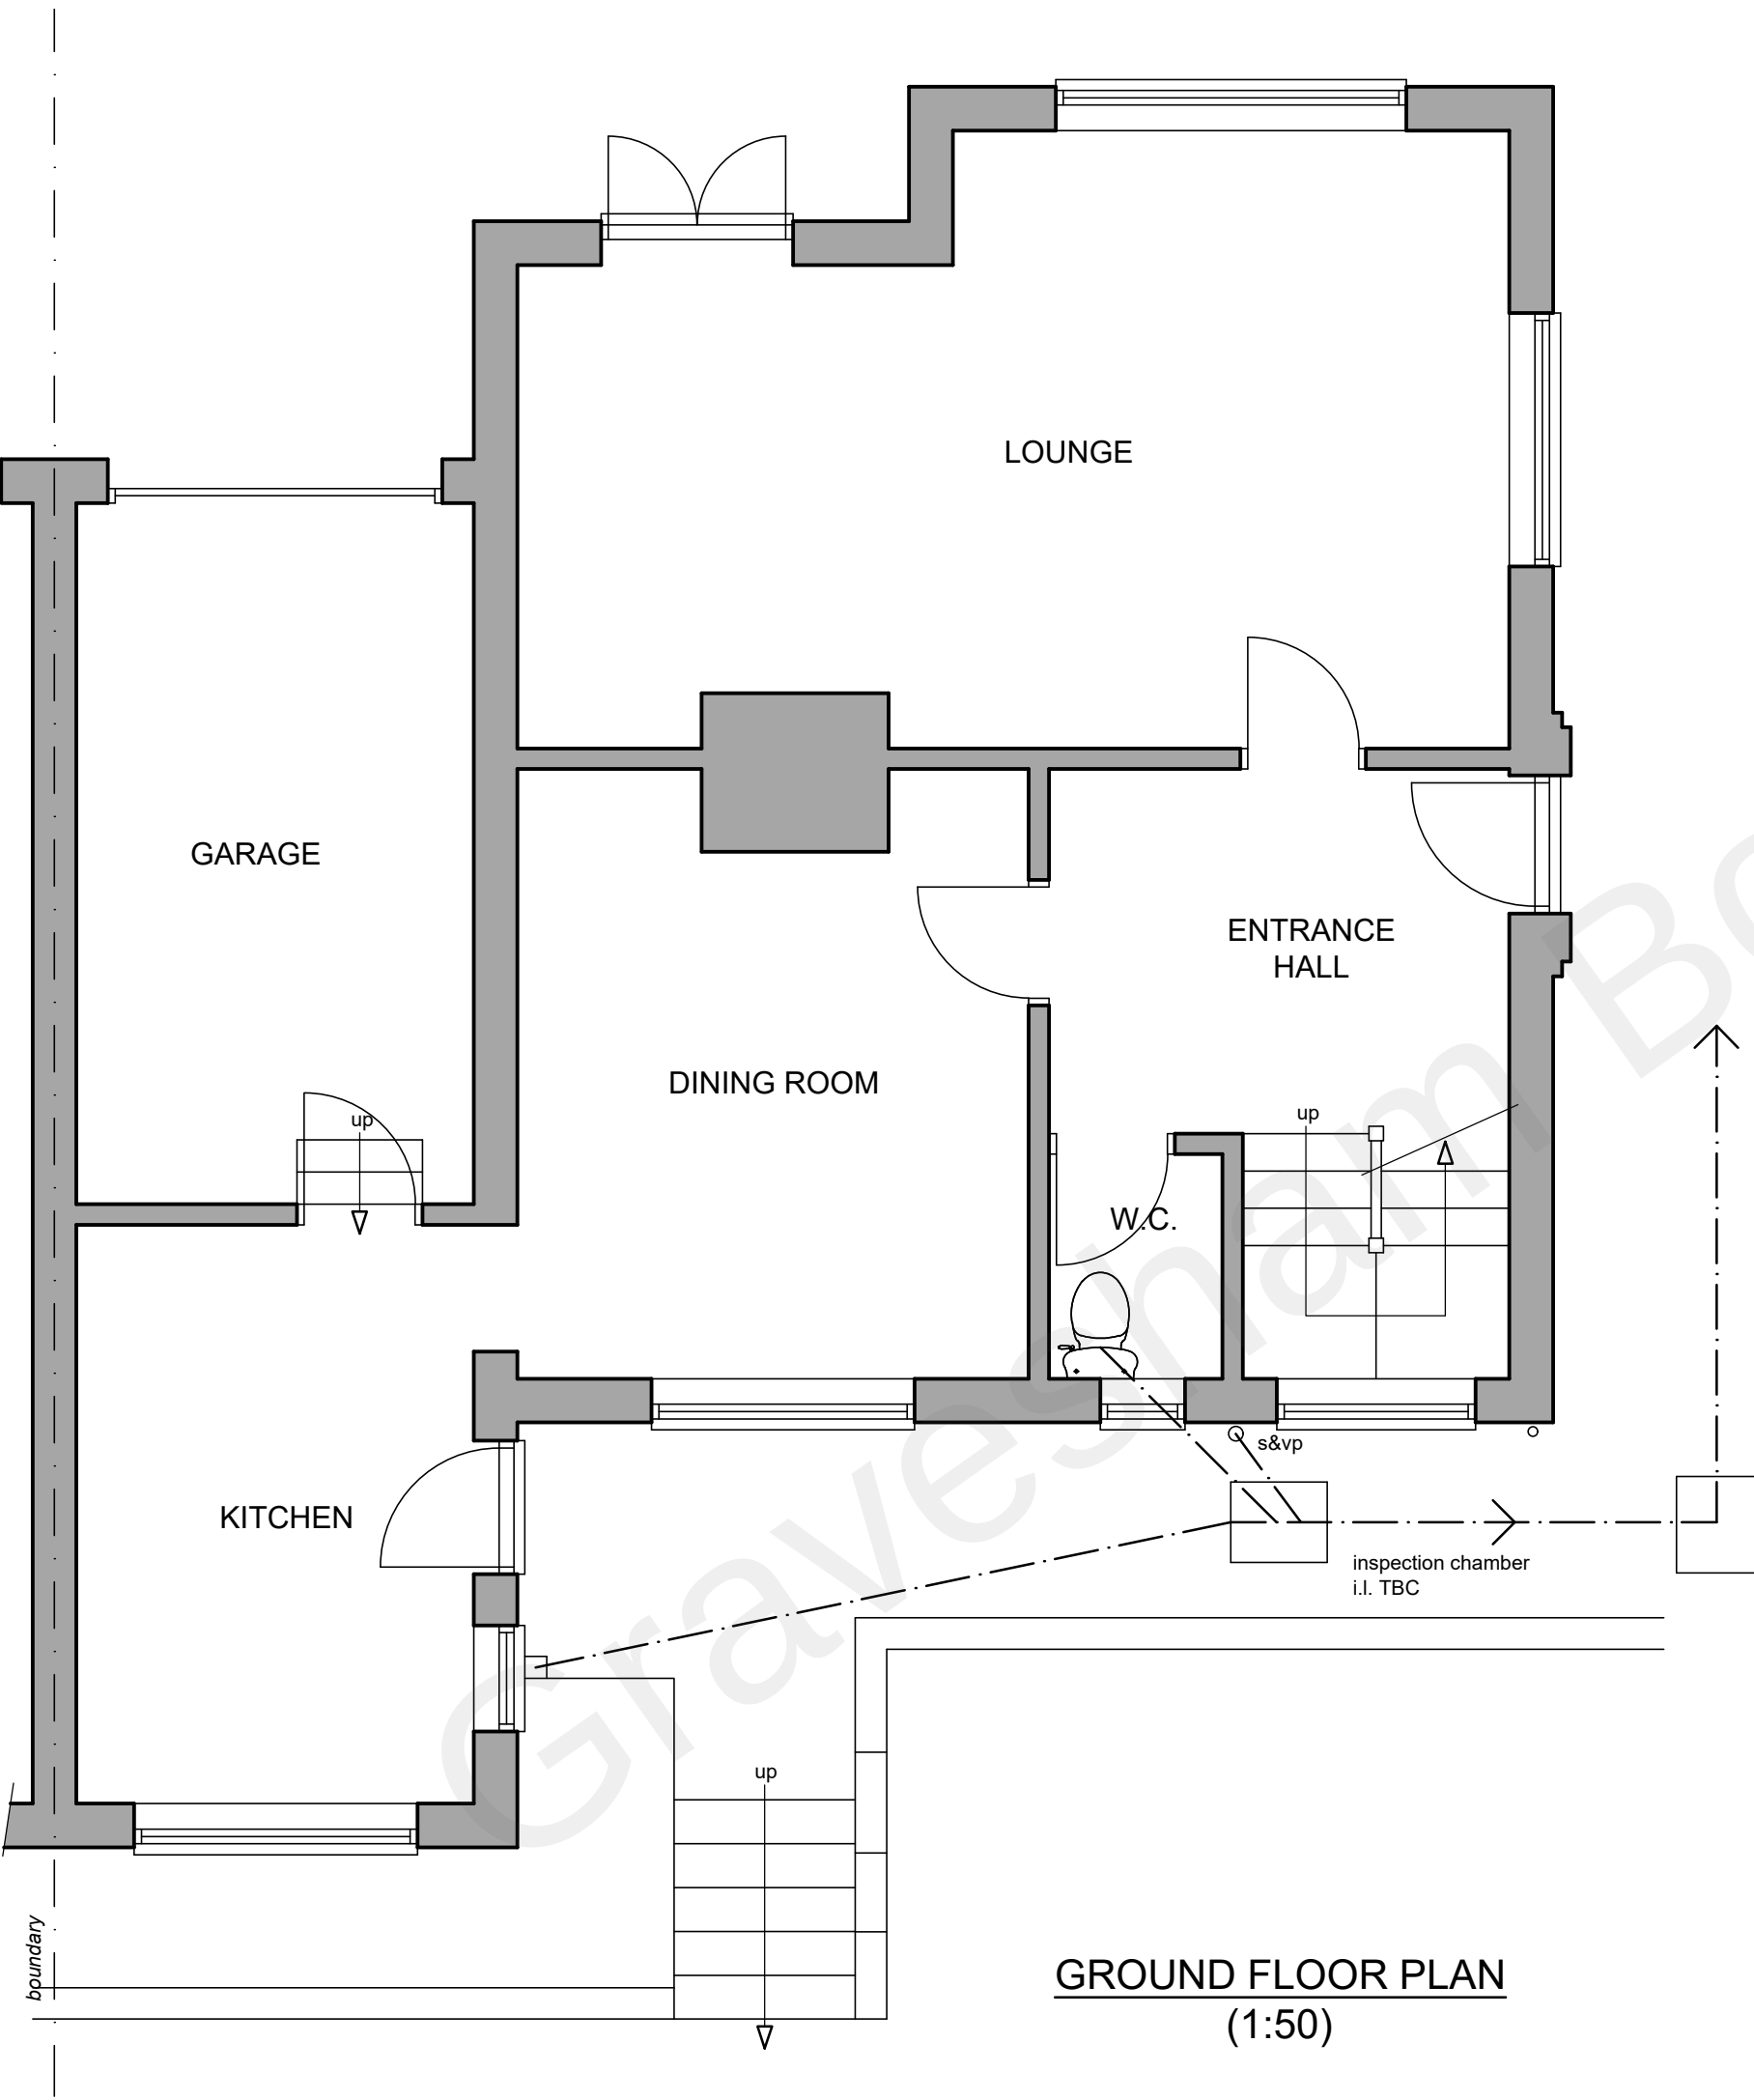

SCALE BAR @ 1:100

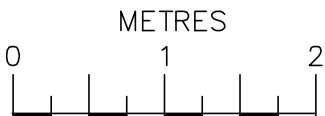

SCALE BAR @ 1:50

DRAINAGE LEGEND

- EXISTING 100mm PRIVATE DRAIN
- EXISTING PRIVATE DRAIN REMOVED
- EXISTING 150mm PUBLIC SEWER
- PROPOSED 100mm PRIVATE DRAIN

Date	No	Revision
Penfold Project Services		
Epmarket, Wrotham Road, Meopham, Kent, DA13 0JH		
Telephone: 01474 816690		
e-mail: apenfold448@btinternet.com		
Job Title:	2 COPPERFIELD CRESCENT HIGHAM ROCHESTER KENT ME3 7NJ	
Dwg Title:	PLANS & ELEVATIONS AS EXISTING	
Scale:	1:50 & 1:100 @ A2	
Dwg No.:	01	
Date:	November 2021	