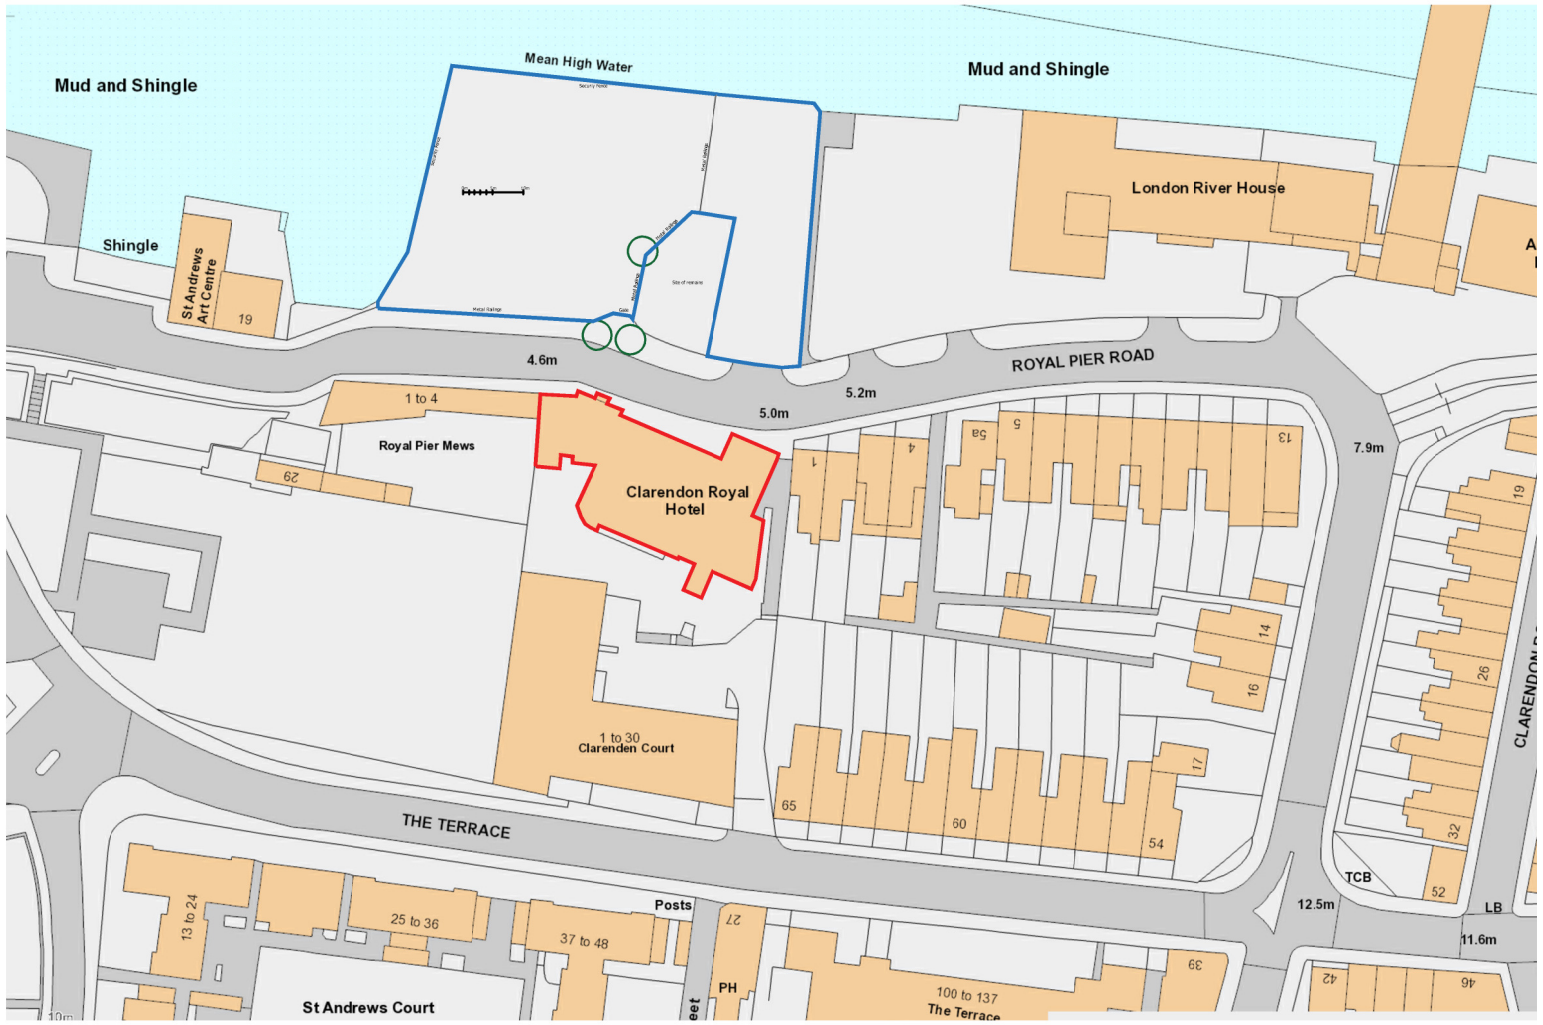


Location Plan 1:1250 (A3)

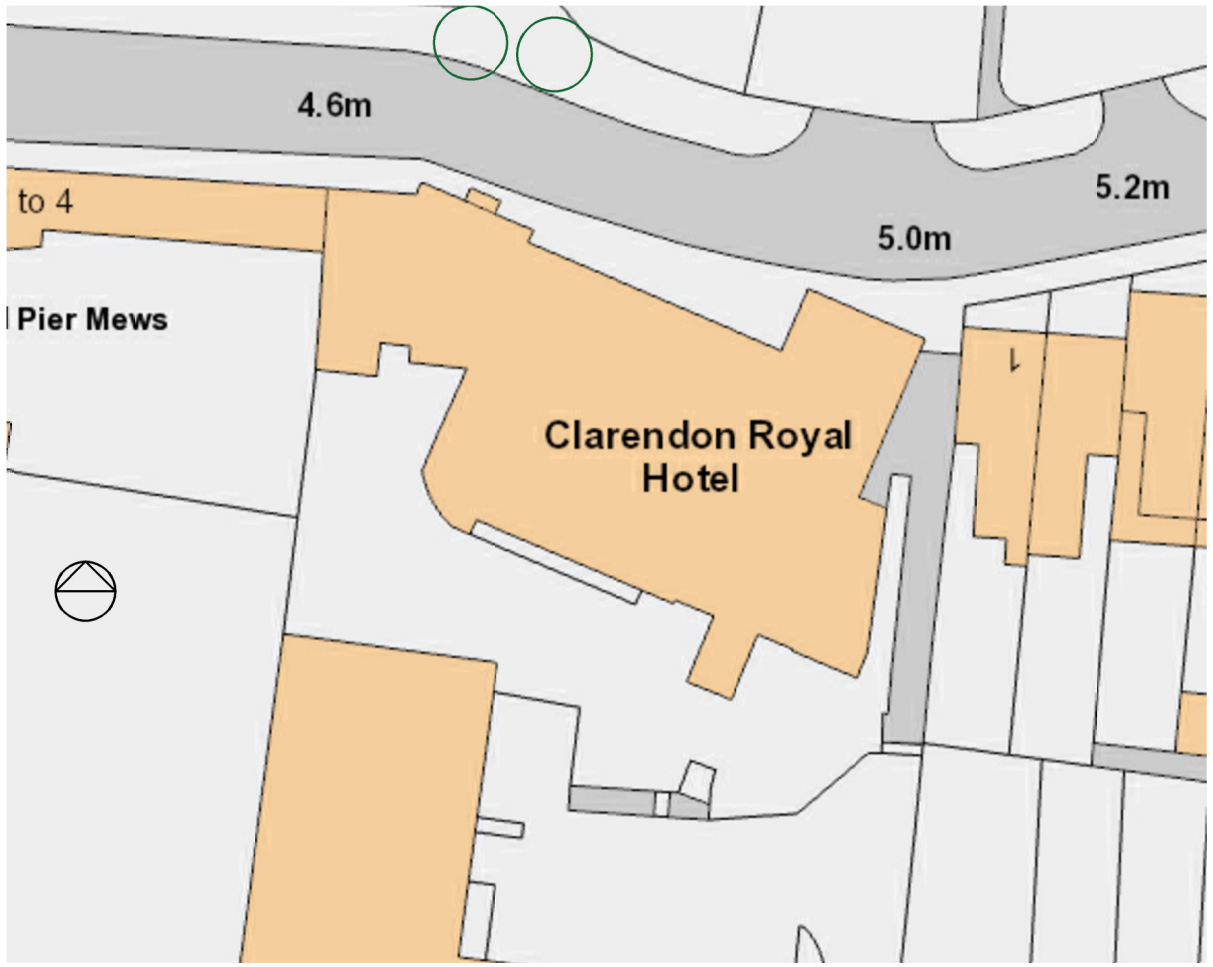


Existing Site Plan 1:500 (A3)

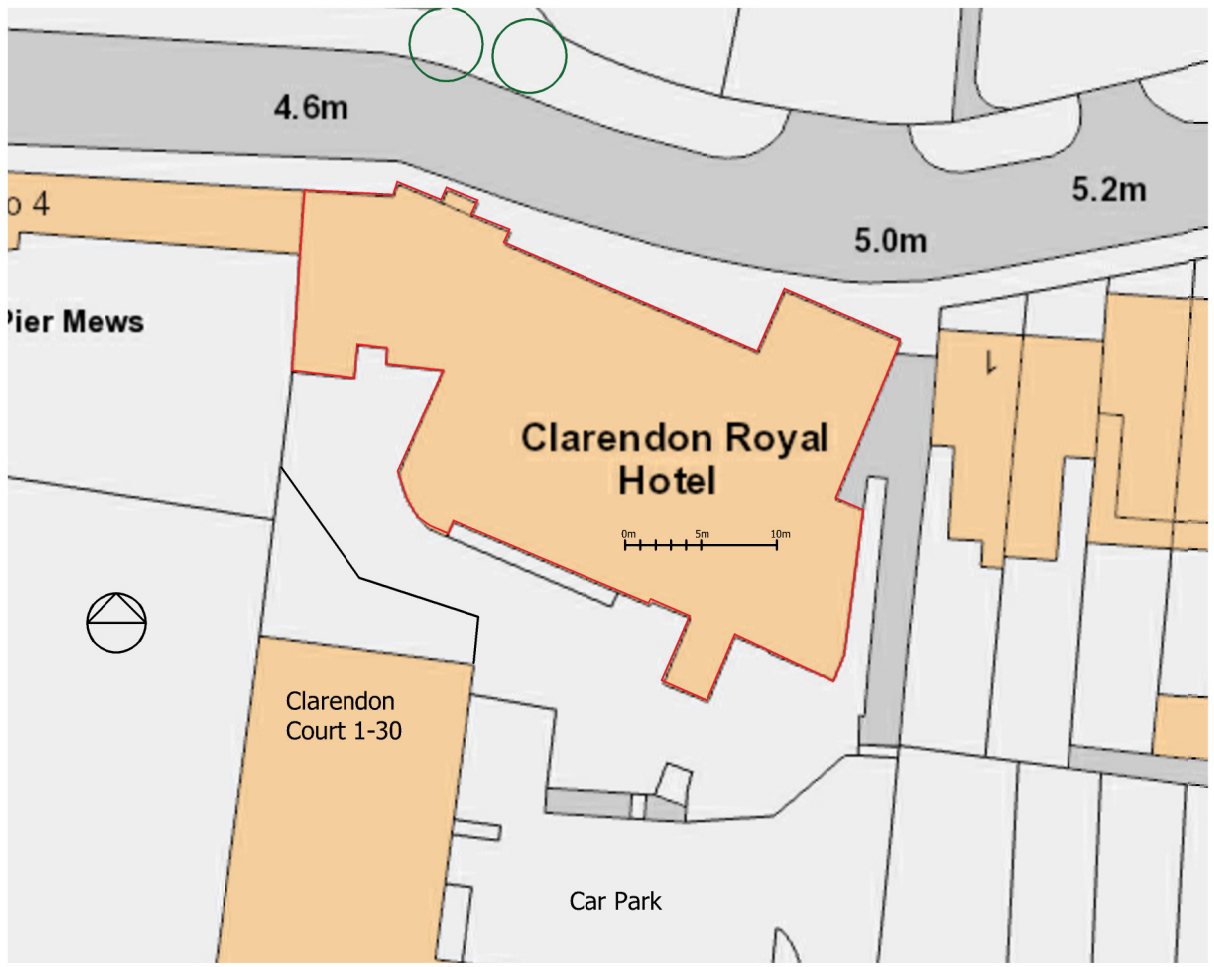


Proposed Site Plan 1:500 (A3)

CAD SOLUTIONS
27 Castle Steet, Dover, Kent. CT16 1PT
tel: 01304 247702 Email: cadsolu@aol.com

CLIENT
The Clarendon Royal Hotel
Gravesend
Kent
DA12 2BE

PROJECT
Age-UK

PLANNING

DRAWING
Site and Locaticn Plans

| SCALE | DRAWN BY | DATE |
|---|---|---|
| as shown A3 | MW | 31.05.23 |

DRAWING No. REV
230426-L-001