

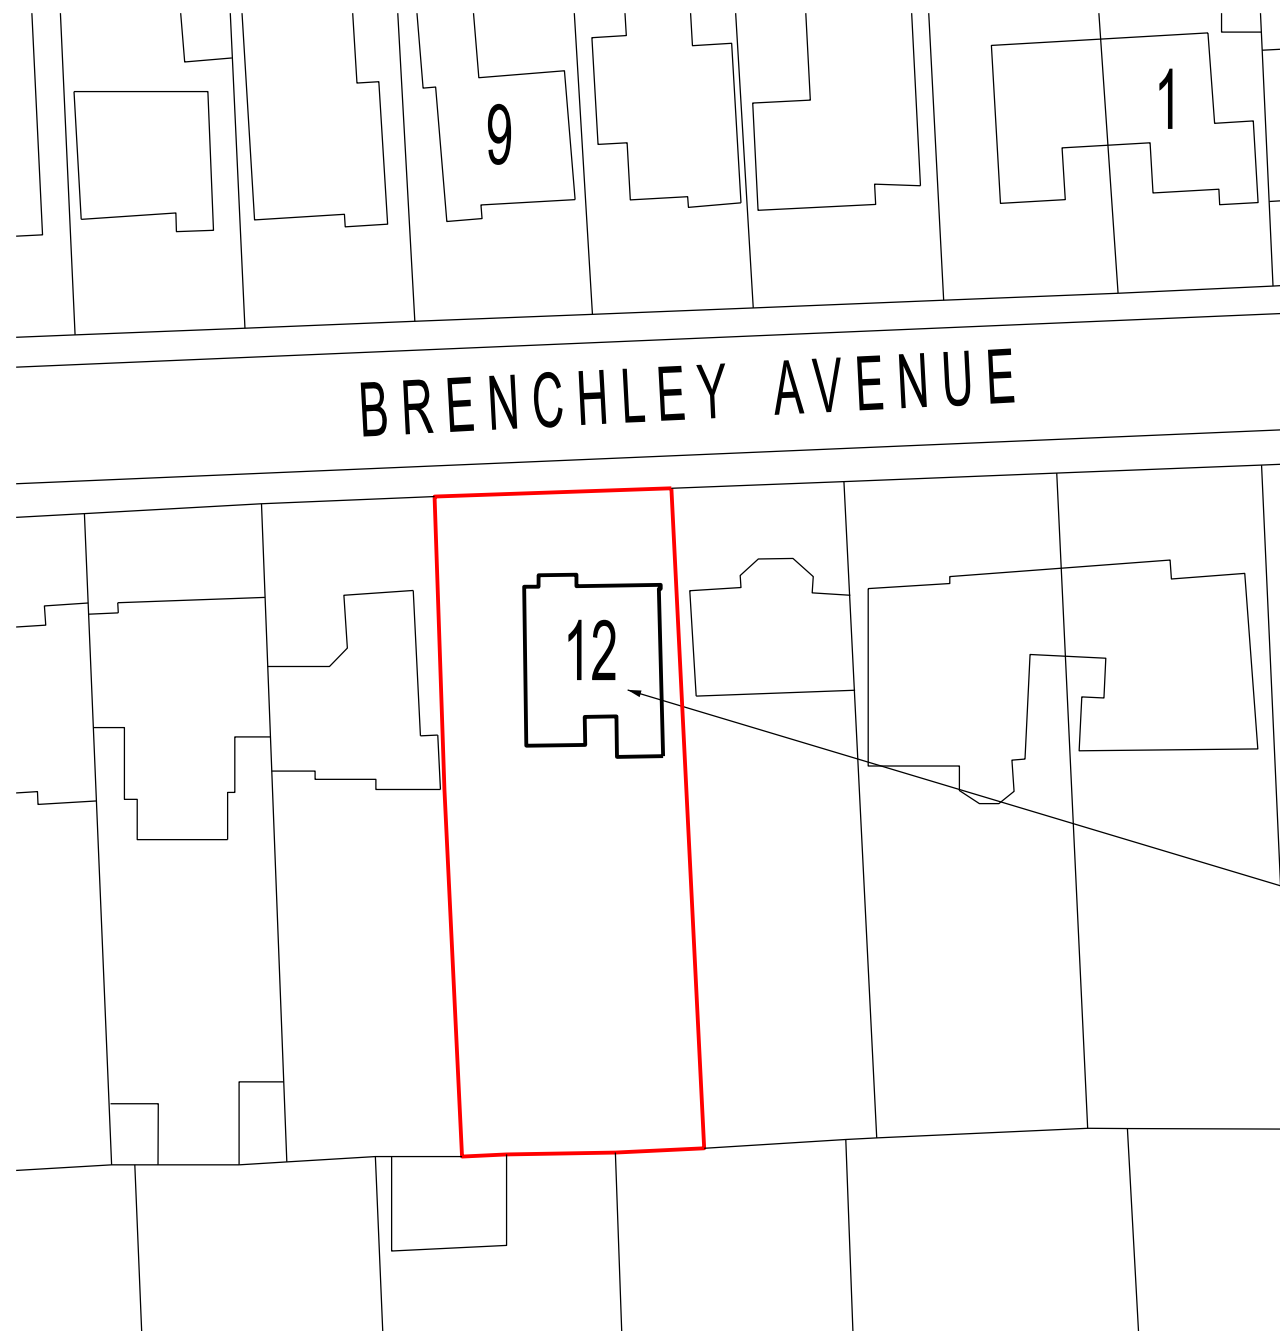


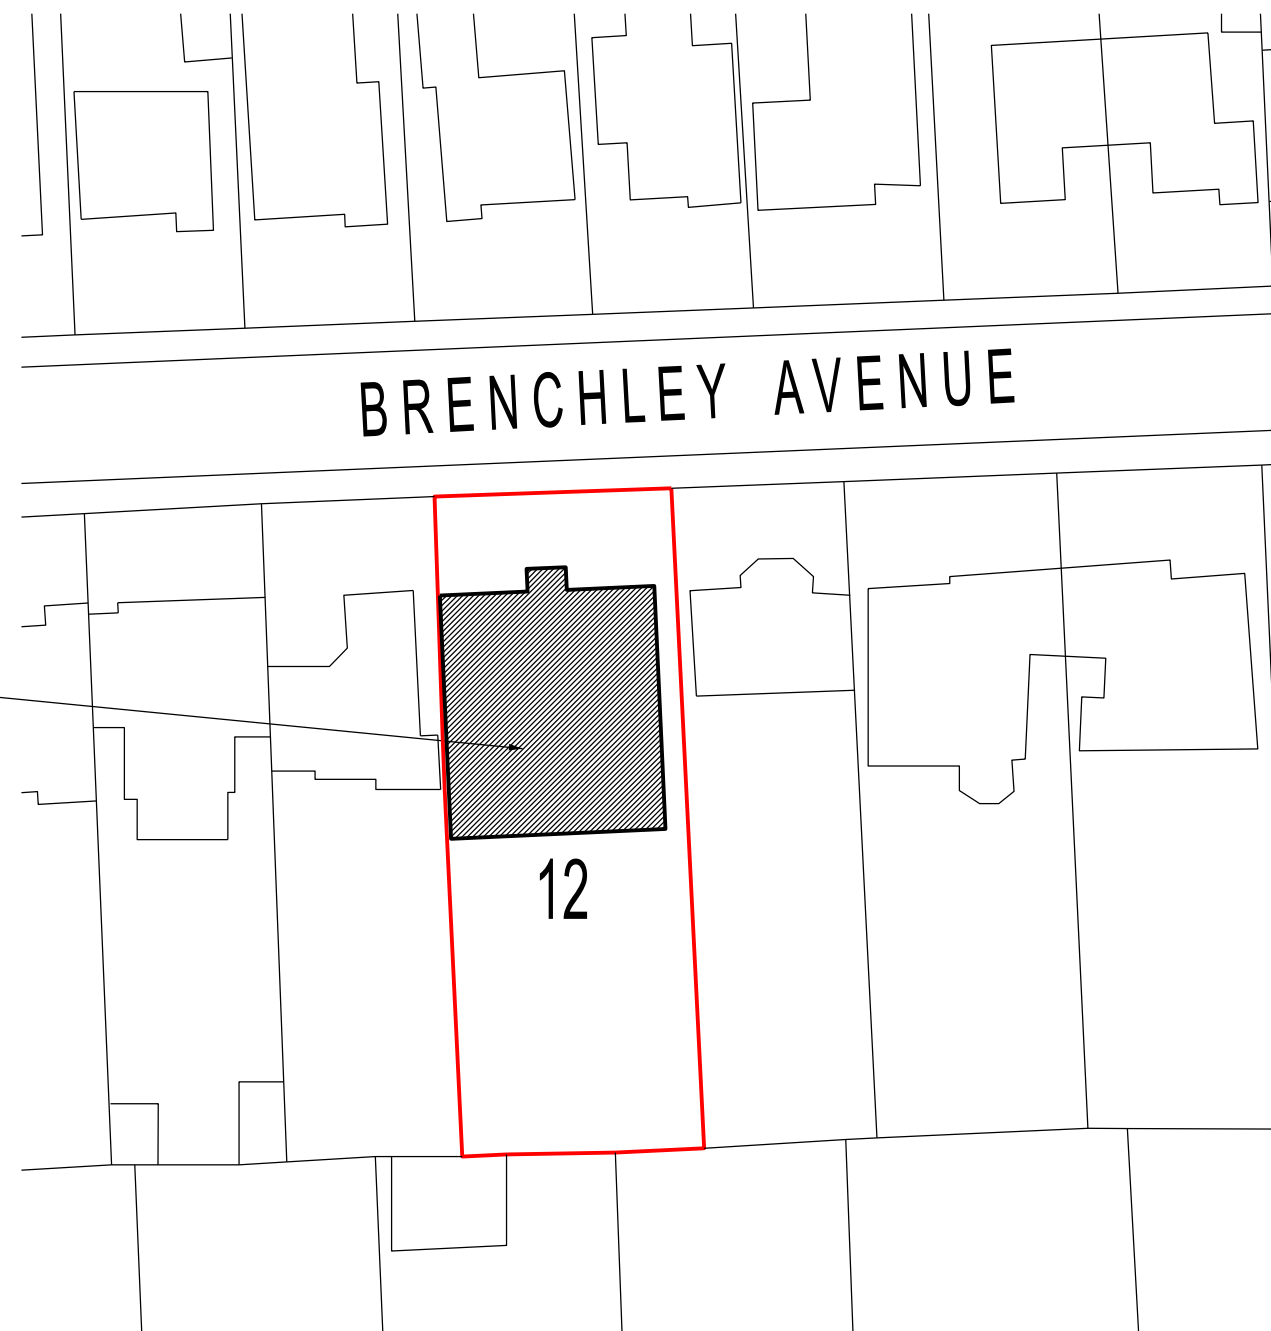


EXISTING BLOCK PLAN scale 1:500

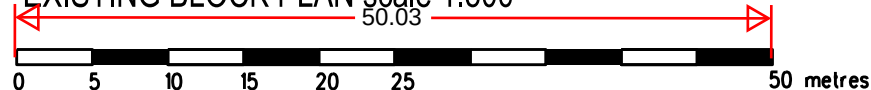

proposed house
shown hatched

demolish house

PROPOSED BLOCK PLAN scale 1:500

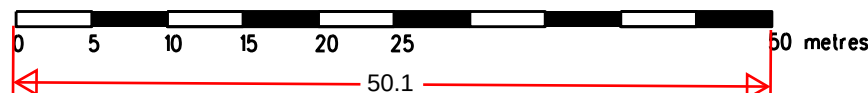

REVISION	DATE
ARCHITECT TA ARCHITECTS 11 JOYDENS WOOD ROAD BEXLEY KENT DA5 2HS Tel 07905 130591 ta140256@googlemail.com	
JOB PROPOSED FOUR BEDROOM DETACHED HOUSE AT 12 BRECHLEY AVENUE GRAVESEND KENT DA11 7RQ	
DRAWING EXISTING & PROPOSED SITE BLOCK PLANS	
SCALE 1:500 AT A3	DATE NOV 2023
DRAWING NO. KK/02	