



Area = 1,103.4m2

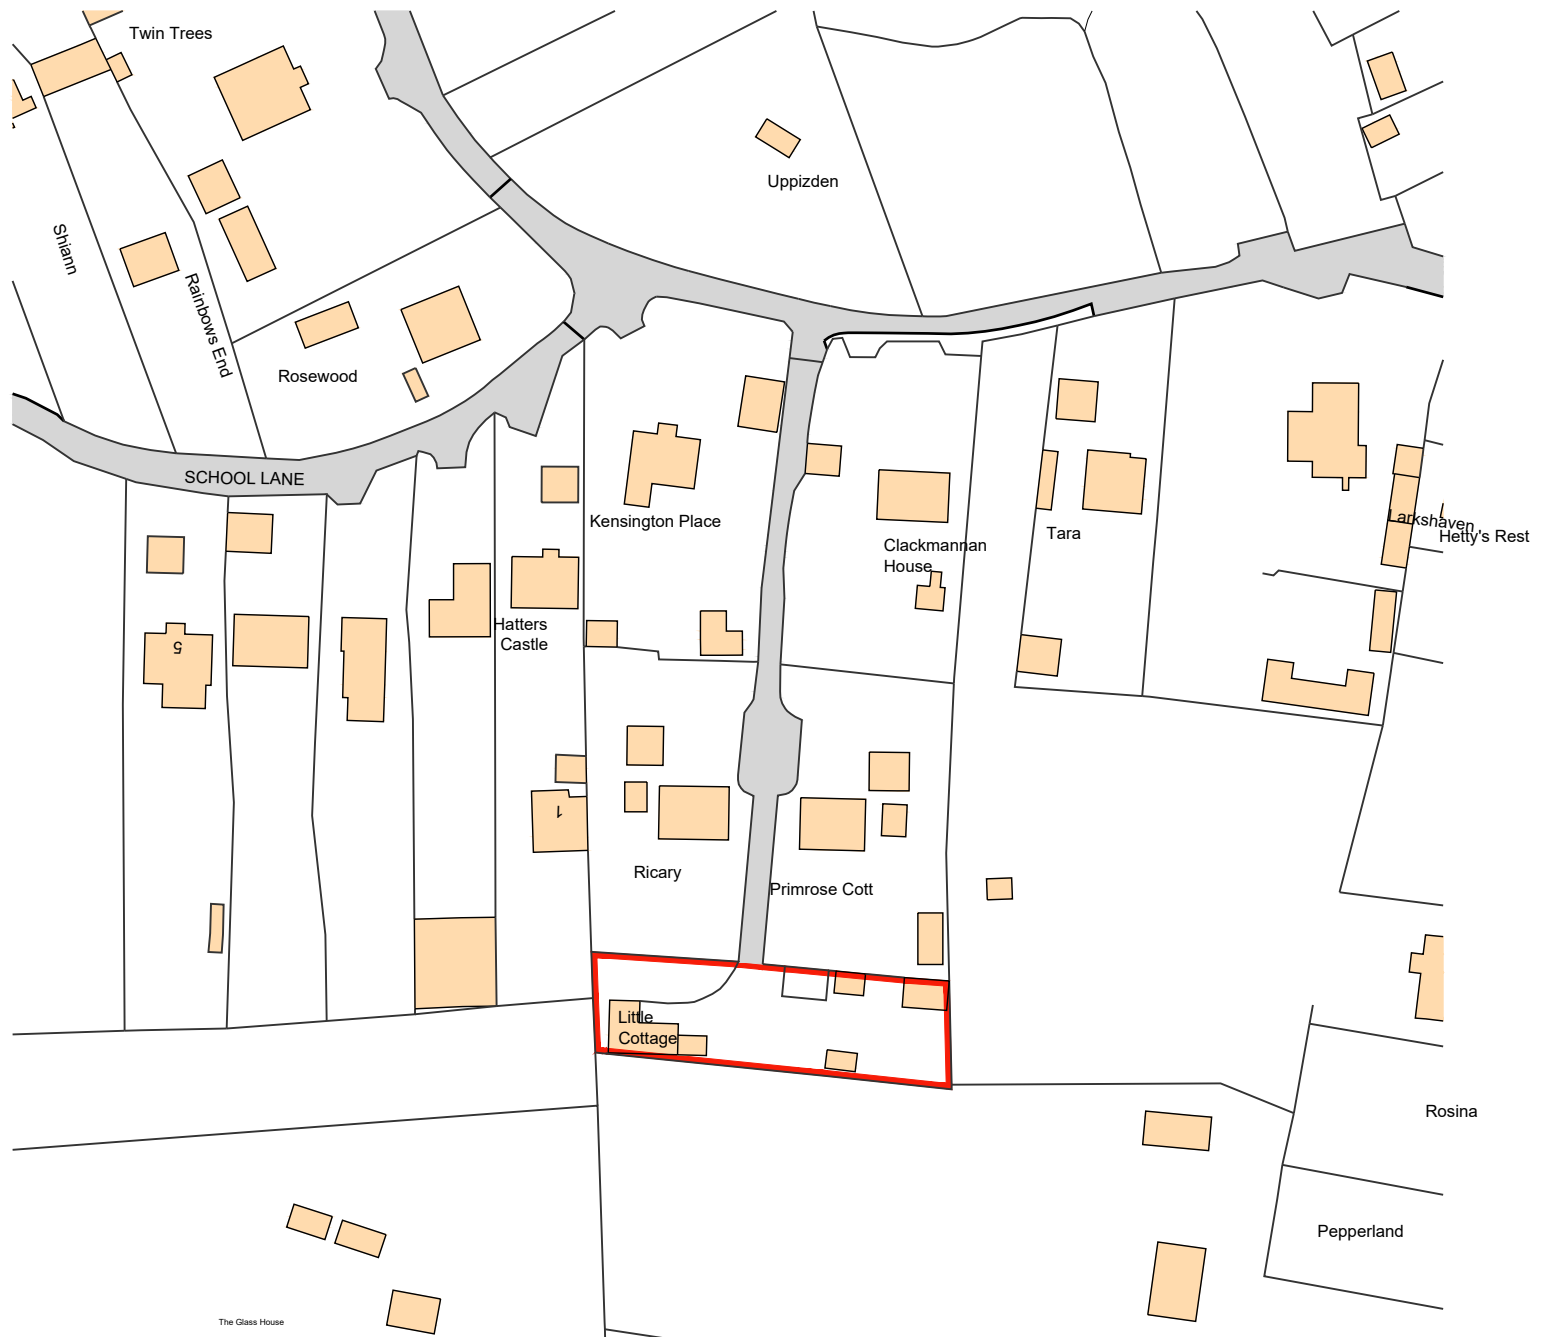

(c) Crown Copyright and Database Rights 2022 OS 100060020

Site Location Plan

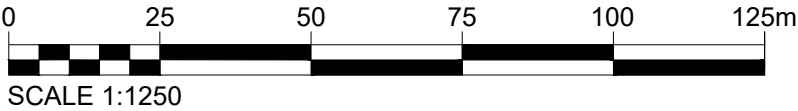

Rev	Date	Description
 Surrey Office: 5 Pool House, Bancroft Rd, Reigate, RH2 7RP London Office: No.1 Croydon, 12-16 Addiscombe Rd, Croydon, CR0 0XT T: 01737 225711, T: 02039 281180, www.wsipa.co.uk, admin@wsipa.co.uk		
Date	February 2023	Drawn By SP
Scale	1:1250@A3	Checked PBJ
Client	Mrs E. Twinley	
Project	Little Cottage, Ridge Lane Meopham DA13 0DP	
Title	Site Location Plan	
Drawing No.	J004292-CD-01	Rev.