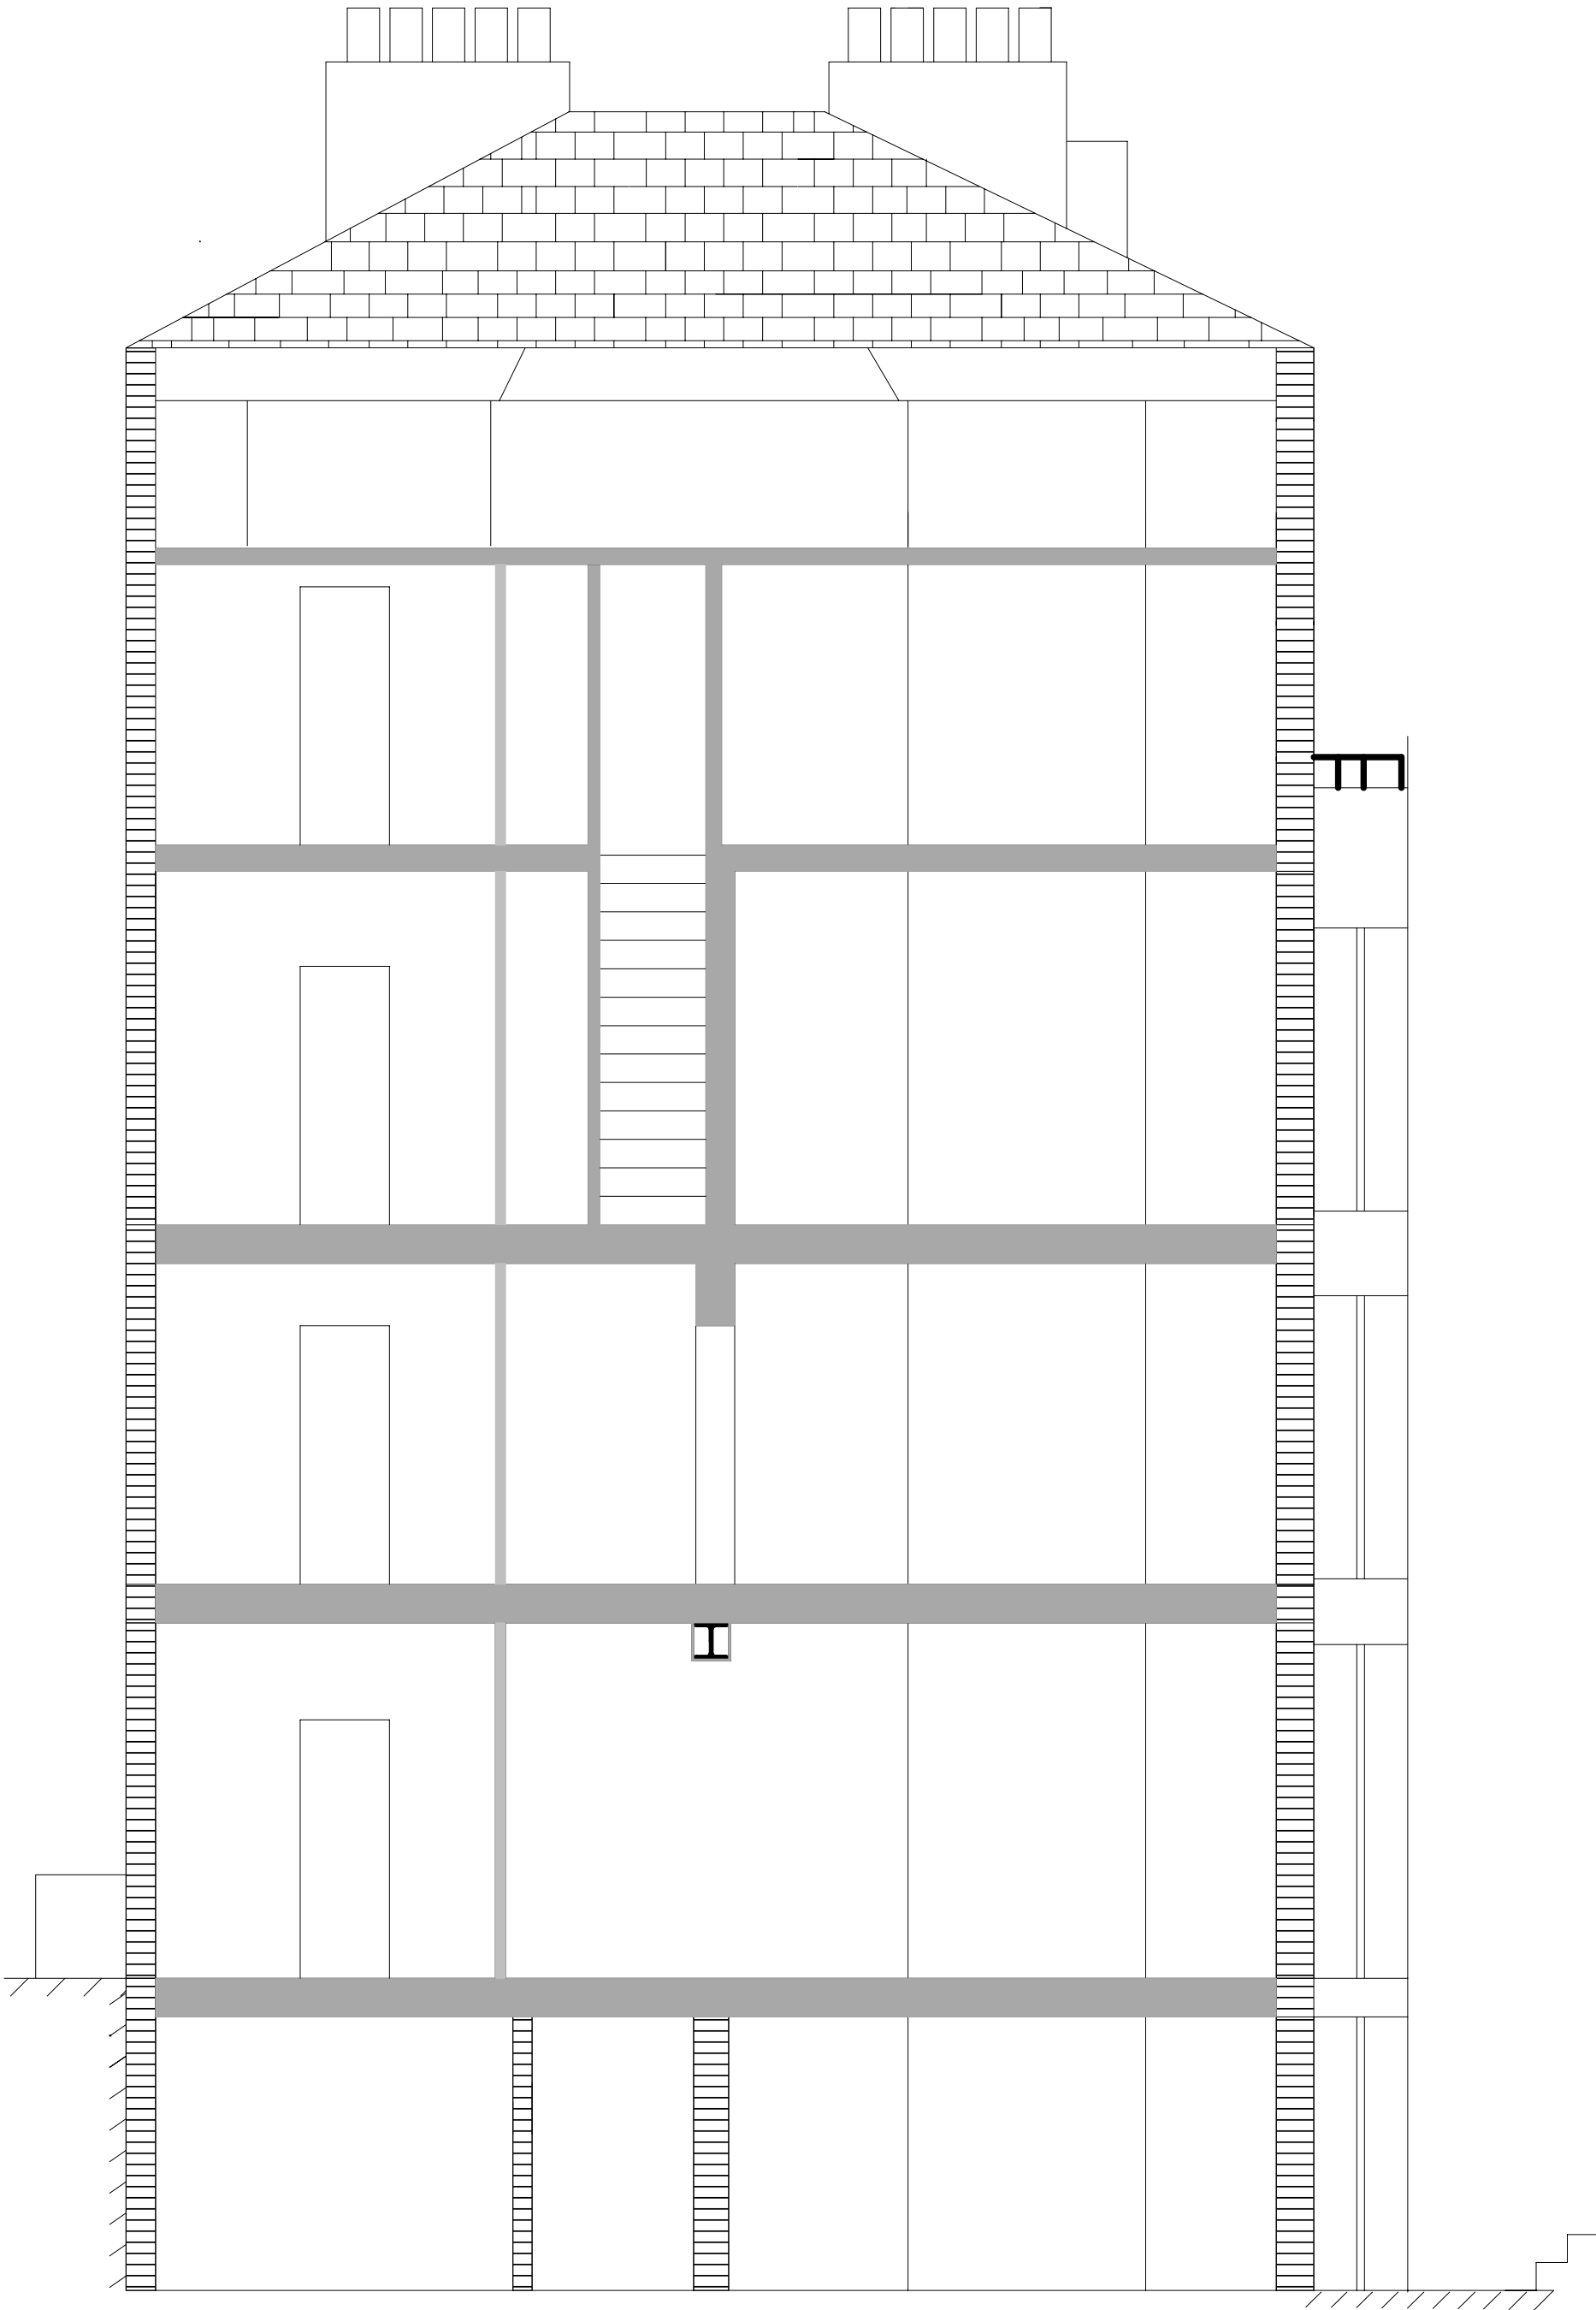


3m

196 & 197 PARROCK STREET
SECTION B-B PROPOSED

Scale 1:50 @ A3

Drawing Number
PSH 009

Revision
0

Date
24/01/2023