



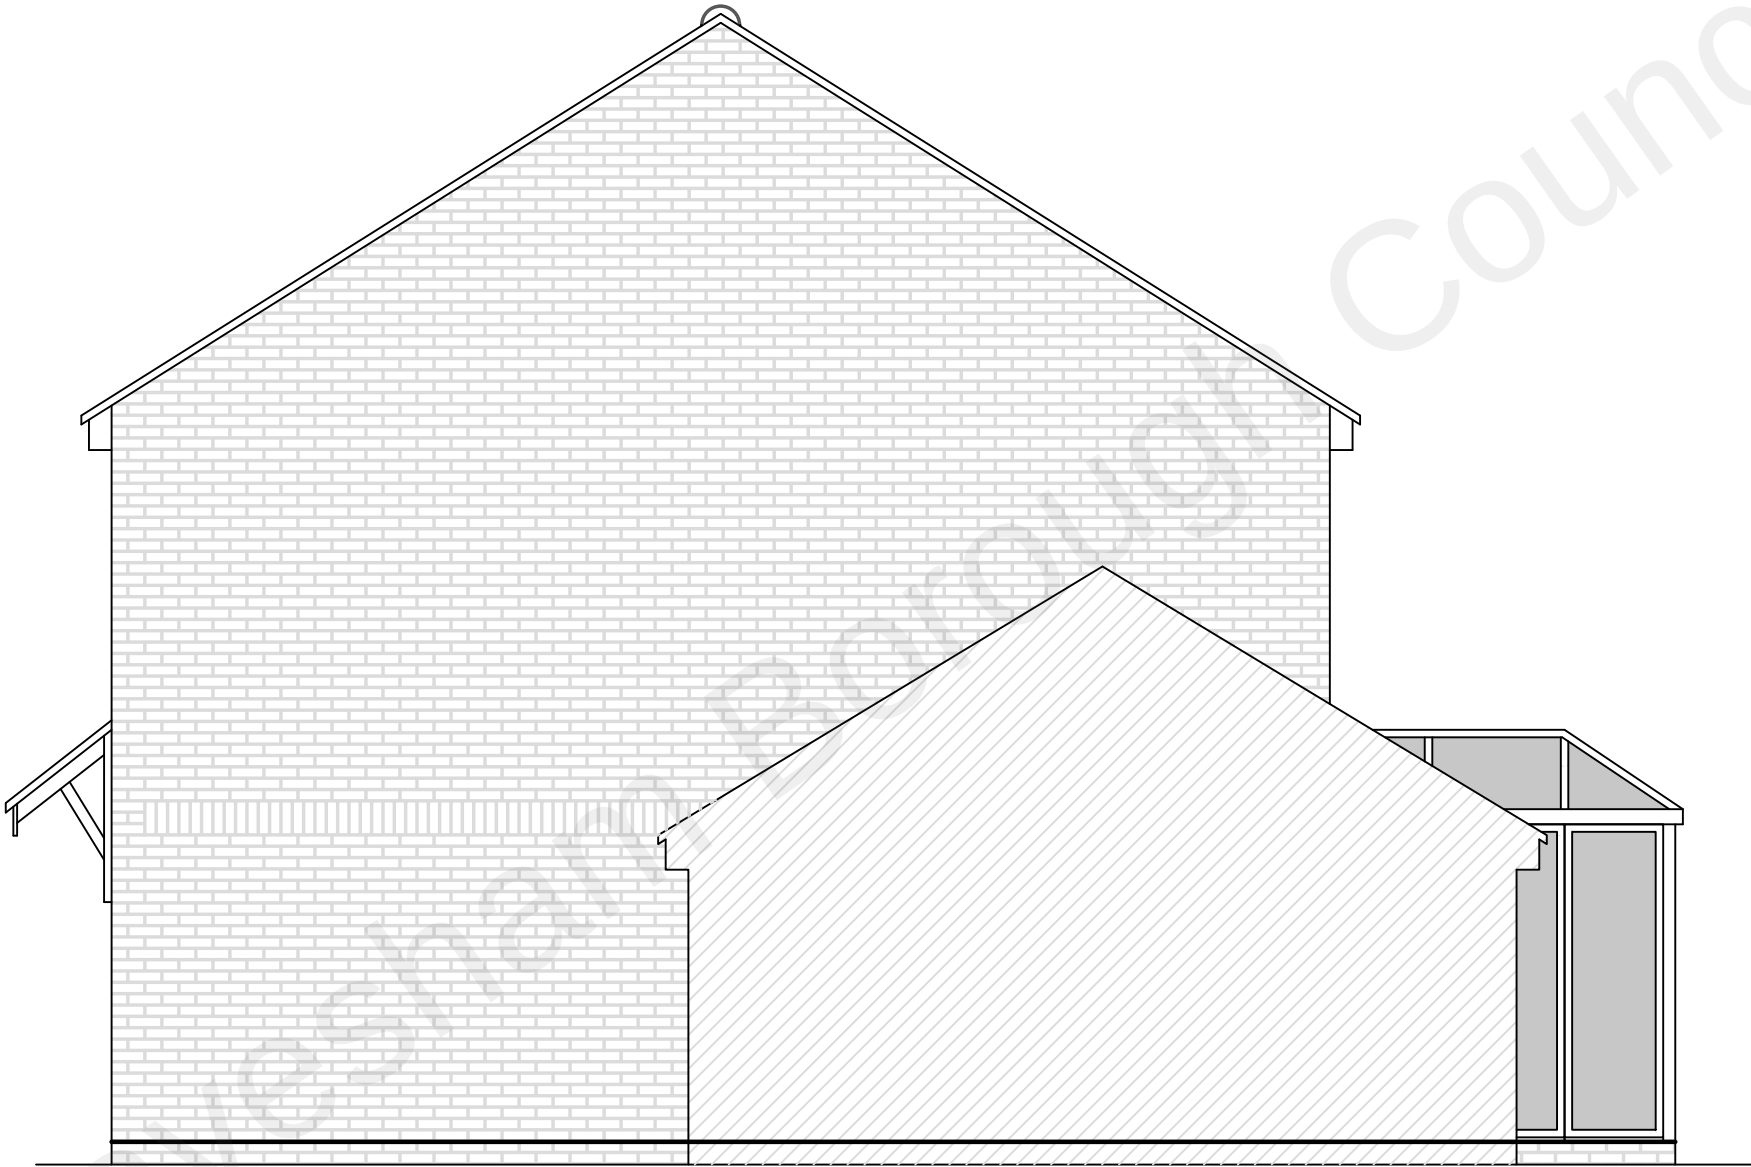

E-(02)01

Existing Elevations: North
(Scale 1:50 @A3)

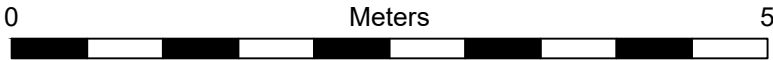

Date: January 2022 Drawing Number: 22001MH-PP-E-(02)01 Rev

Project: Ground Floor Rear Extension & Side Extensions

Client: Mr & Mrs Huffer

Site Address: 16 The Sandpipers, Gravesend. DA12 5QB



124a North Road, Hythe. CT21 5DY
t: 01303 237762
m: 07711 200634

e: des@building-drawings.co.uk
w: www.building-drawings.co.uk