



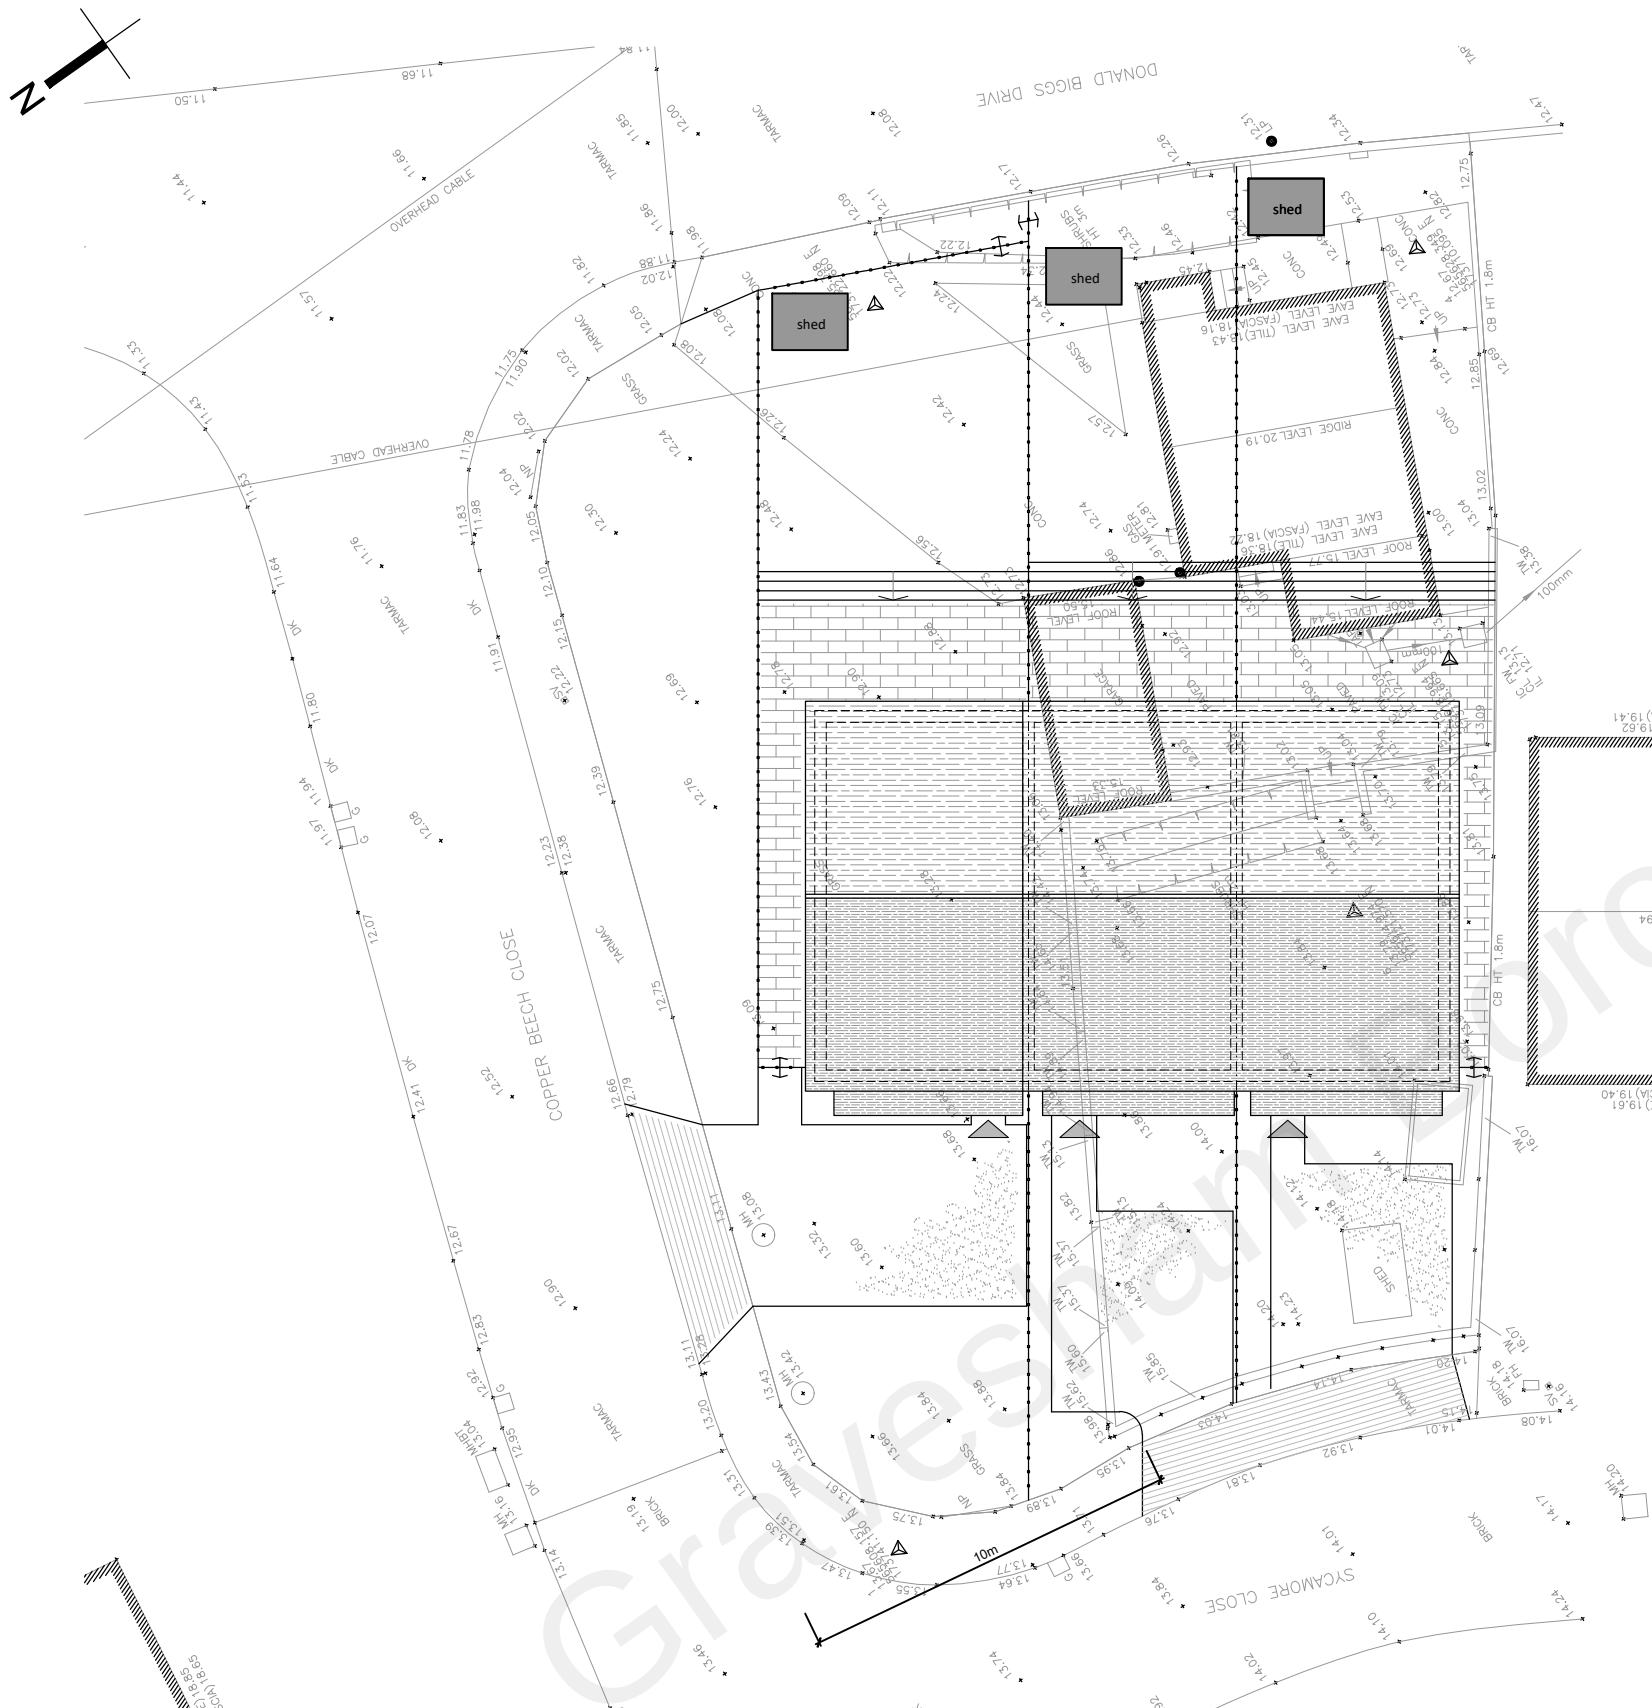

Proposed Site Block Plan
1:200

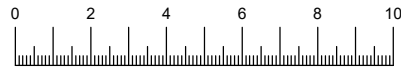

Accommodation Schedule

Unit No.	Type	GIA
1	3Bed Terrace	96m ²
2	2Bed Terrace	96m ²
3	3Bed Terrace	96m ²

Rose Cottage, Gravesend

Extensions and Internal Alterations

Proposed Site Block Plan

1:200 @ A3

03

B

invent
ARCHITECTURE

T: 01227 282247

W: invent-architecture.co.uk

A: 24 Oxford Street, Whitstable, CT5 1DD