
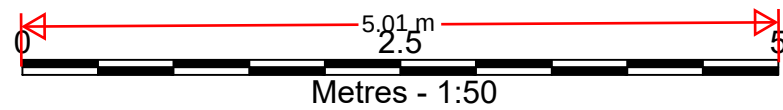


NOTES:

1. All dimensions and levels are in metres unless otherwise stated.
2. The images shown are taken from Google Streetview Jan 2024.

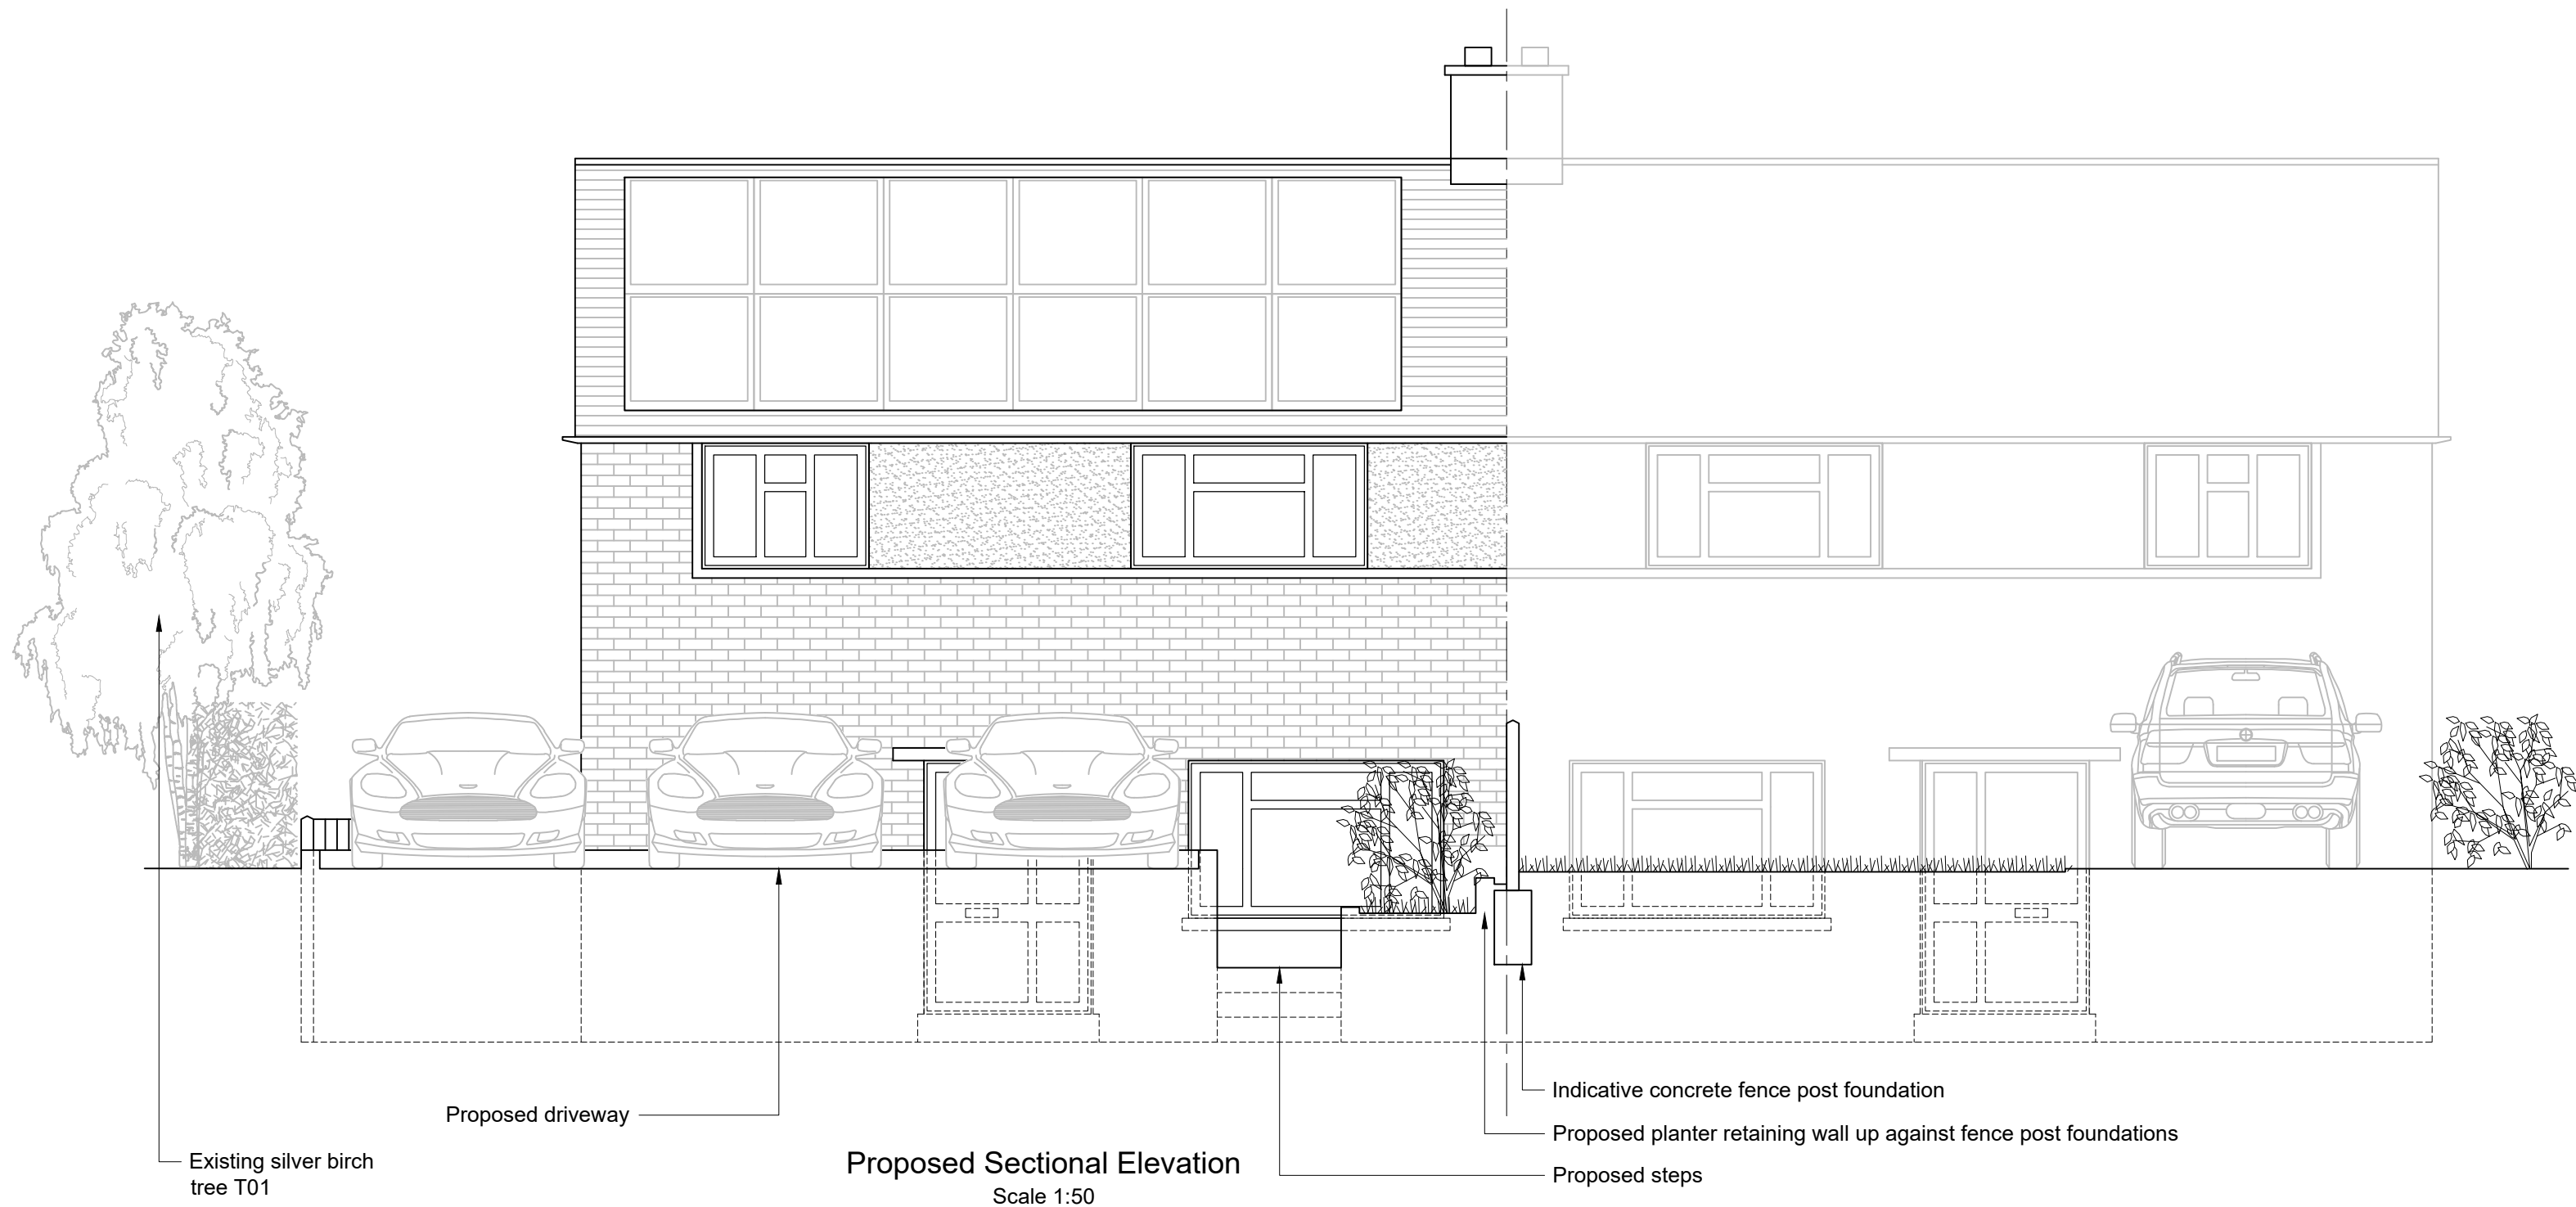

P01	28.08.2024	FIRST ISSUE
REVISION	DATE	DESCRIPTION
EagleConcepts		
Tel: 07752 730451 Email: info@eagle-concepts.co.uk		
c/o Sable International, 5th Floor, 18 St. Swithin's Lane, London, EC4N 8AD		
PROJECT		
Proposed Driveway, New Retaining Wall, Steps to Property & Proposed Dropped Kerb 67 St Hildas Way, Gravesend, DA12 4AZ		
DRAWING		
Existing & Proposed Sections Sheet 3		
STATUS		
Planning		
DRN	SCALE AT A1	SCALE AT A3
JE	1:50	1:100
DRN DATE	DRAWING NUMBER	REVISION
Aug. 24	0180-EAG-00-00-DR-V-303	P01