

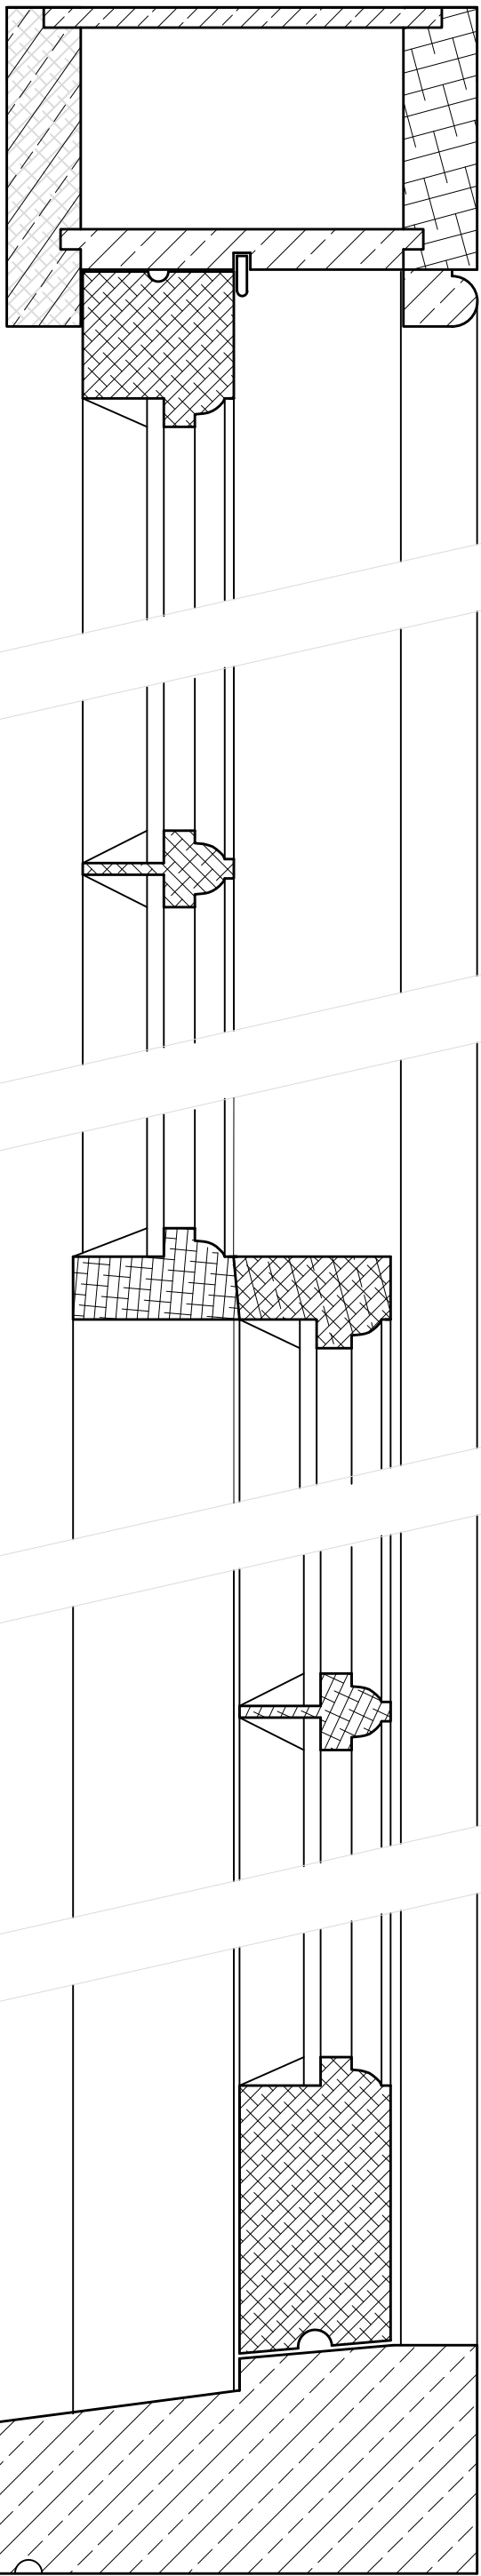


Bathroom/kitchen & bedroom window section

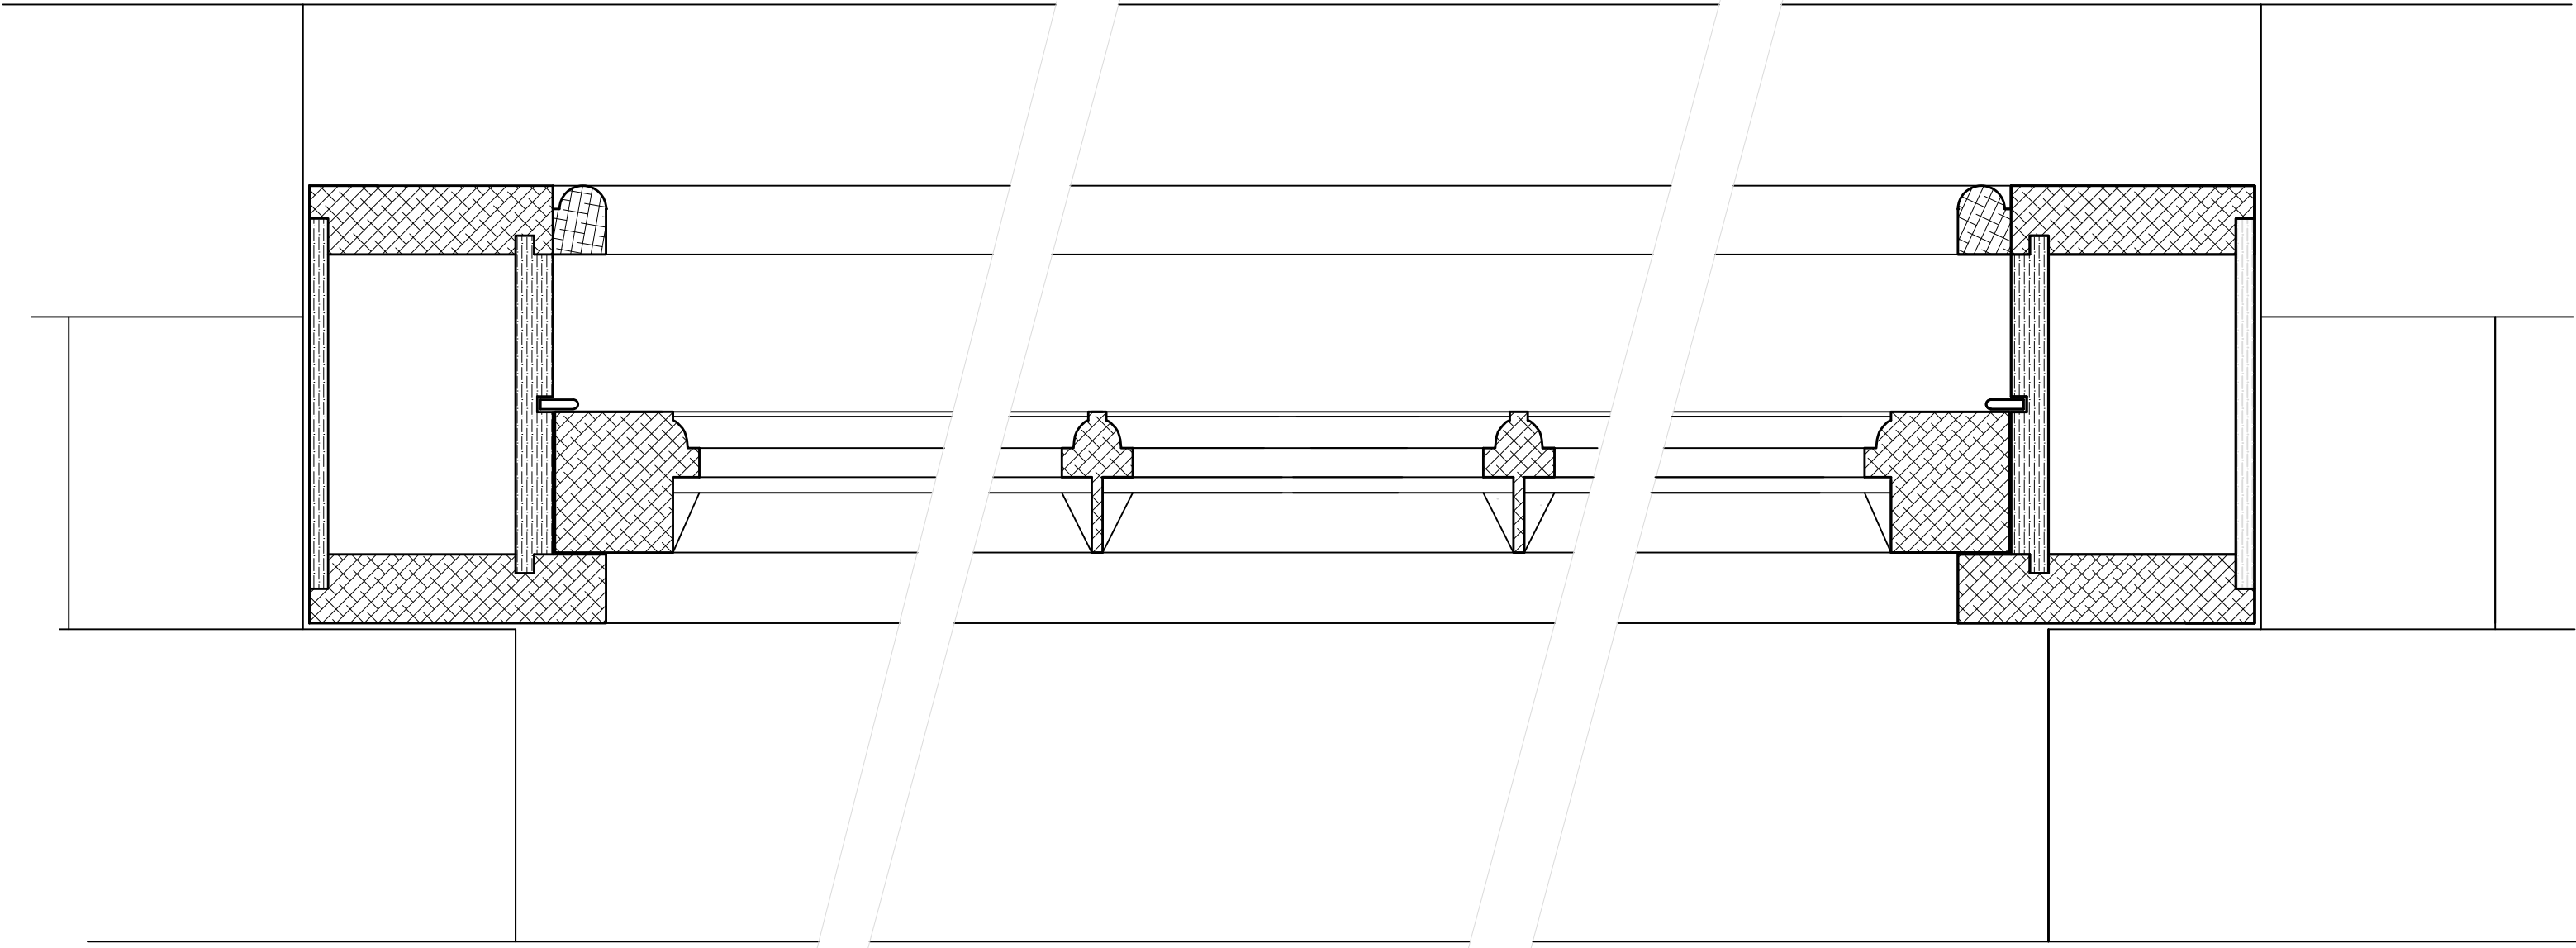



Vertical section

Scale 1:2

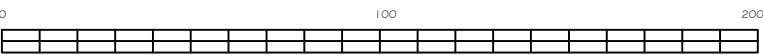

Horizontal section

Scale 1:2

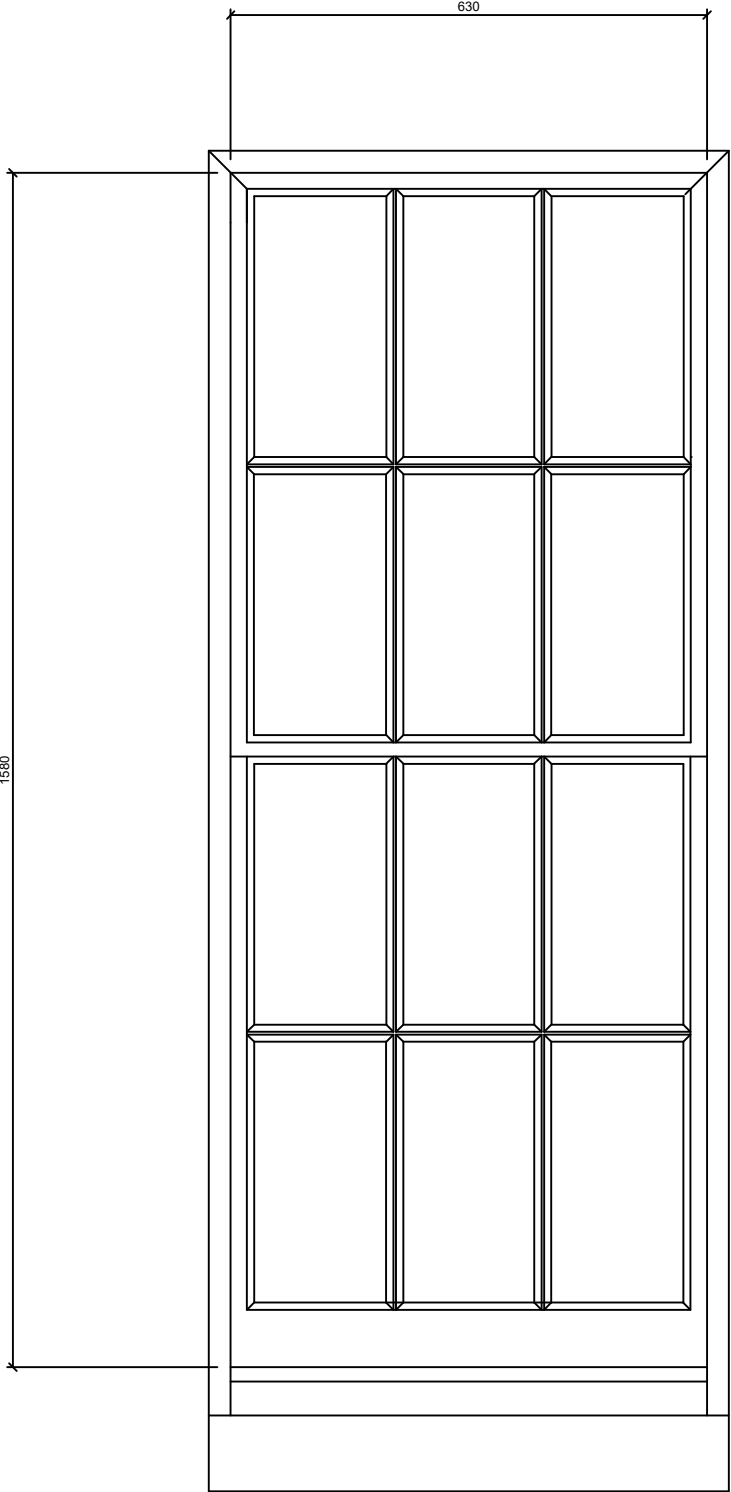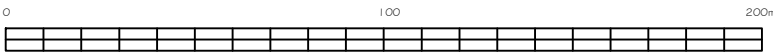

Window elevation
First floor bathroom

Scale 1:10



Ground floor
bar area

Scale 1:2



FF landing old



FF landing old



FF front room



SF bedroom's
Landing



SF front bedroom



FF Rear room door



FF Landing



SF Toilet door



SF rear bedroom door

Copyright Synergy Planning & Property Consultants Ltd The Office The Lanchester Rochester Kent ME3 7NQW		
Client		
Mudita Group		
Address		
44 The Terrace Gravesend		
Drawing title		
Proposed window & timber sections		
Scale		
1:2/1:10		
Date	27 November 2024	Drawn by
Drawing No	23/399/06	