

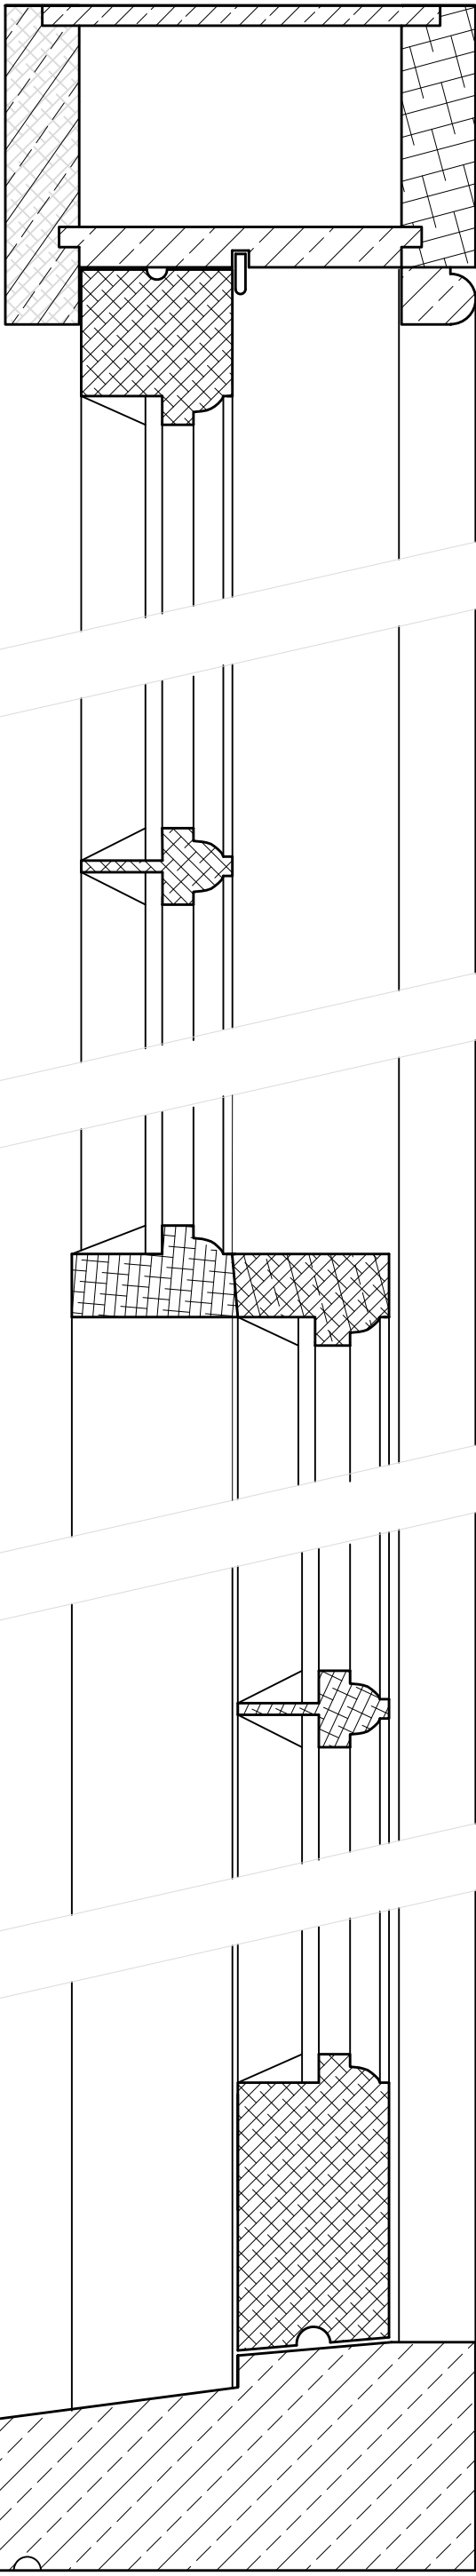


Toilet window section

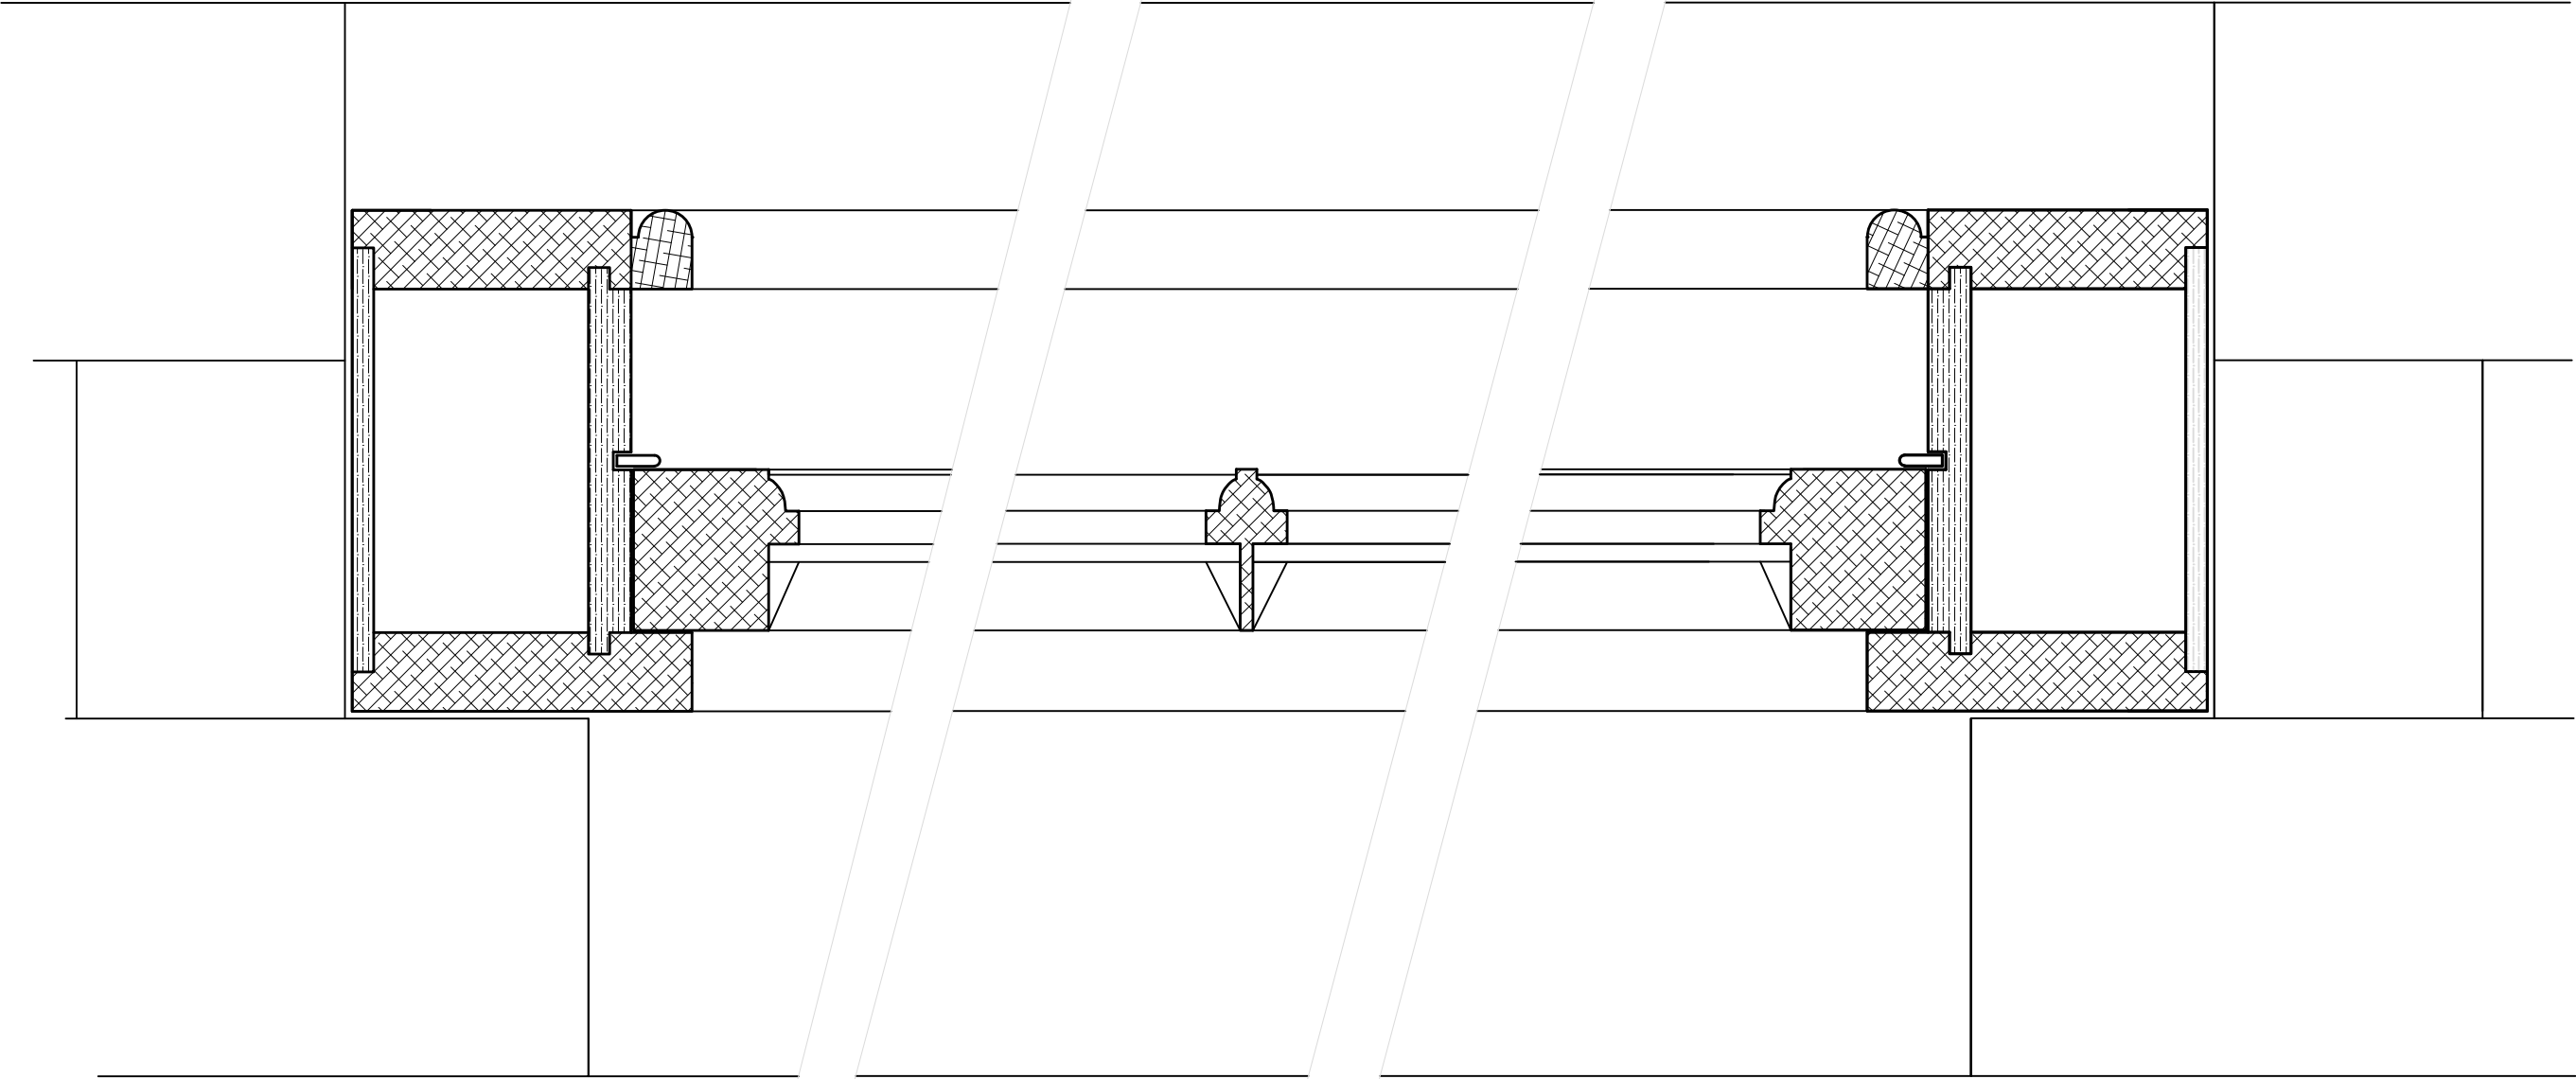



Vertical section

Scale 1:2

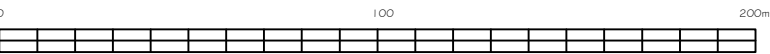


Horizontal section

Scale 1:2

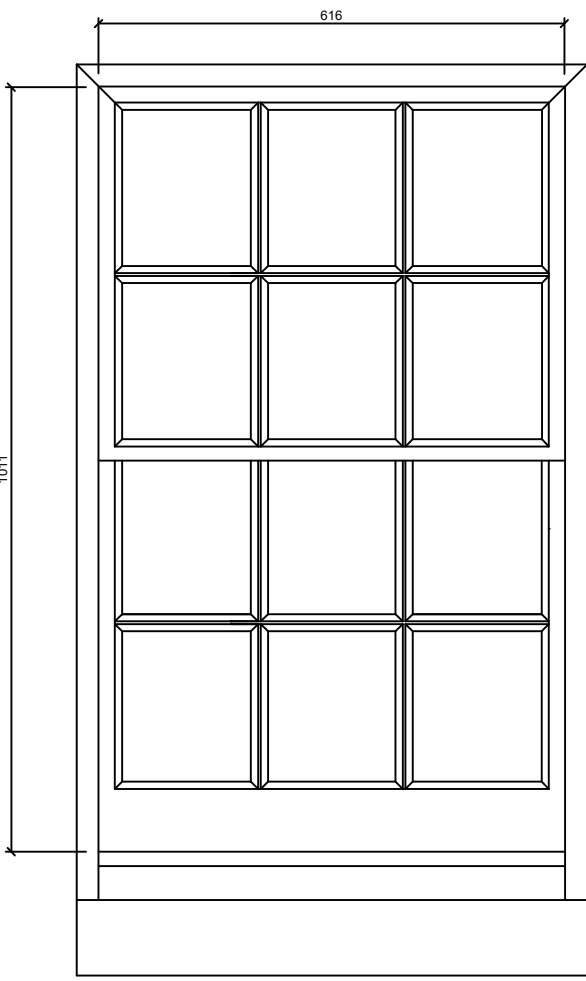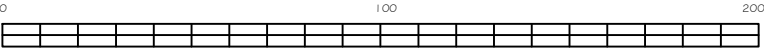


Window elevation
Ensuite

Scale 1:10

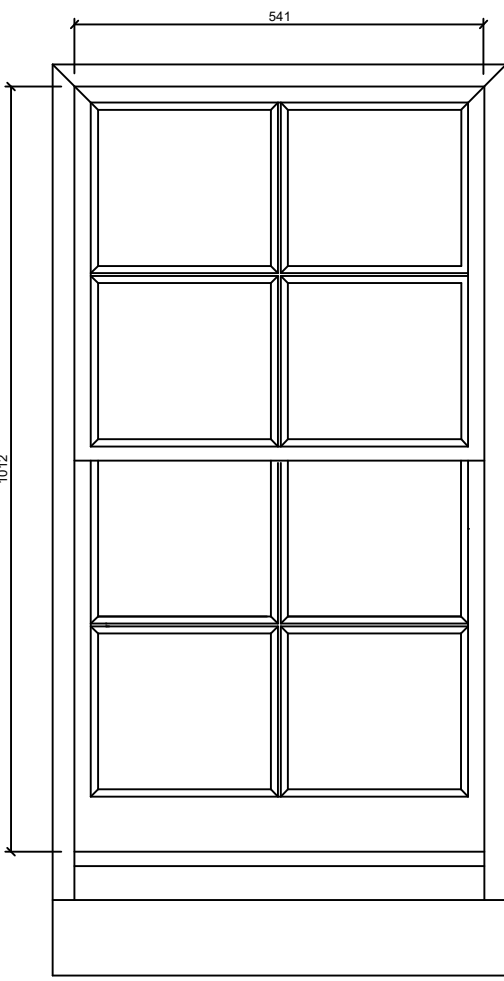

Window elevation
WC

Scale 1:10

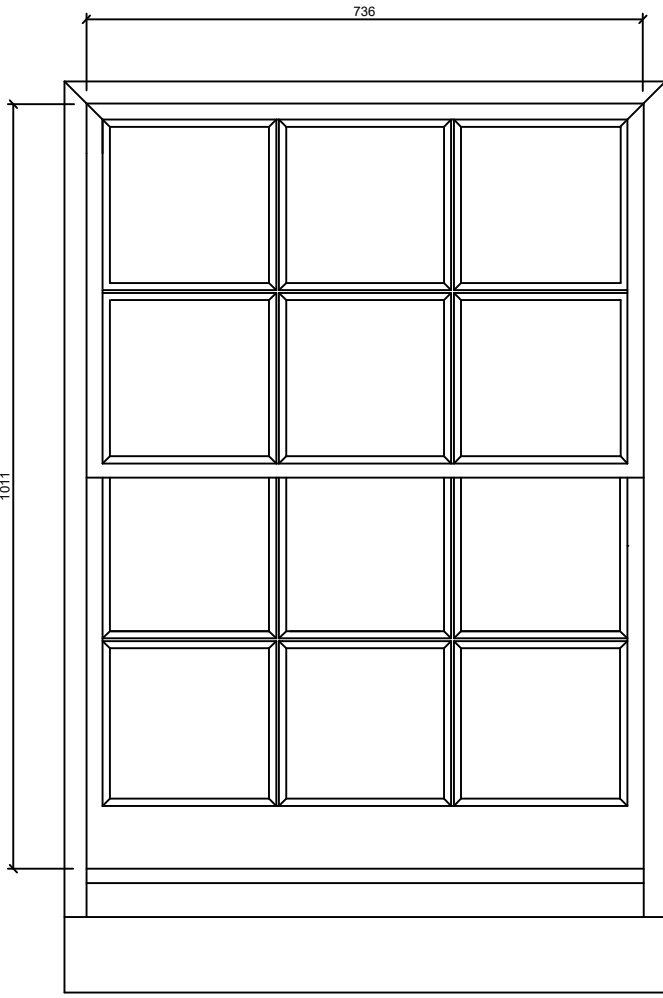

Window elevation
Bedroom/Kitchen

Scale 1:10

Copyright Synergy Planning & Property Consultants Ltd The Office The Larches Rochester Kent ME3 7NQW		
Client		
Mudita Group		
Address		
44 The Terrace Gravesend		
Drawing title		
Proposed window elevations & section		
Scale		
1:100		
Date	December 2024	Drawn by
Drawing No	23/399/07	