

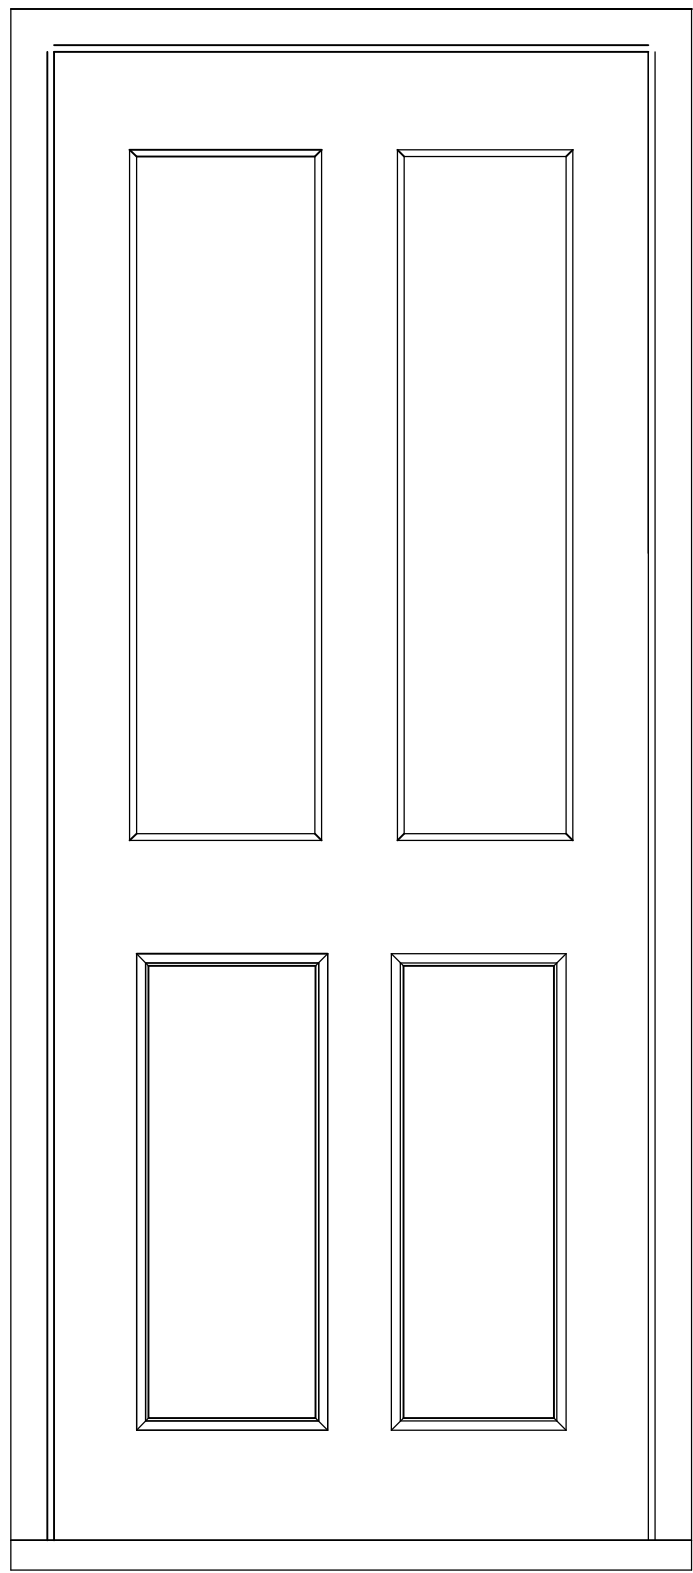


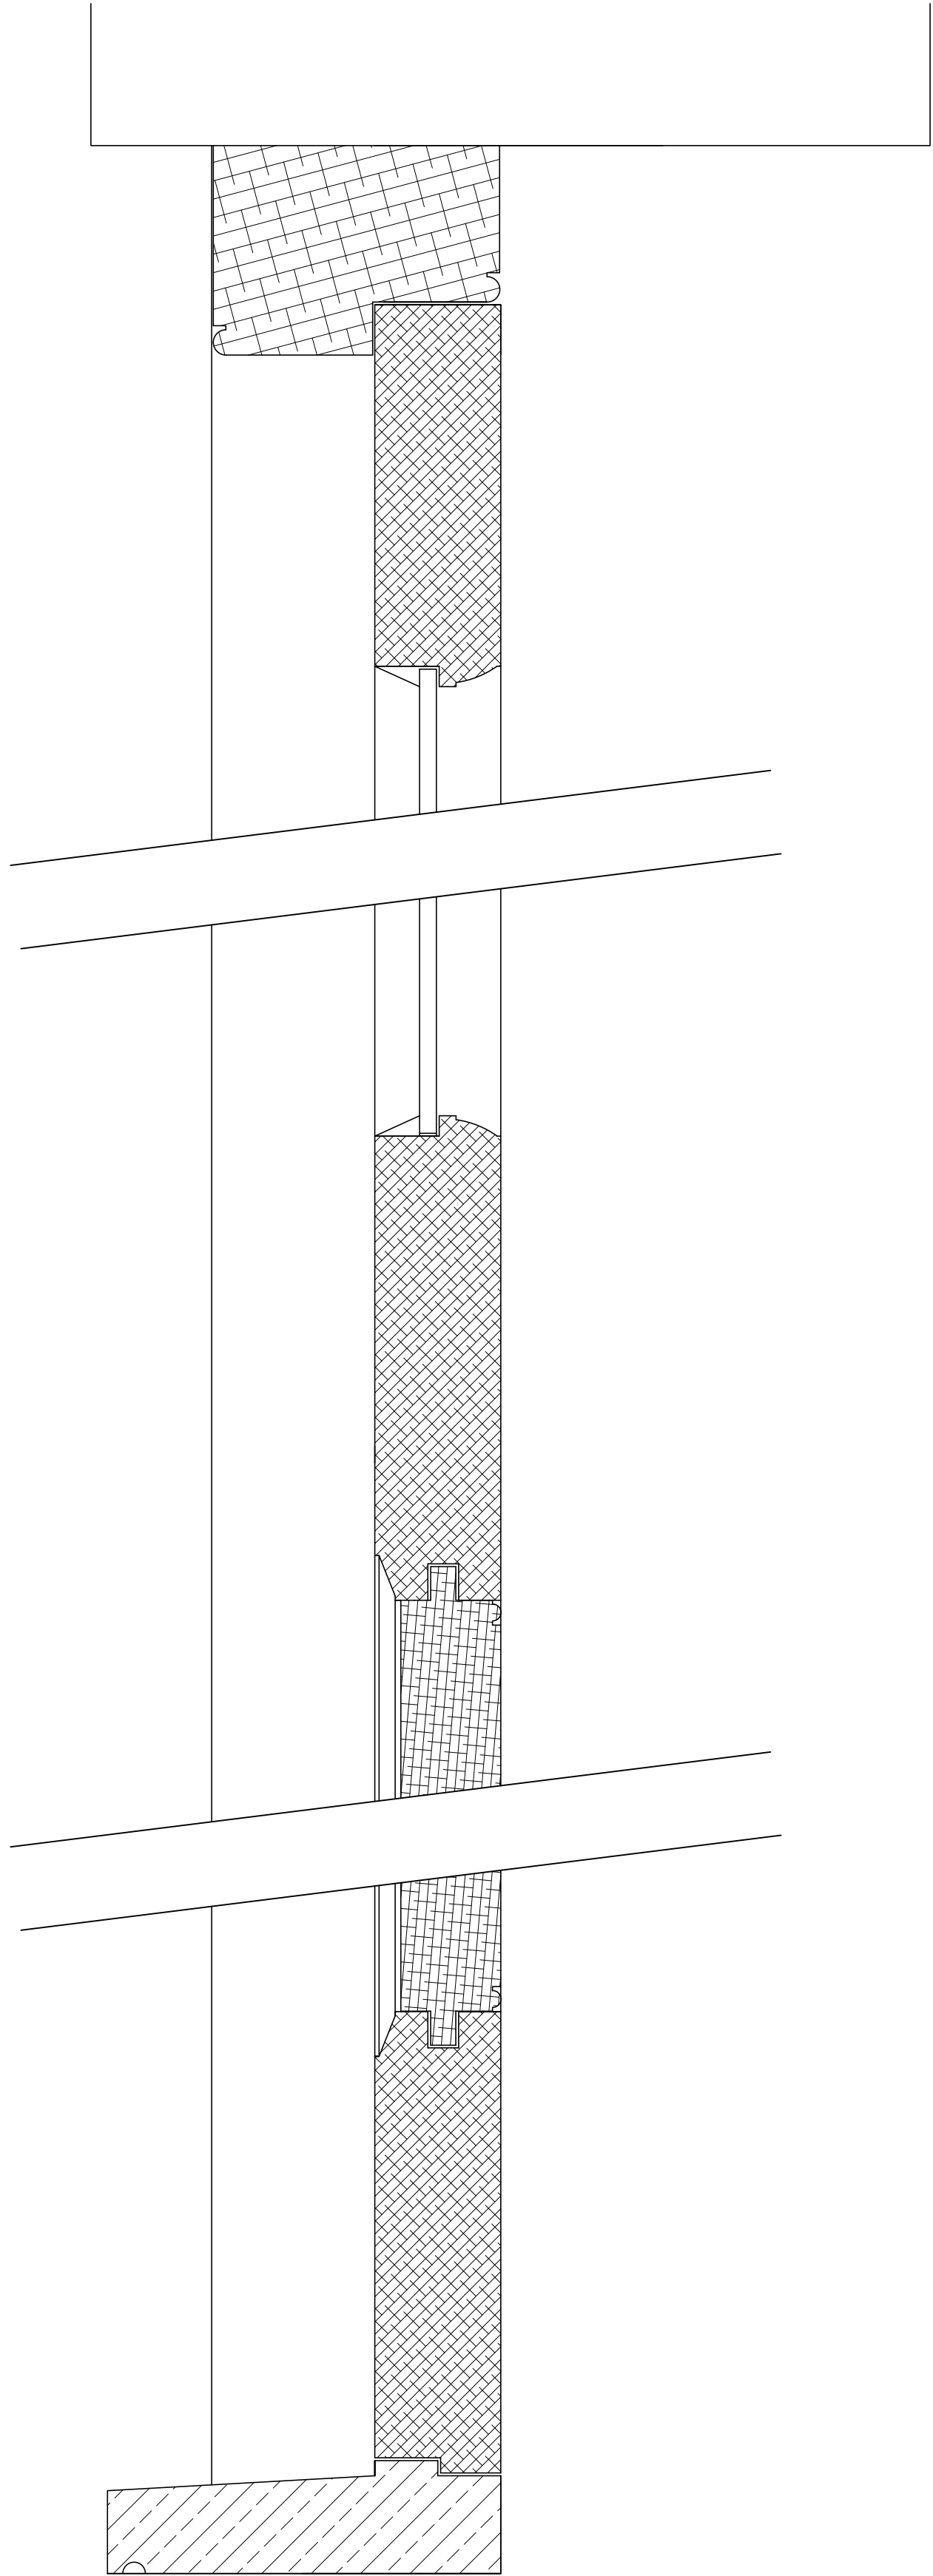


Door elevation
Rear door

Scale 1:10

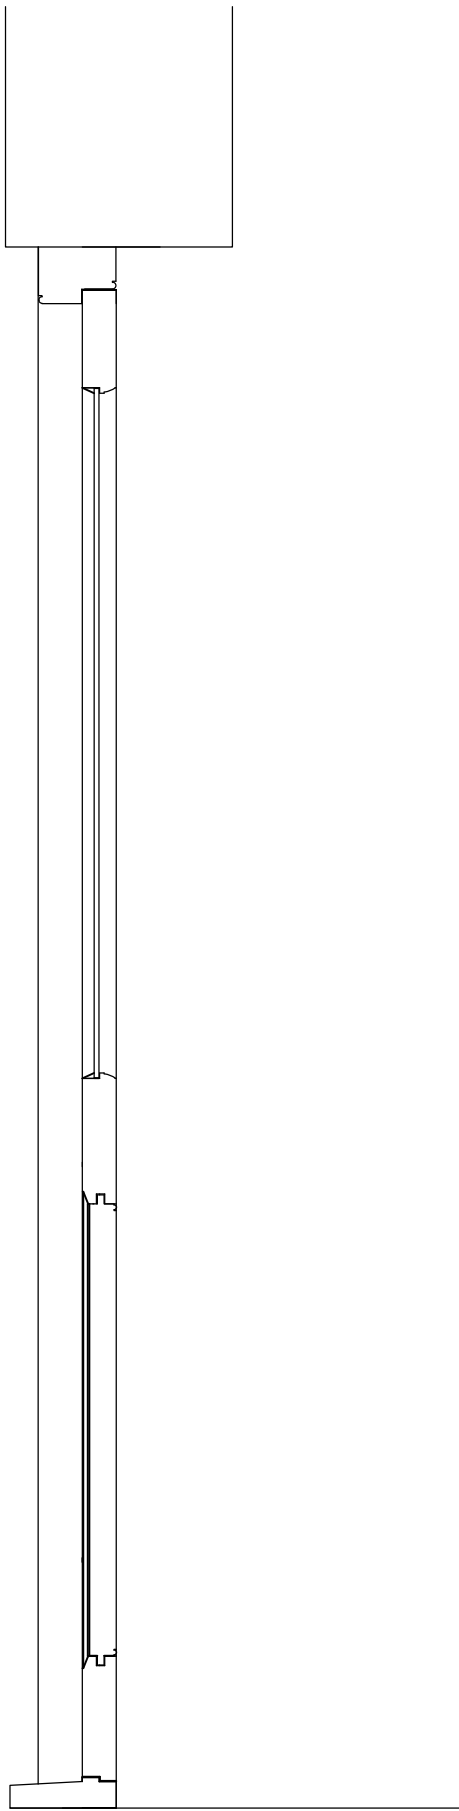

Vertical section

Scale 1:2

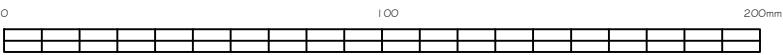

Copyright Synergy Planning & Property Consultants Ltd The Office The Larches Rochester Kent ME3 7NQW		
Client		
Mudita Group		
Address		
44 The Terrace Gravesend		
Drawing title		
Proposed door elevations & section		
Scale		
1:10/1:2		
Date	Drawn by	
January 2025		
Drawing No		
23/399/10		