



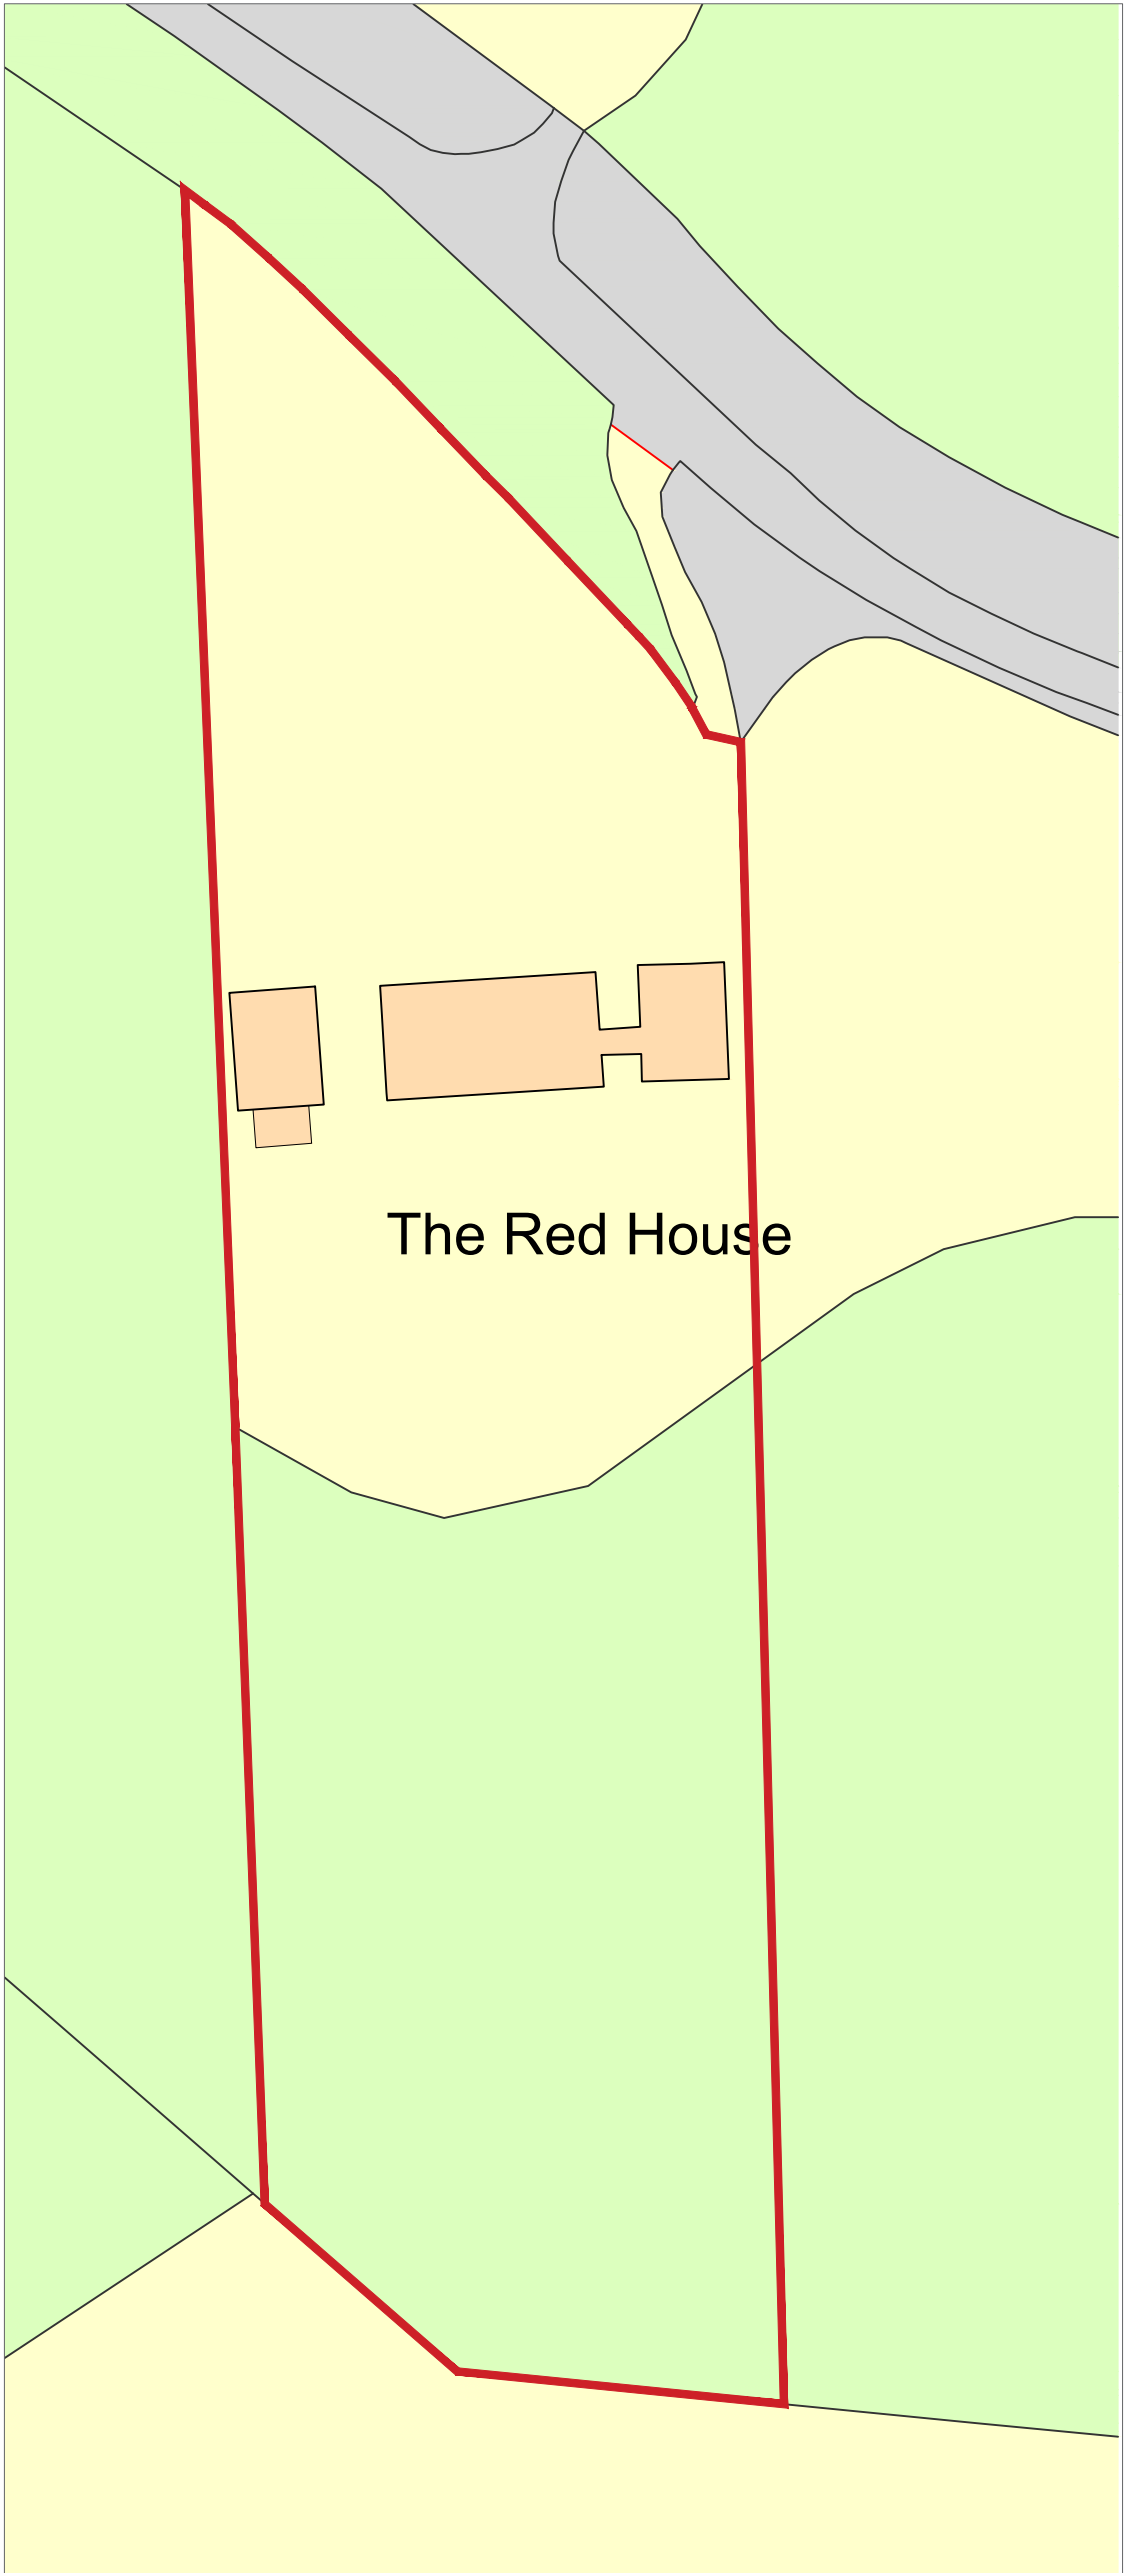


Existing Block Plan

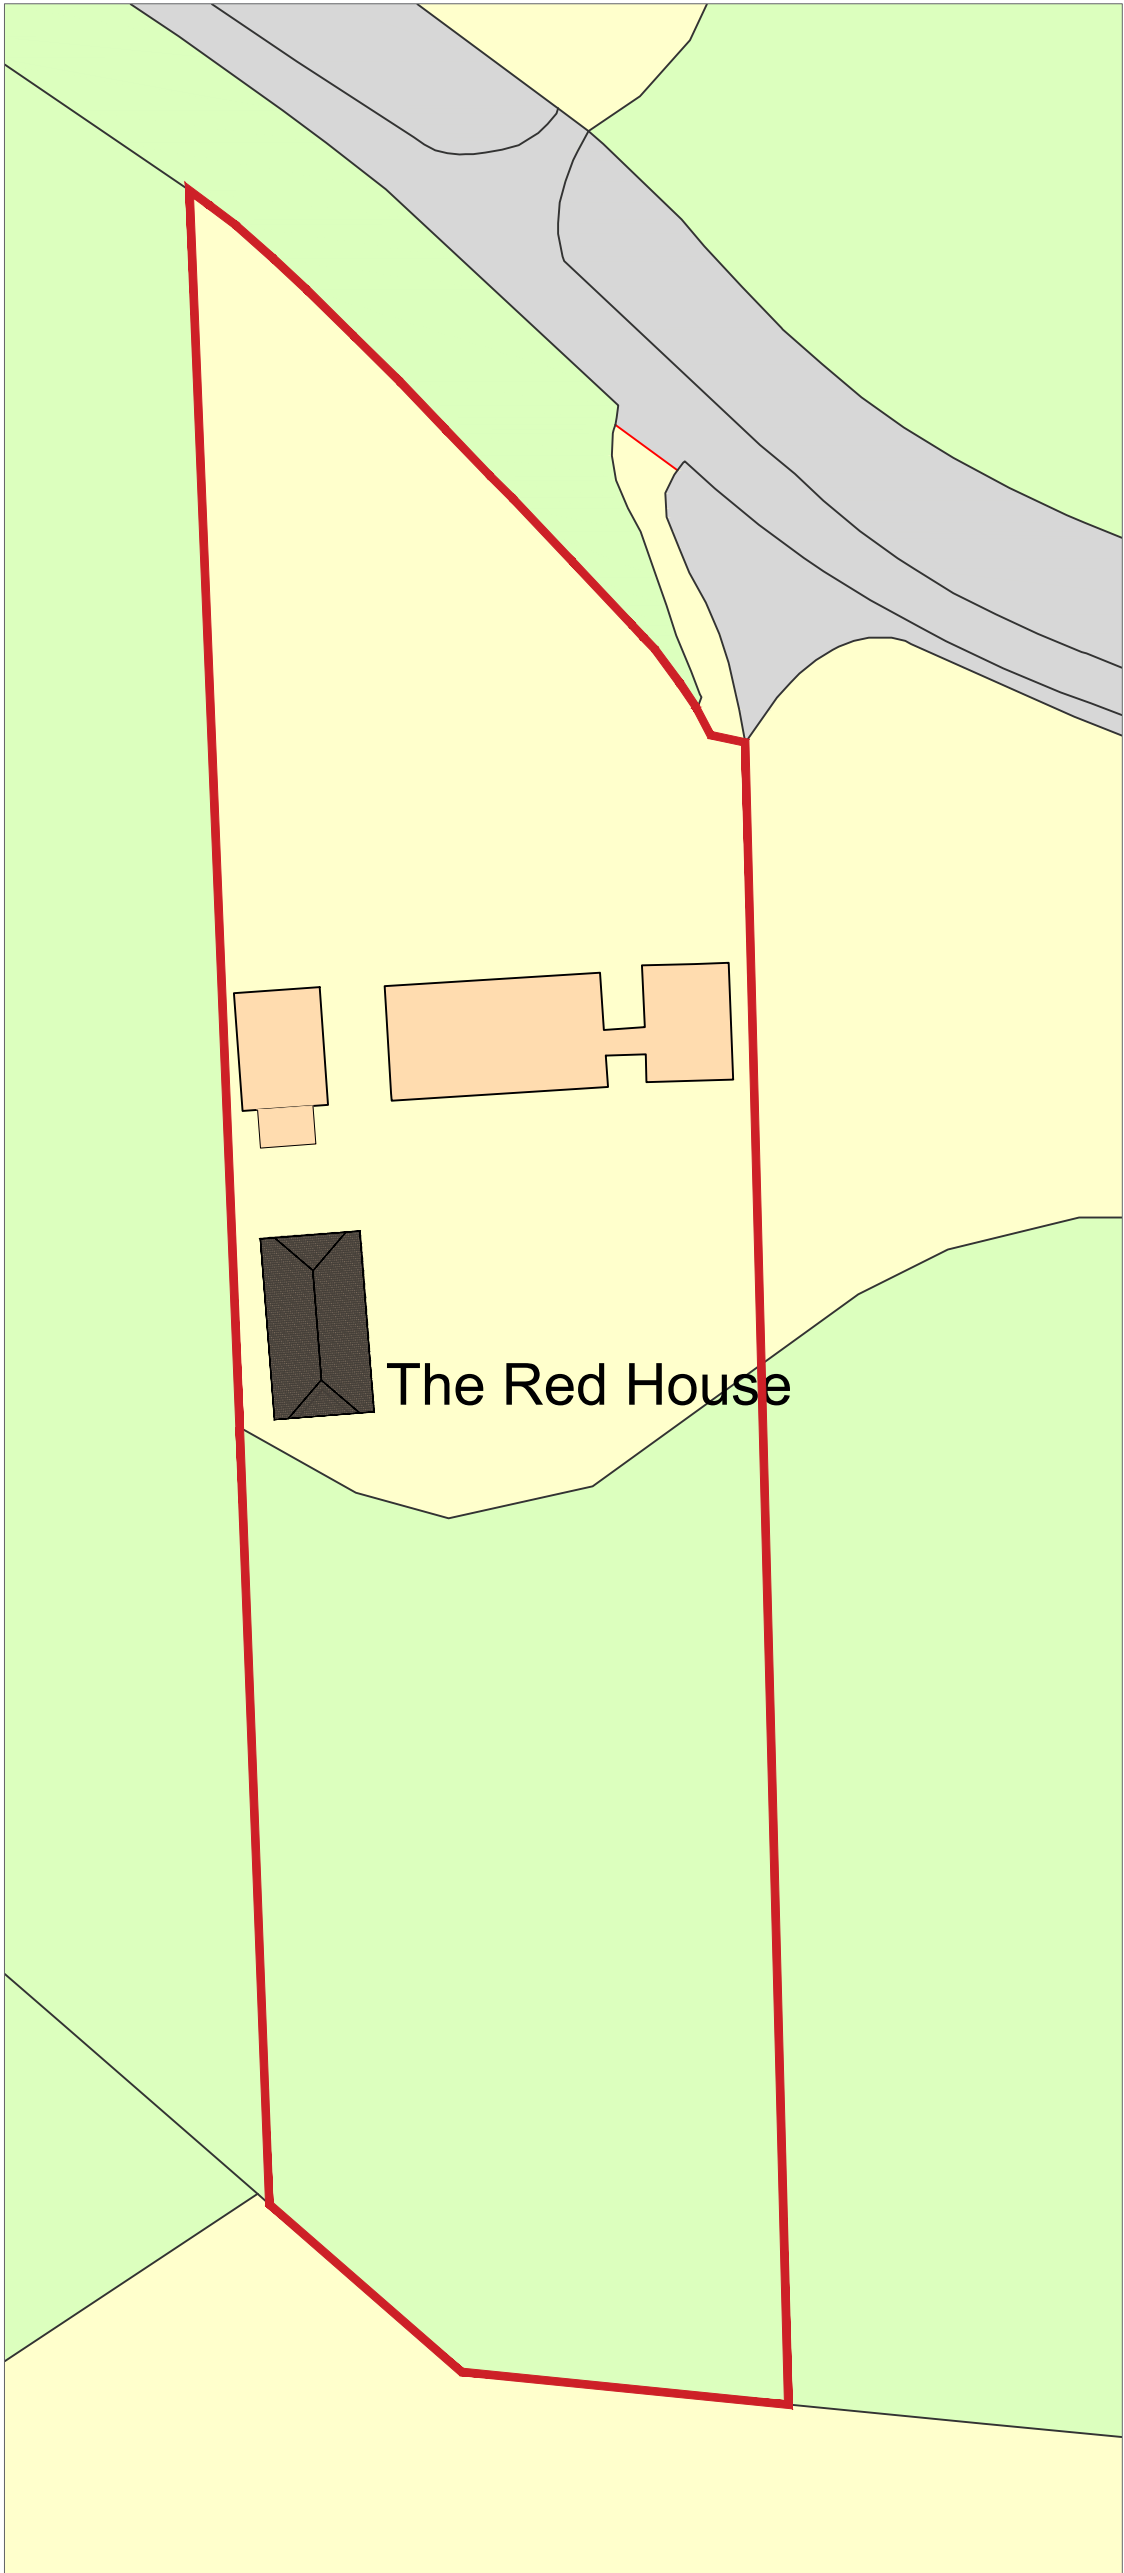


Proposed Block Plan

- Notes:
- Do not scale from this drawing.
 - All dimensions to be verified on site and is in mm.
 - Builder to verify all dimensions, heights and levels prior to commencement of work.
 - All documents shall be checked to ensure that they are compatible by the contractor before construction commences. In the event of apparent am
 - The contractor in preparing his estimate shall visit the site and acquaint himse
 - The contrator shall issue all statutory notices to the local Authority during prog

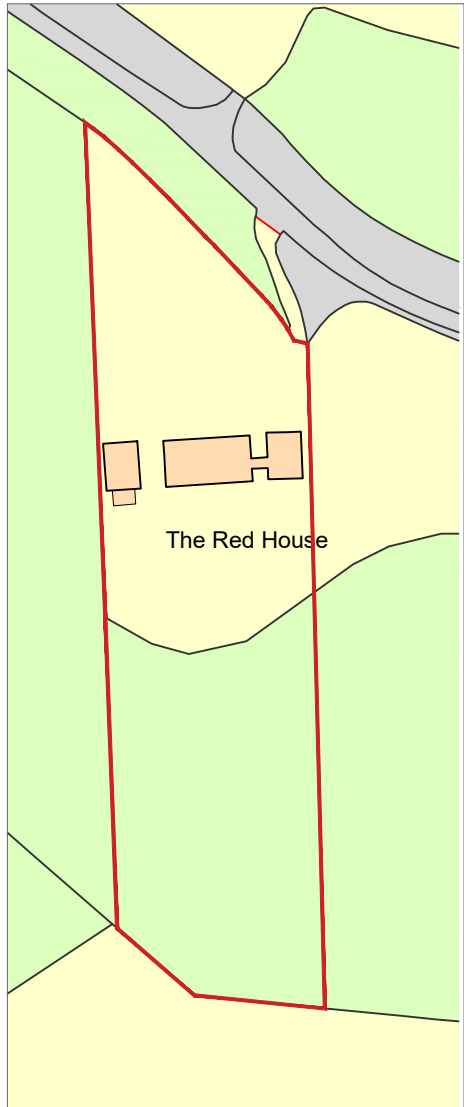

Location Plan

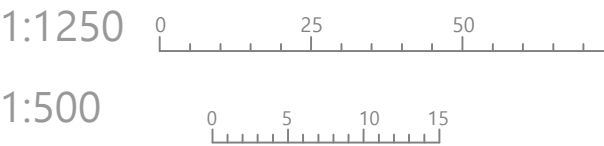

A	-	-	-/-/-
REV:	DESCRIPTION:	BY:	DATE:

STATUS:

PLANNING

**BARRON
EDWARDS
STERLING**

Whitehall Place
47 The Terrace,
Gravesend, Kent
DA12 2DL
01474 247 787
info@barronedwards.co.uk
www.barronedwards.co.uk

SITE:
The Red house
Bowesden lane
Shorne
DA12 3LA

TITLE:
Block Plan
Location Plan

SCALE AT A3: 1:1250/1:500	DATE: 20/06/23	DRAWN: HH
PROJECT NO: 230518	DRAWING NO: 001	REVISION: A