




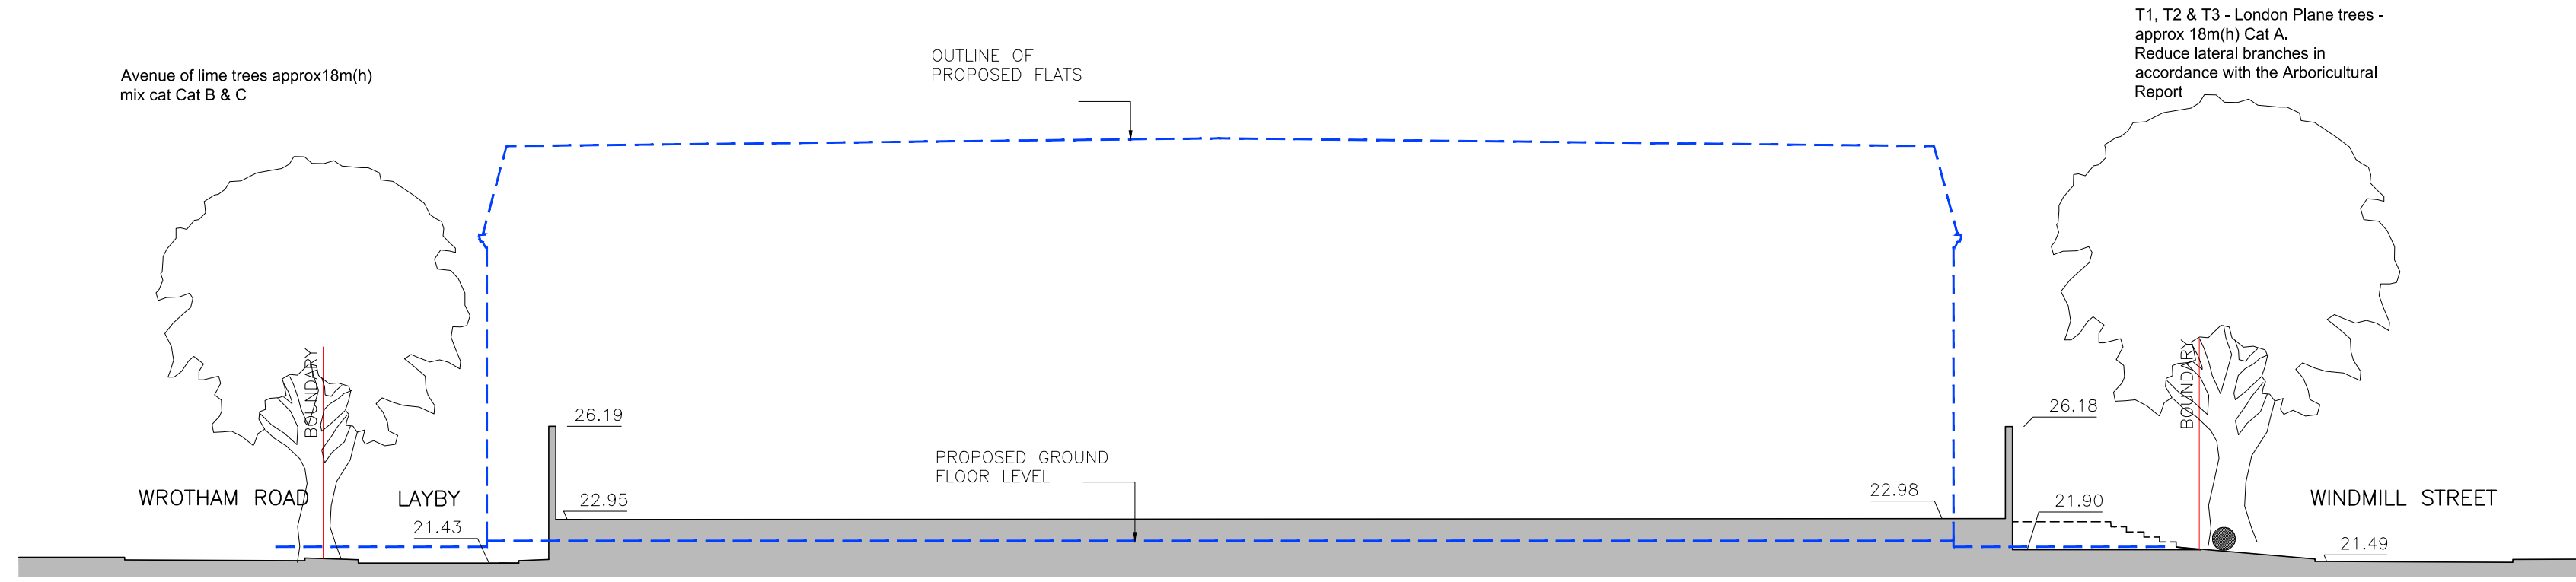


SITE SECTION A-A

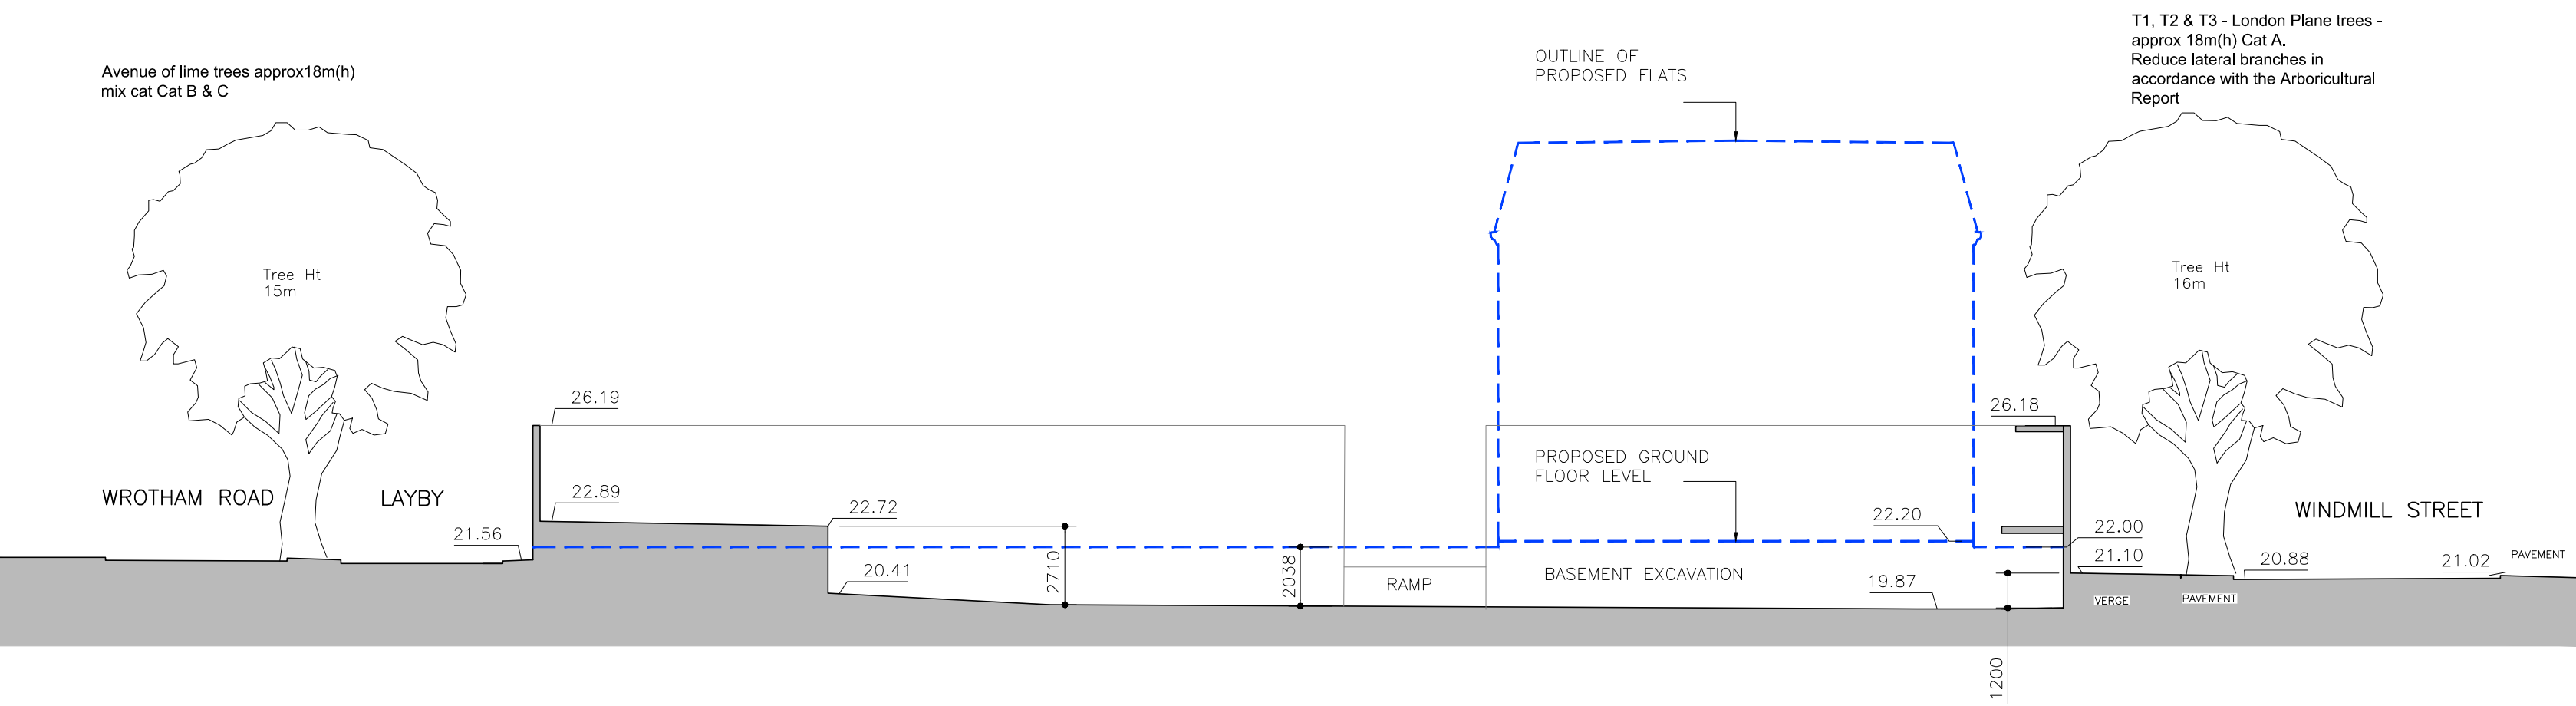


SITE SECTION B-B

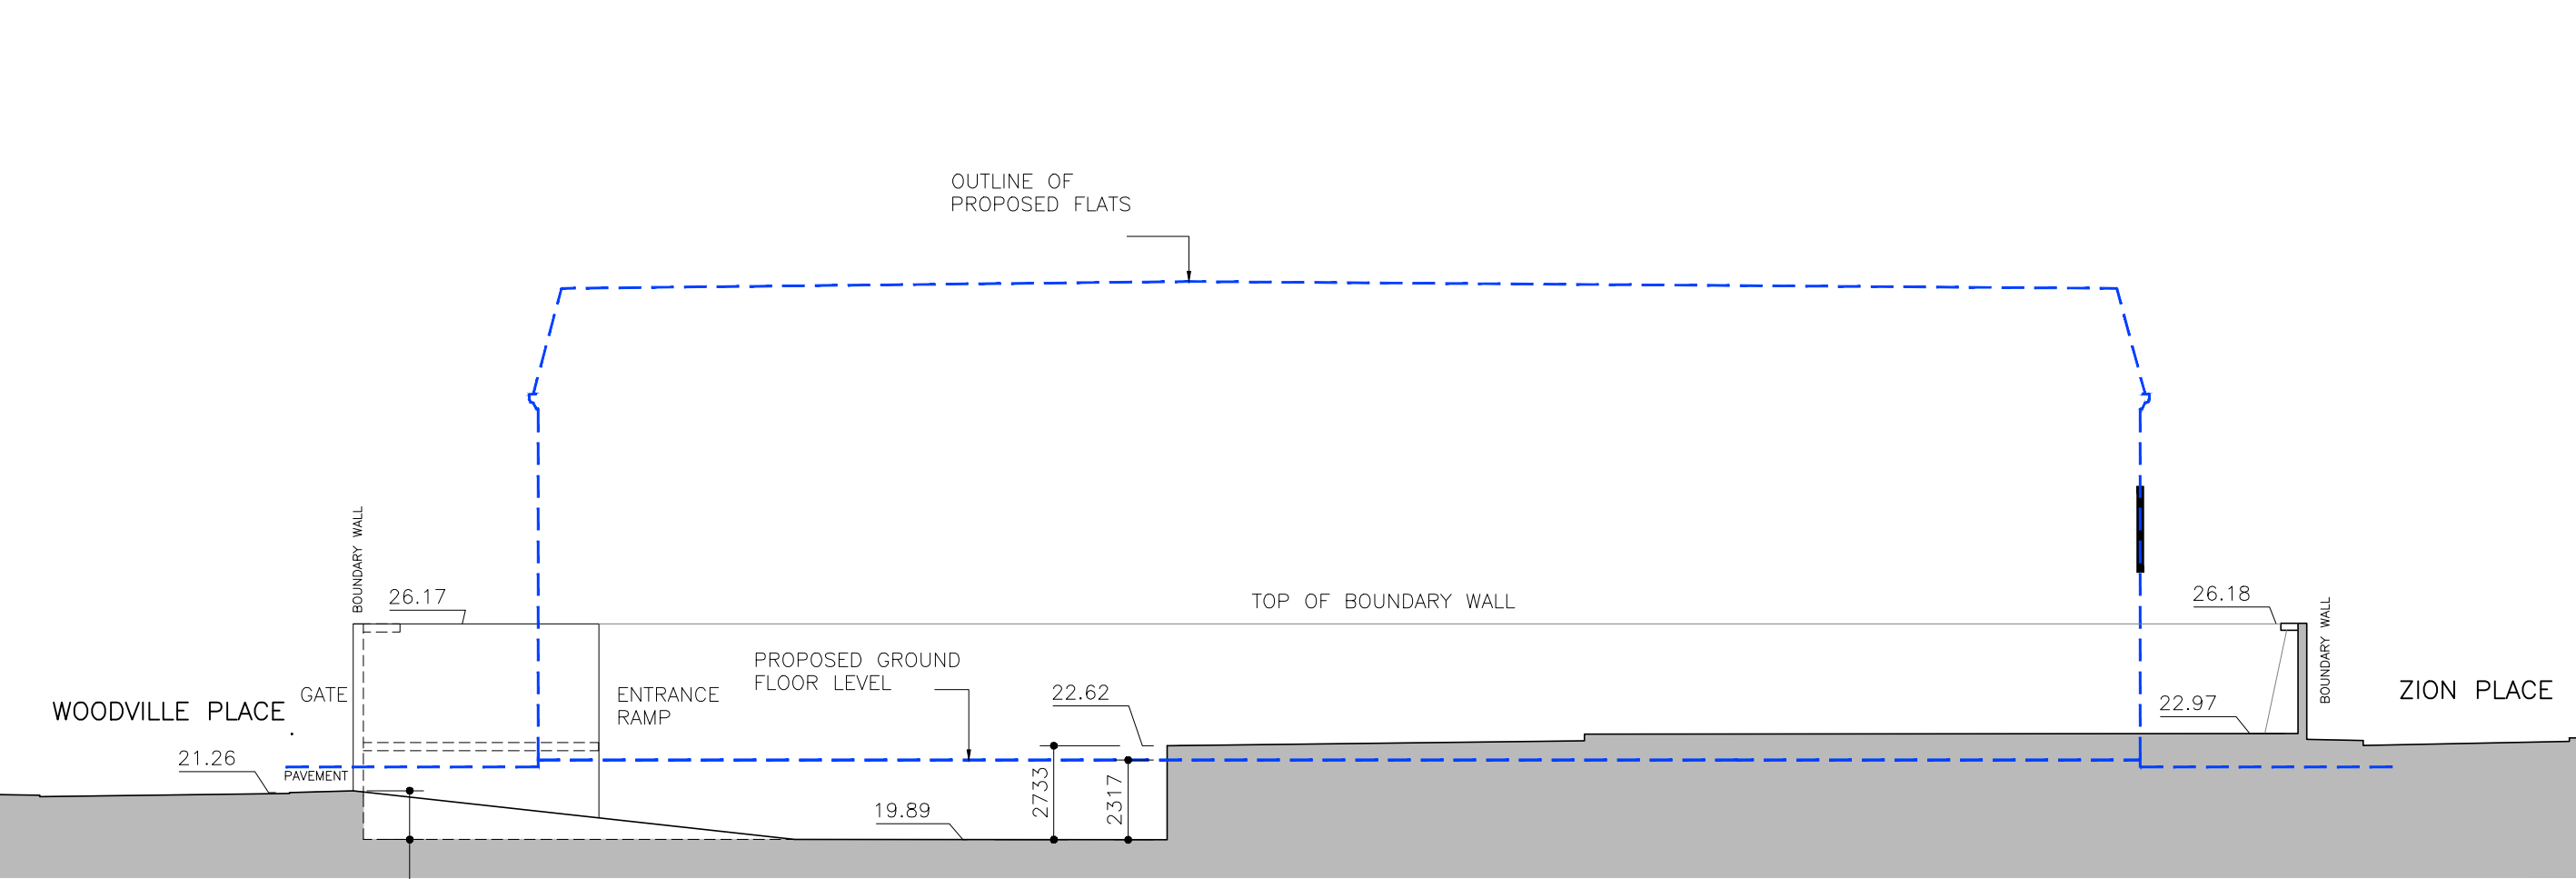


SITE SECTION C-C

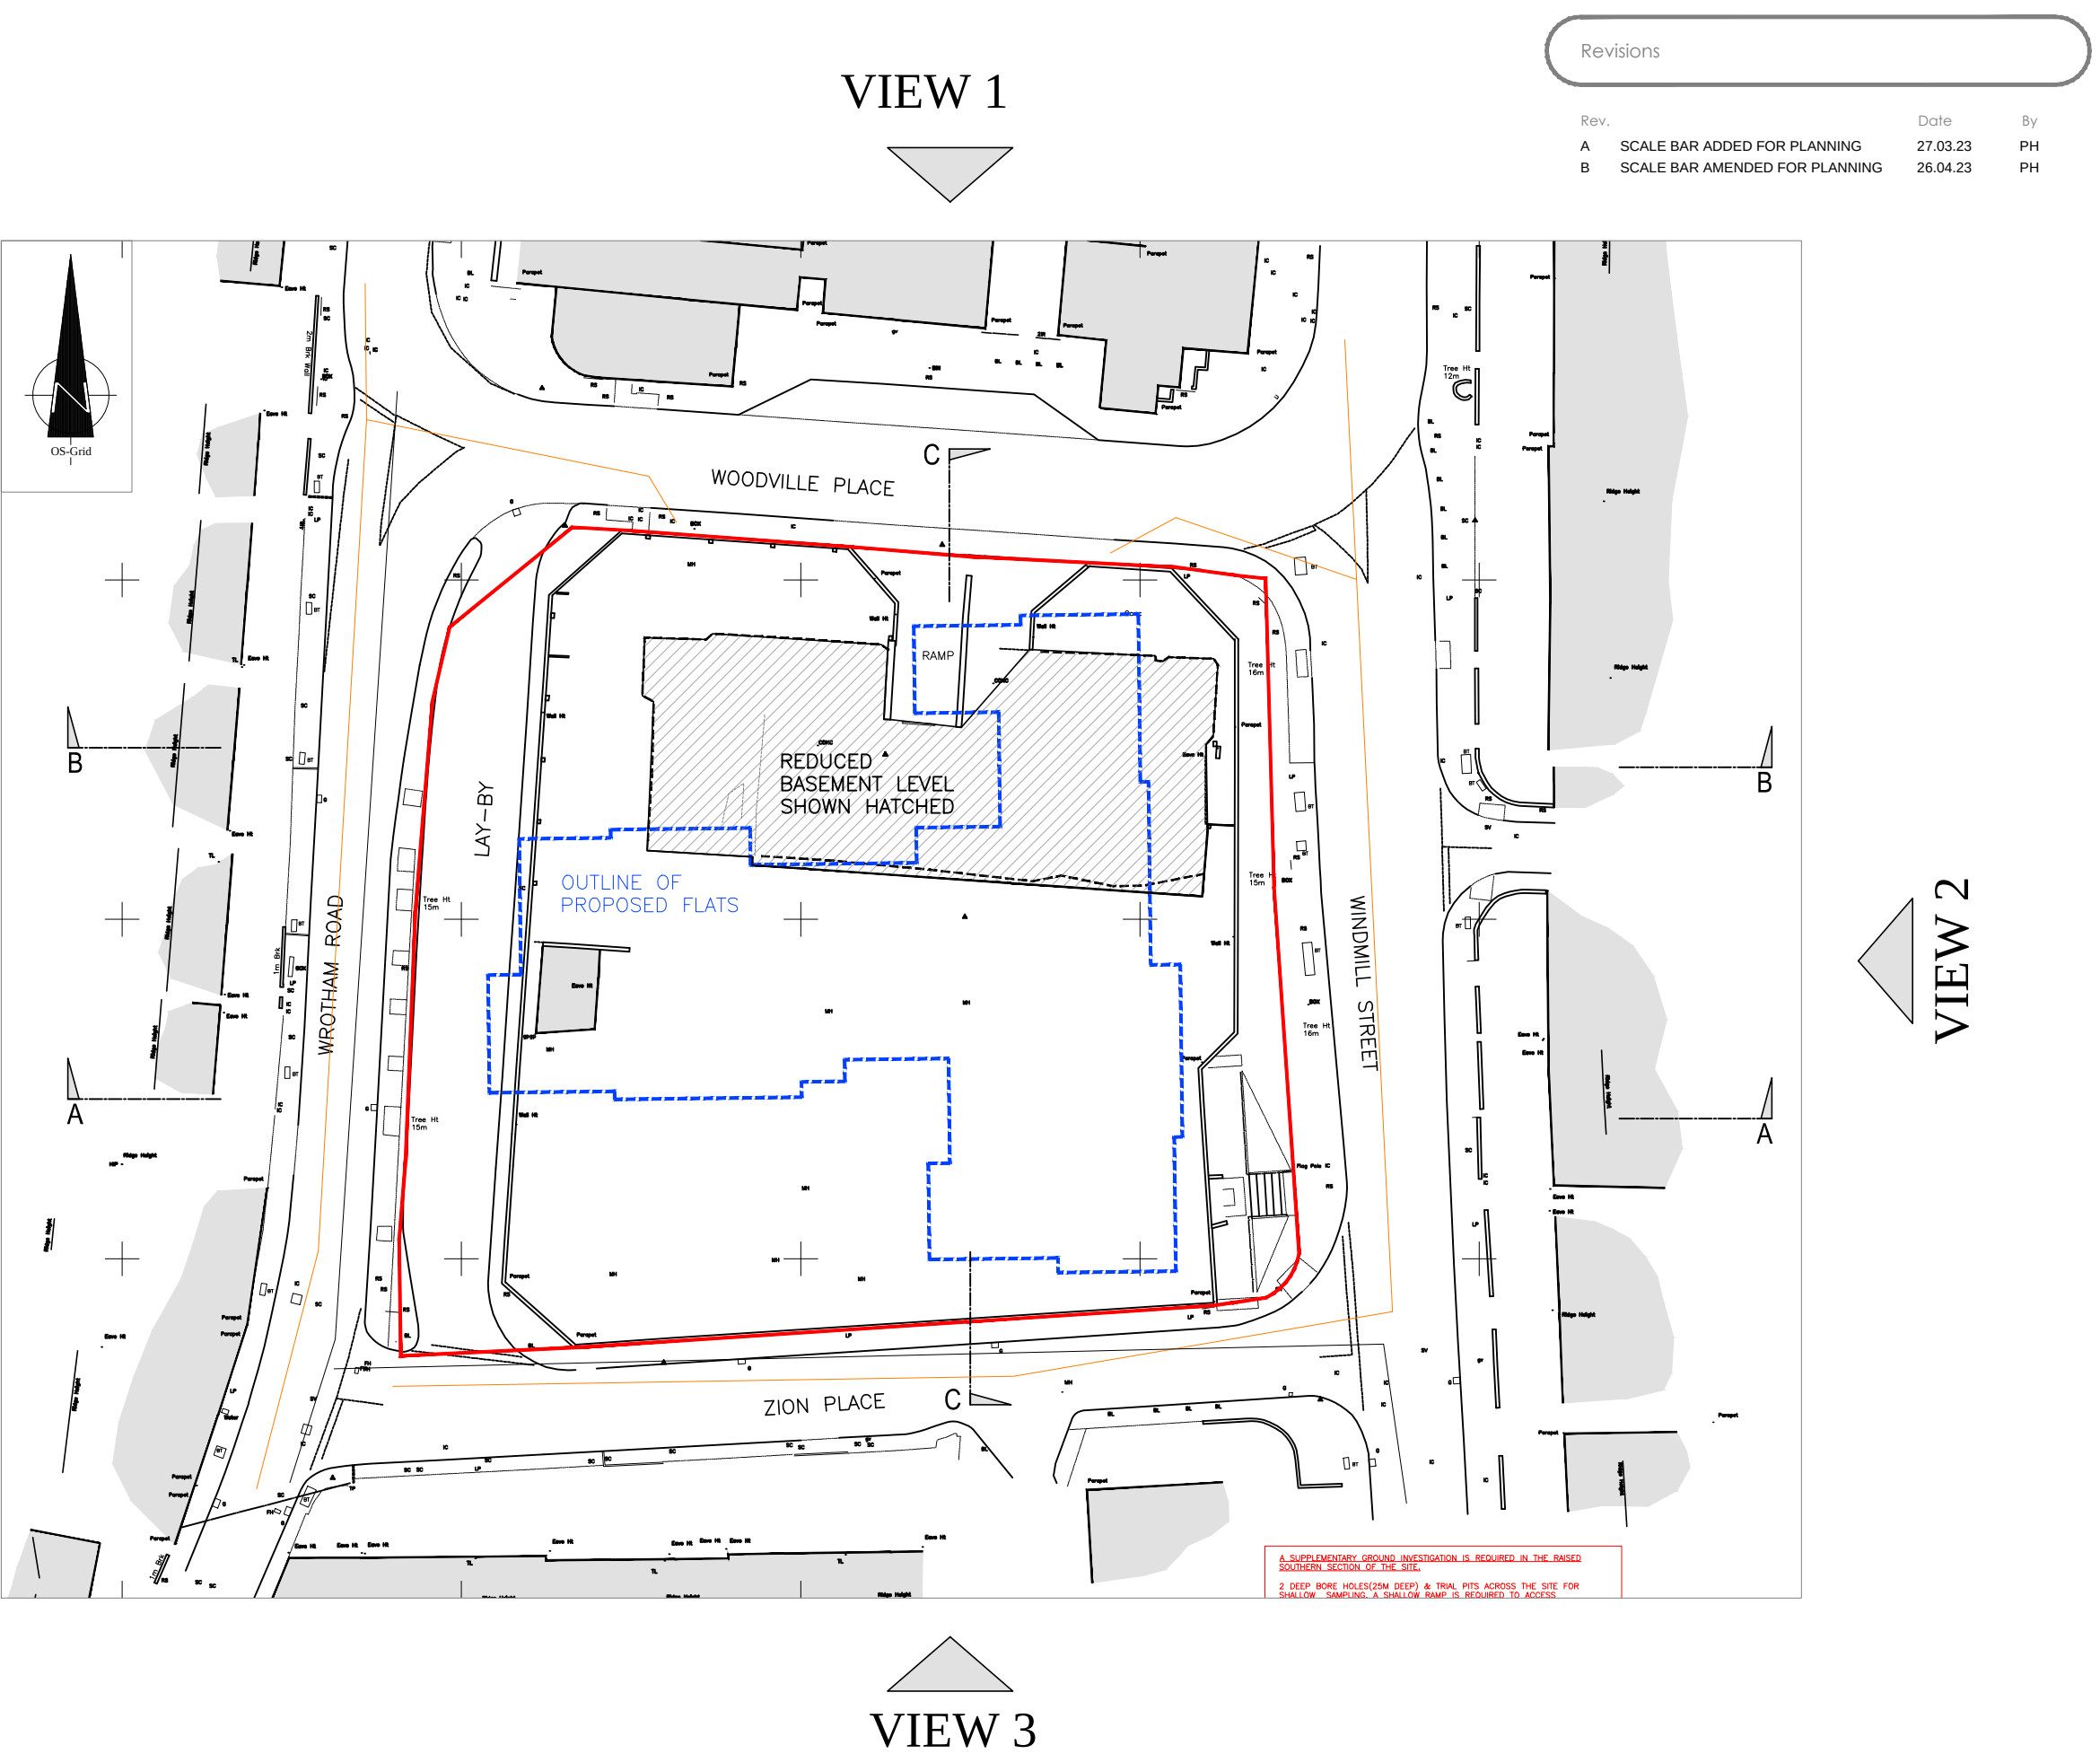


SECTION LOCATION

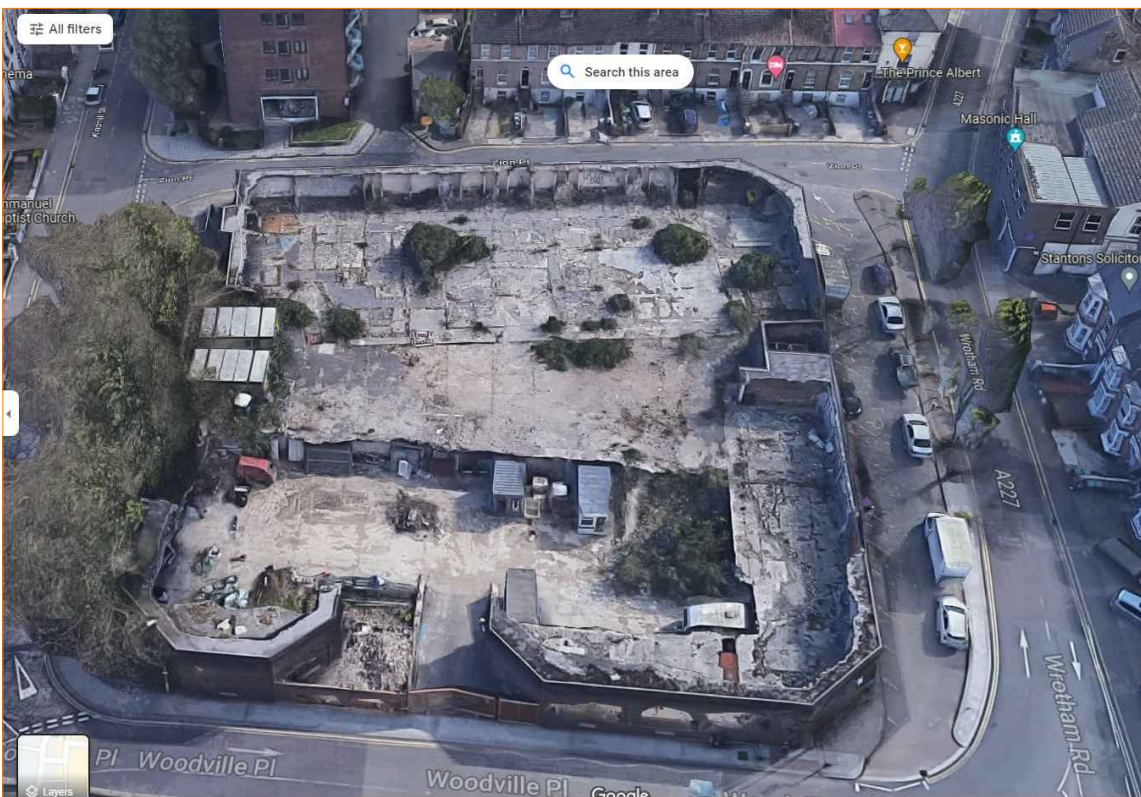


VIEW 1

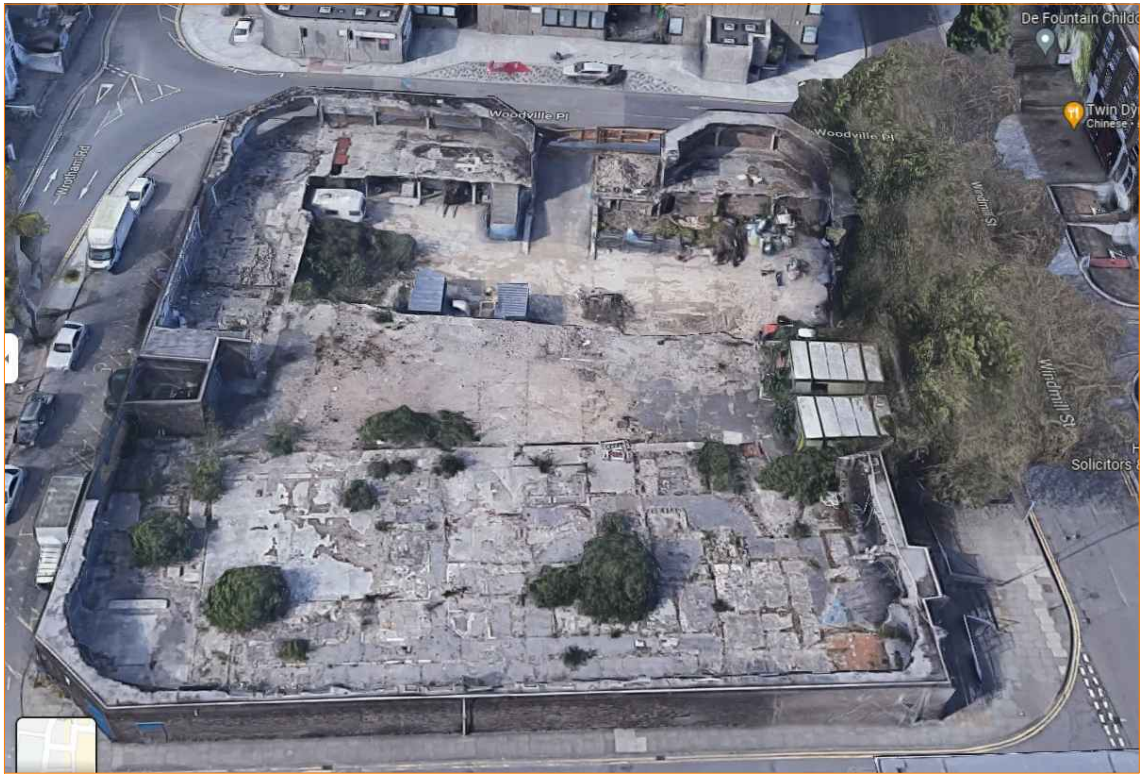

VIEW 3

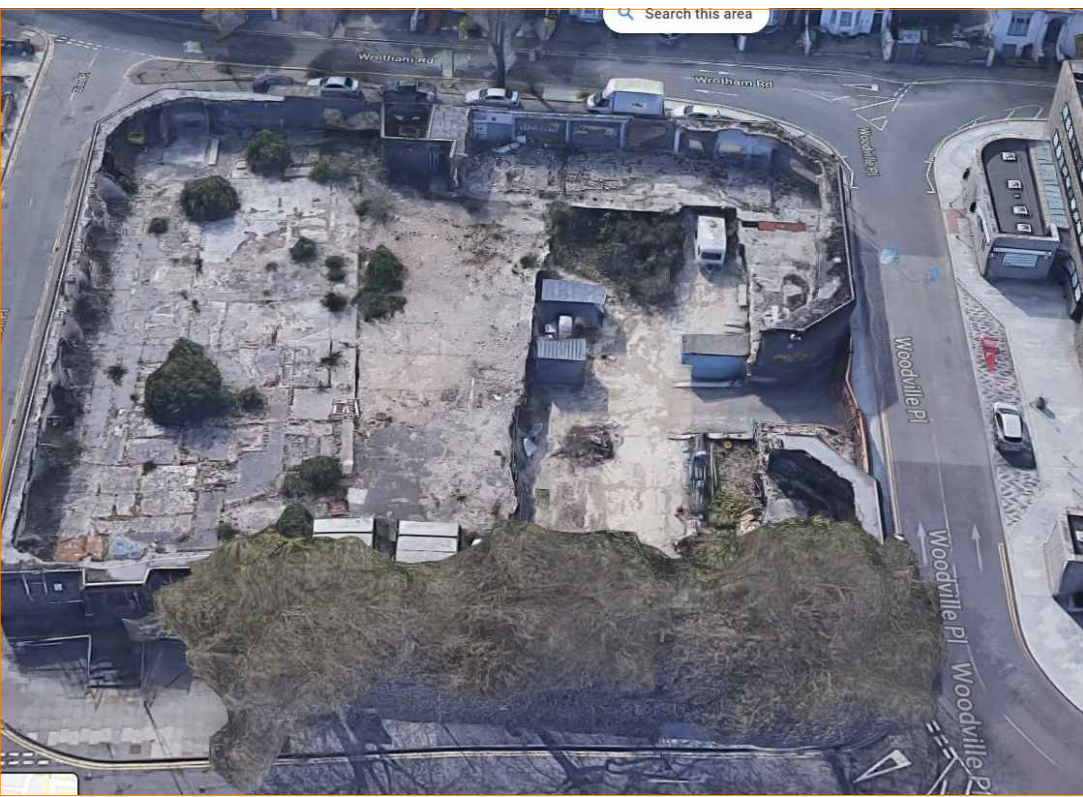

VIEW 2

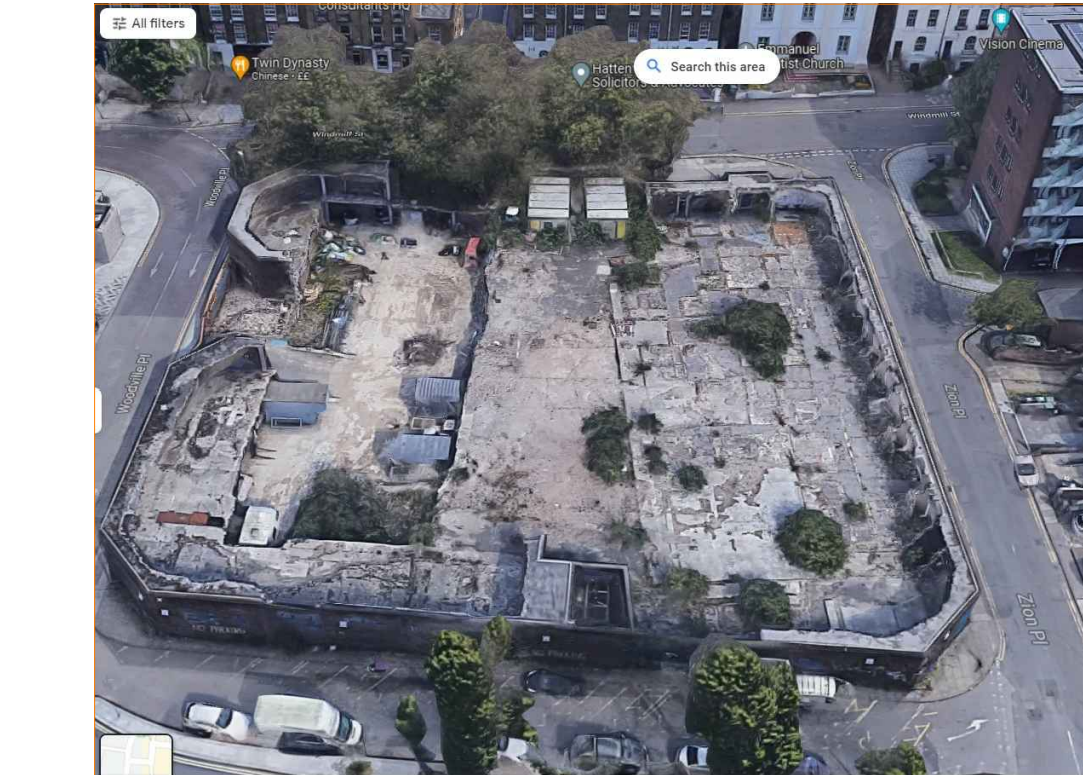

VIEW 4

Revisions			
Rev	Scale	Date	By
A	SCALE BAR ADDED FOR PLANNING	27.03.23	PH
B	SCALE BAR AMENDED FOR PLANNING	26.04.23	PH

BUDGET ISSUE			
Checked by		Date	
Approved by			

COPYRIGHT ACT APPLIES

WHERE ANY CONFLICT OCCURS, COMPANY STANDARD SPECIFICATION IS TO TAKE PRECEDENCE OVER THIS DRAWING UNLESS OTHERWISE NOTED IN WRITING

ALL DIMENSIONS TO BE CHECKED ON SITE WORK TO FIGURED DIMENSIONS ONLY REPORT DISCREPANCIES TO THE ARCHITECT AT ONCE BEFORE PROCEEDING

Churchill Retirement Living

©CHURCHILL RETIREMENT LIVING

Project Title
PROPOSED RETIREMENT LIVING APARTMENTS
FORMER POLICE STATION
133 WINDMILL STREET
GRAVES END
DA12 1DB

Drawing Title
EXISTING SITE SECTIONS

Scale: 1:200 @ A1 Date: OCT 2022
Drawn: PJH Checked: --- Rev: ---
Drawing No.: CRL : 20085GD : 201 B