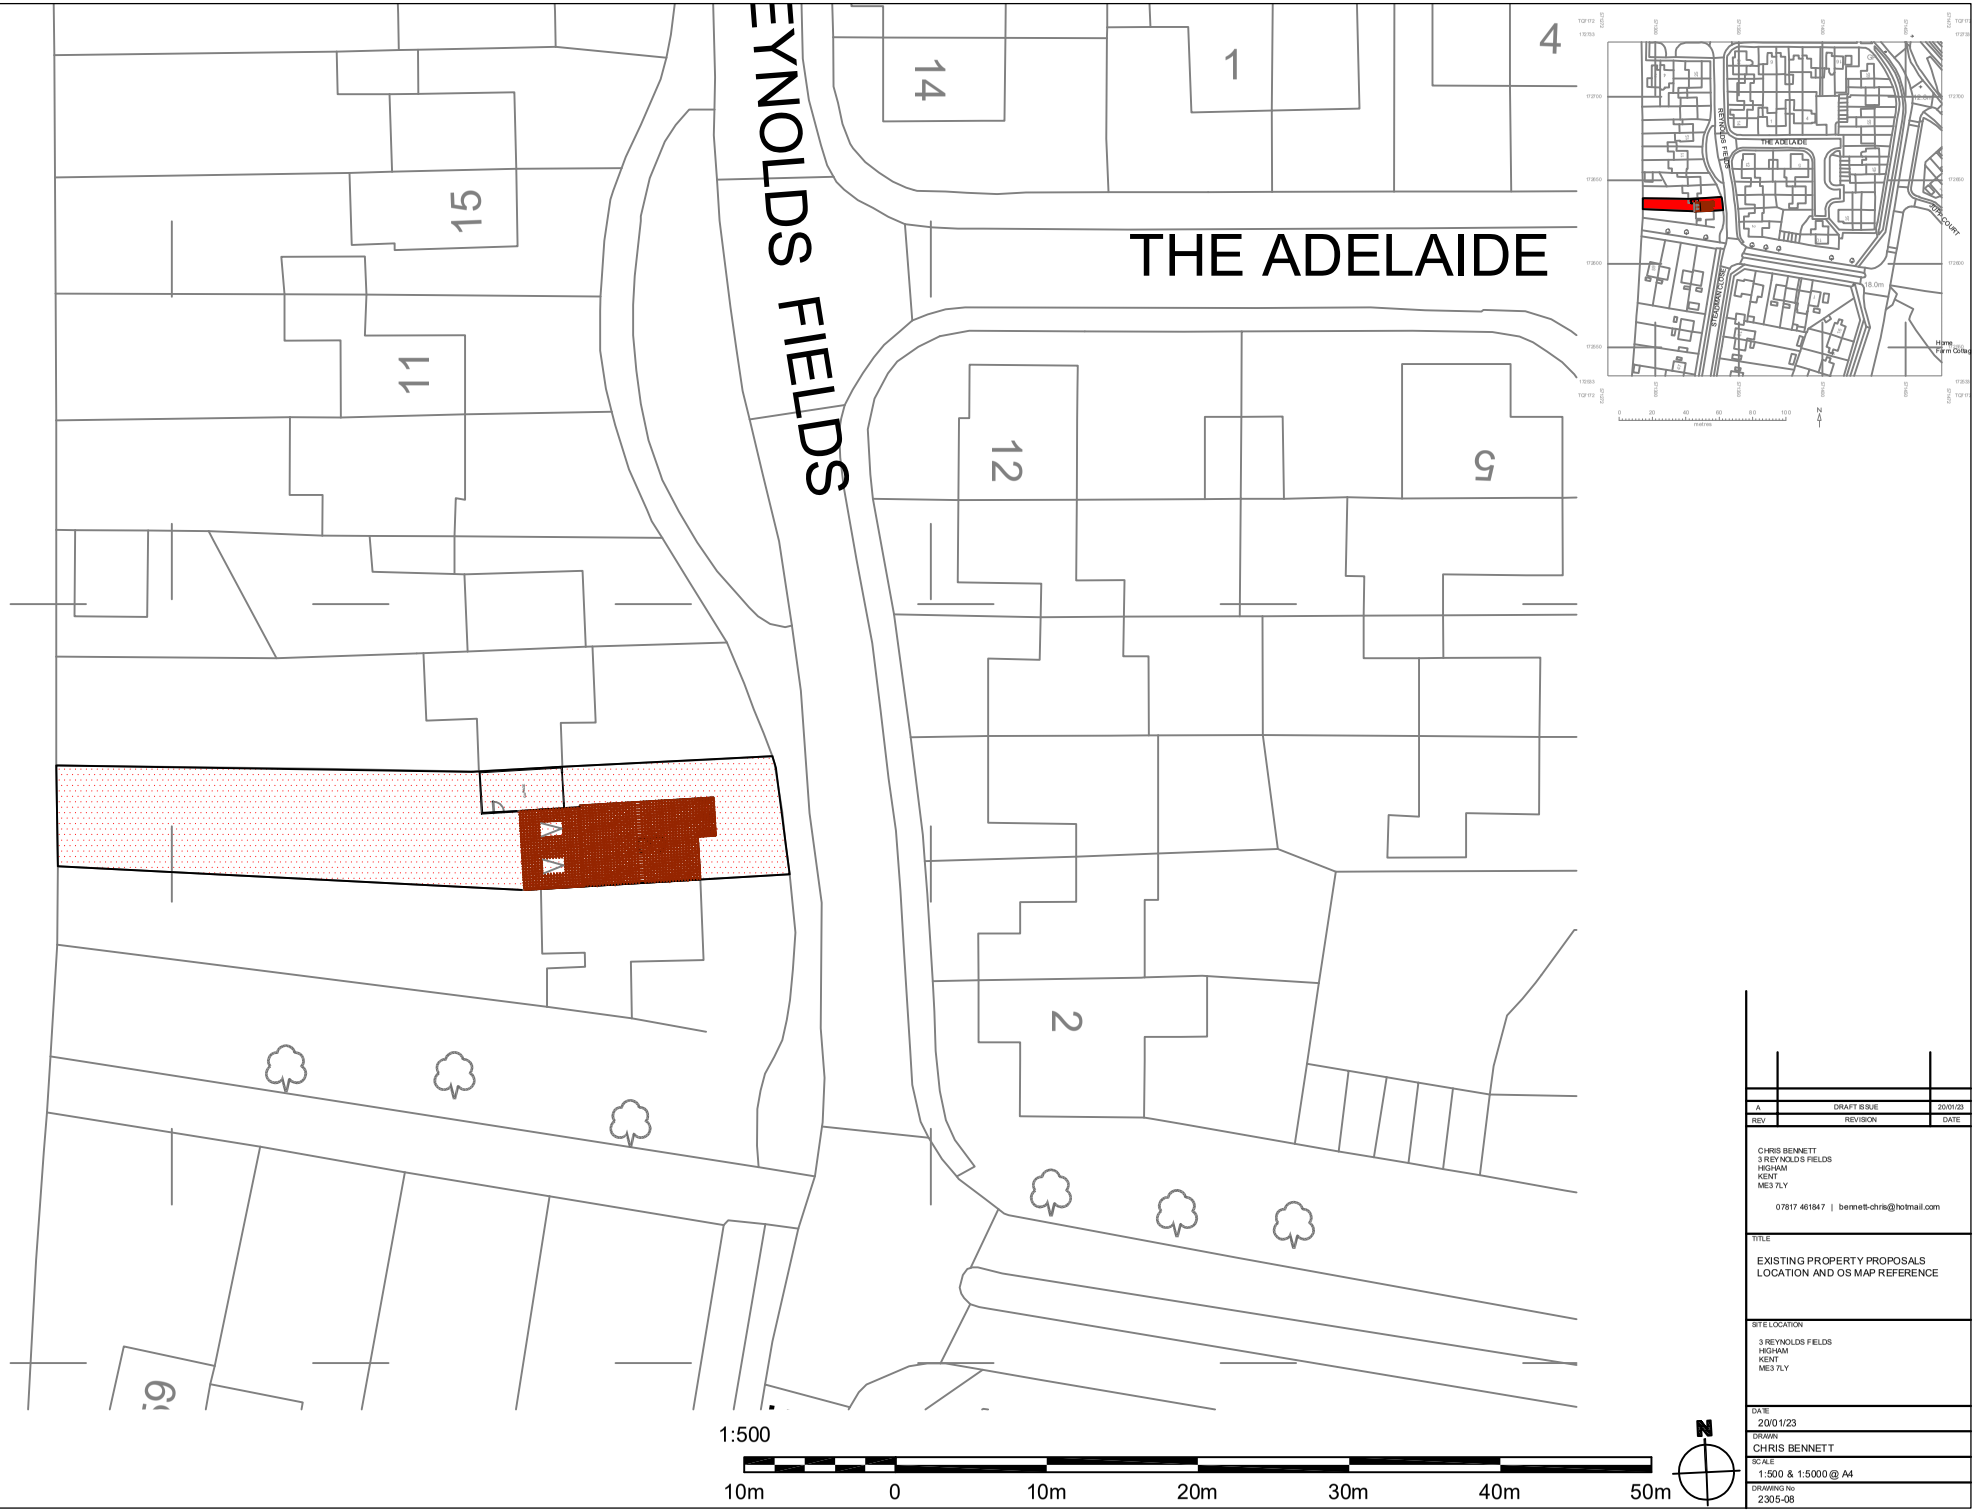


REV	REVISION	DATE
A	DRAFT ISSUE	20/01/23

CHRIS BENNETT
3 REYNOLDS FIELDS
HIGHAM
KENT
ME3 7LY

07817 461847 | bennett-chris@hotmail.com

TITLE

EXISTING PROPERTY PROPOSALS
LOCATION AND OS MAP REFERENCE

SITE LOCATION

3 REYNOLDS FIELDS
HIGHAM
KENT
ME3 7LY

DATE
20/01/23

DRAWN
CHRIS BENNETT

SCALE
1:500 & 1:5000 @ A4

DRAWING No
2305-08