
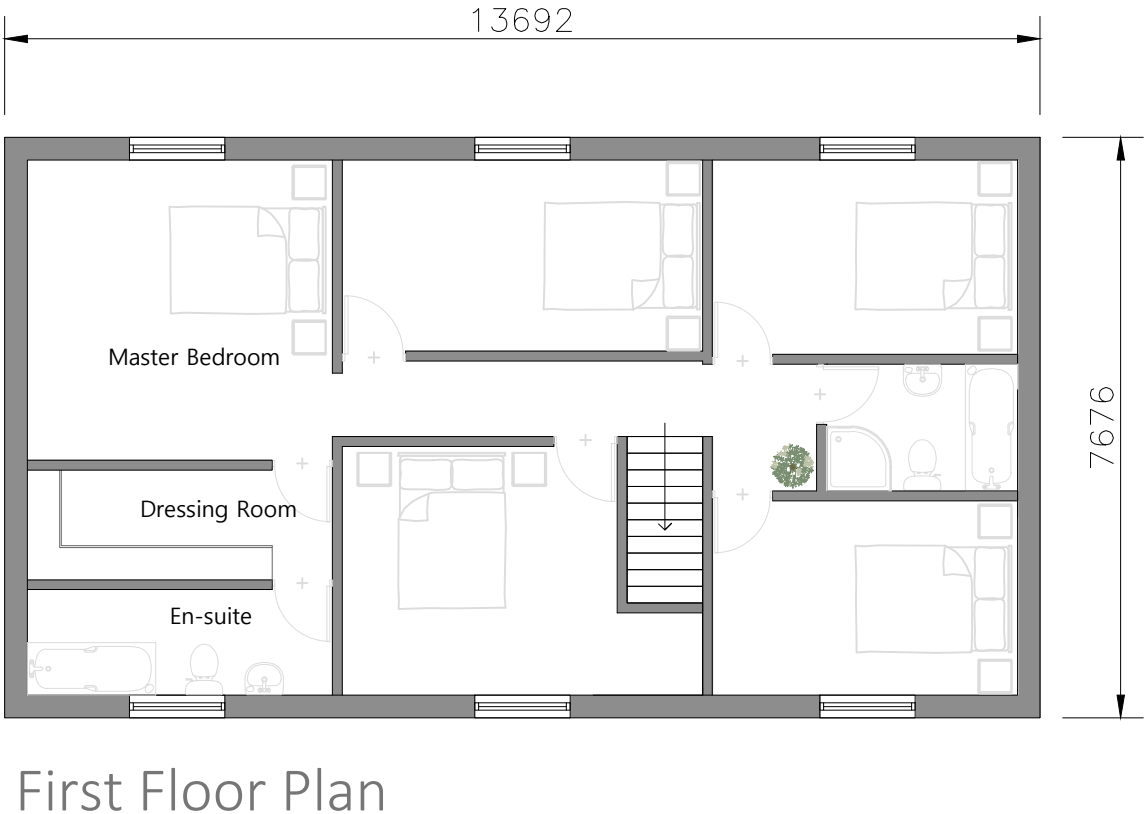
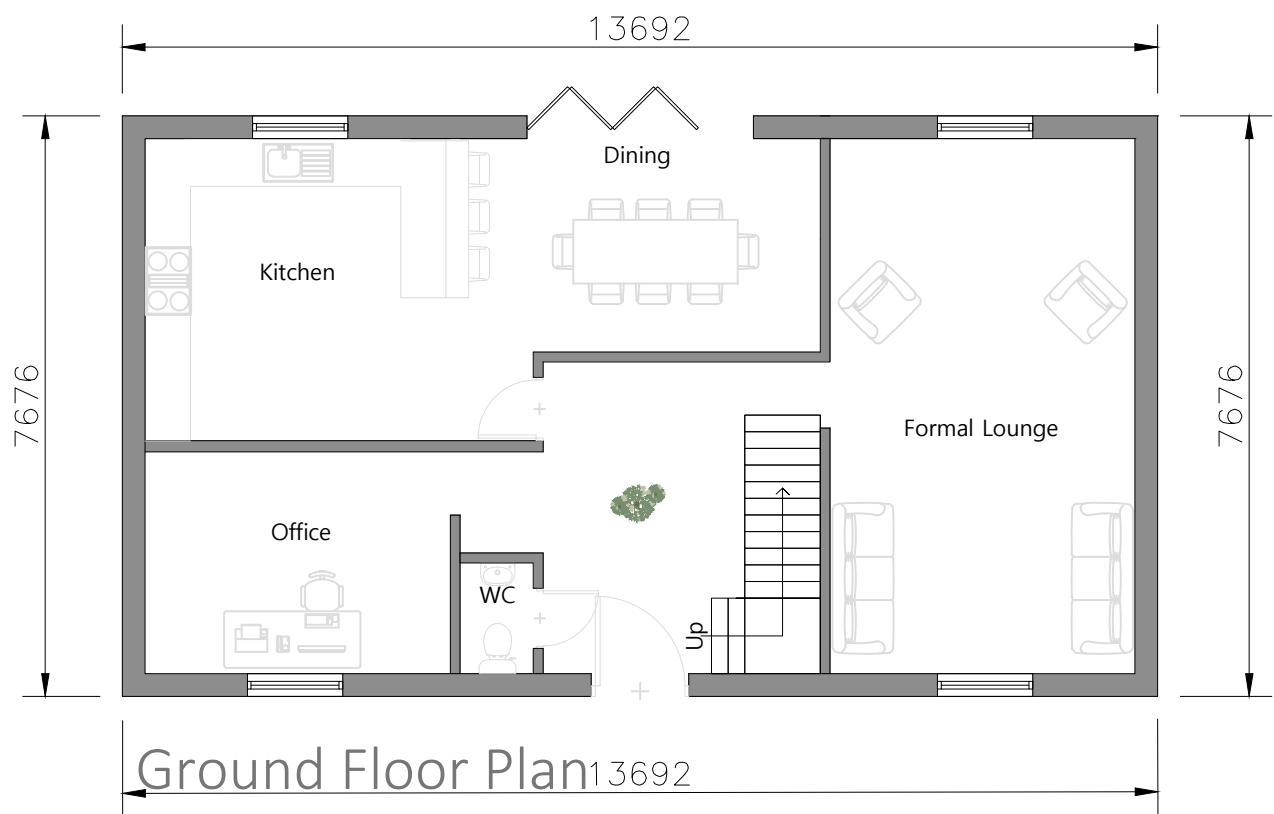


Notes:

- Do not scale from this drawing.
- All dimensions to be verified on site and is in mm.
- Builder to verify all dimensions, heights and levels prior to commencement of work.
- All documents shall be checked to ensure that they are compatible by the contractor before construction commences. In the event of apparent ambiguity, the contractor shall visit the site and acquaint himself with the existing conditions.
- The contractor in preparing his estimate shall visit the site and acquaint himself with the existing conditions.
- The contractor shall issue all statutory notices to the local Authority during progress.

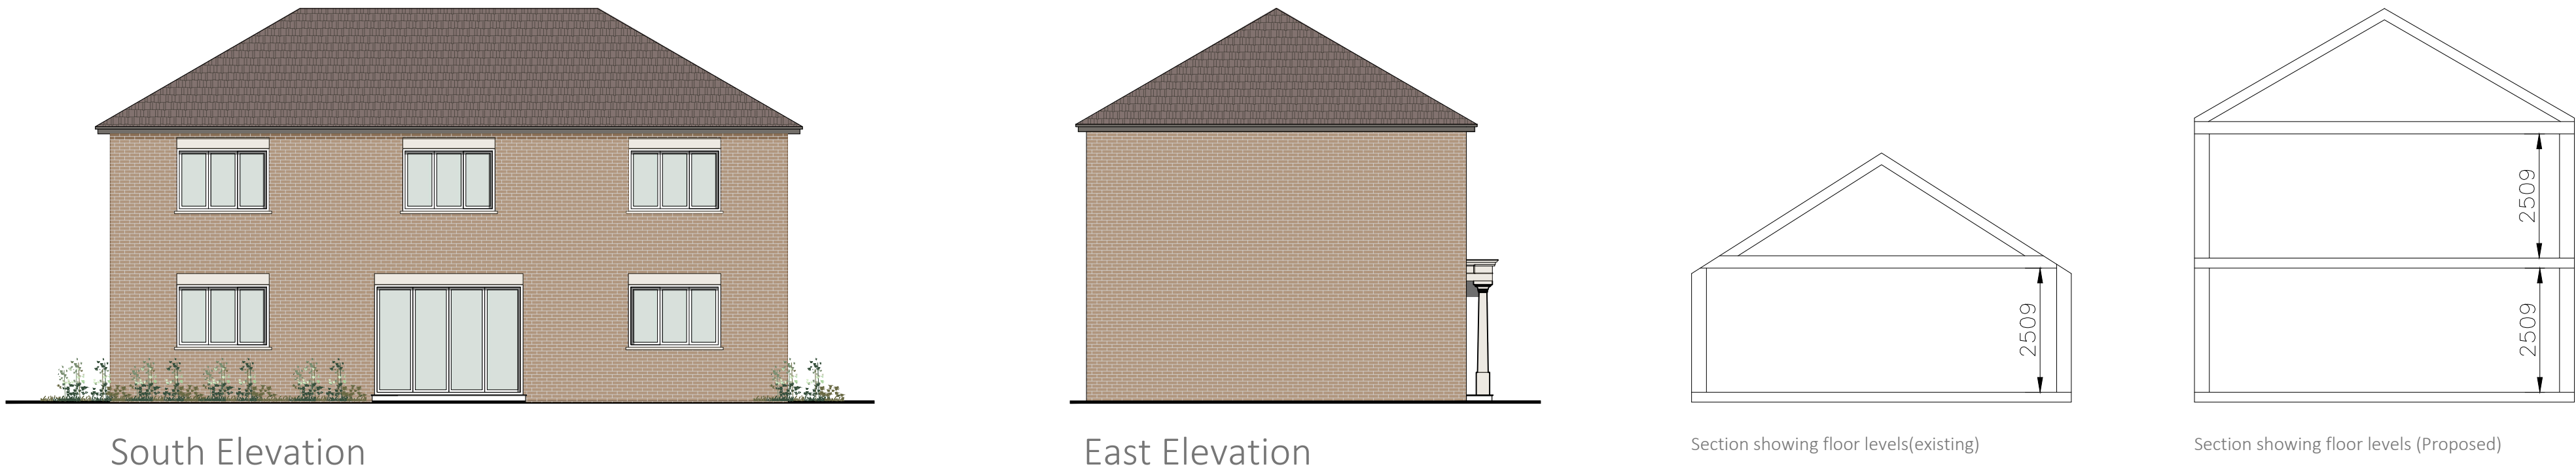

A	-	-	-/-/-
REV:	DESCRIPTION:	BY:	DATE:

STATUS: **PLANNING**

BARRON EDWARDS STERLING

Whitehall Place
47 The Terrace,
Gravesend, Kent
DA12 2DL
01474 247 787
info@barronedwards.co.uk
www.barronedwards.co.uk

SITE:	Willow Platt Hermitage Road Gravesend ME3 7NF
TITLE:	Proposed Plans and Elevation

SCALE: AT: A1:	DATE:	DRAWN:
1:100	13.03.23	SA
PROJECT NO:	DRAWING NO:	REVISION:
220801	005	A

Scale 1:100 0 1 2 3 4