


This drawing is protected under copyright

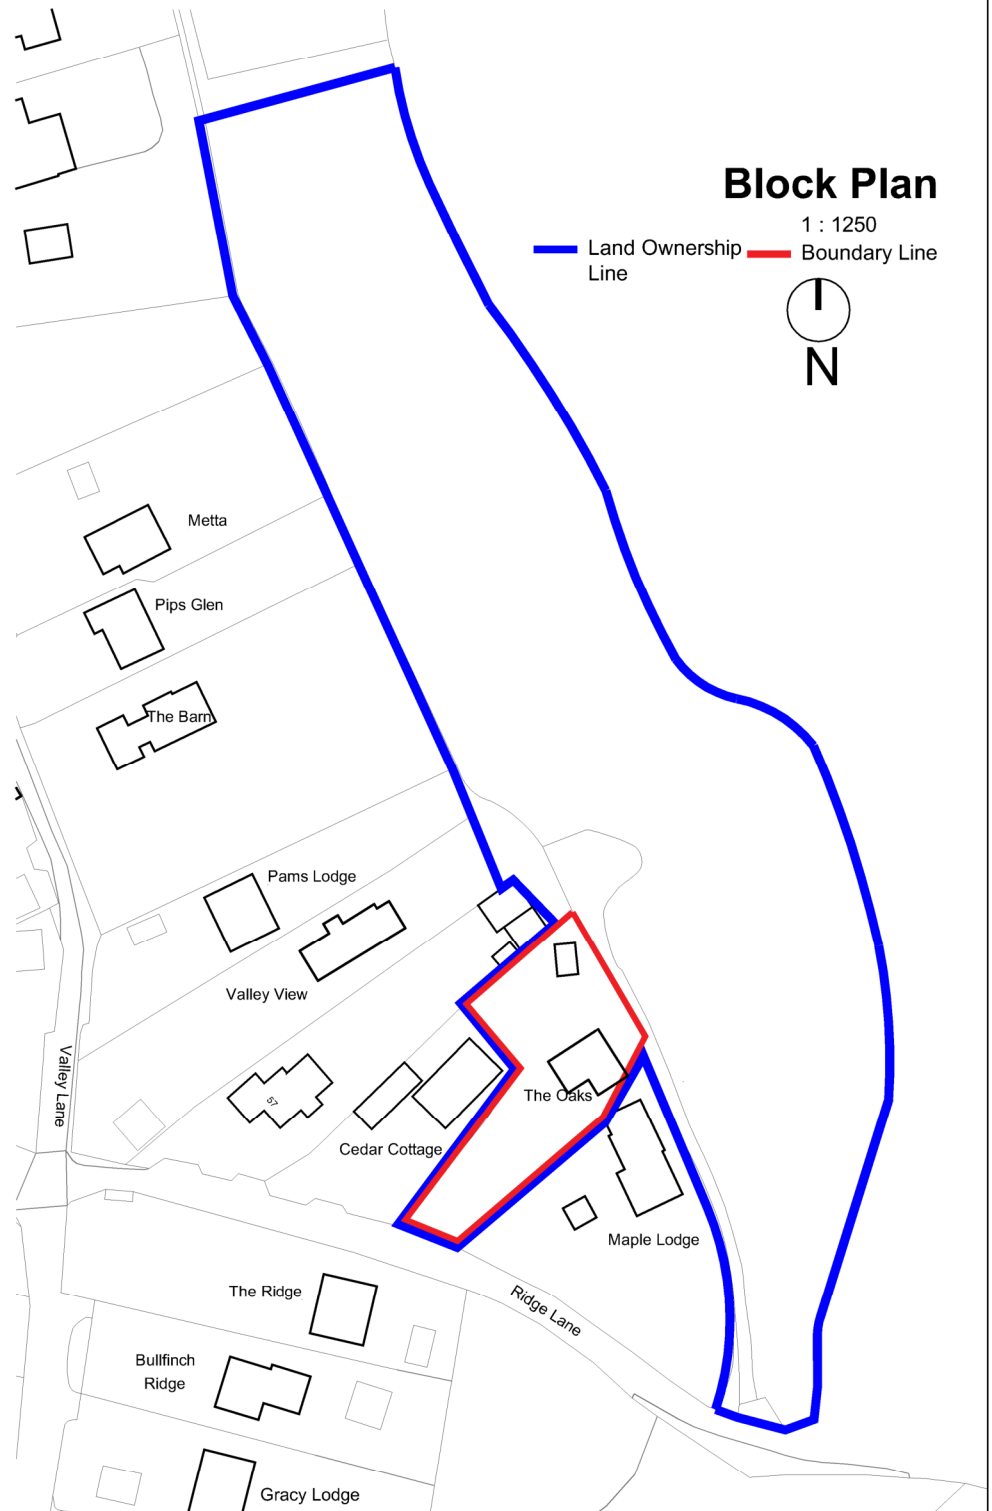

PROJECT

The Oaks, Ridge Lane,
Meopham, DA13 0DP

SHEET

Proposed Block Plan

CLIENT

Date
27/04/26

Project Number
602

Scale (@ A4)
1 : 1250

REV

Drawn by
AK

Checked by
AK

DRAWING NUMBER

PL002