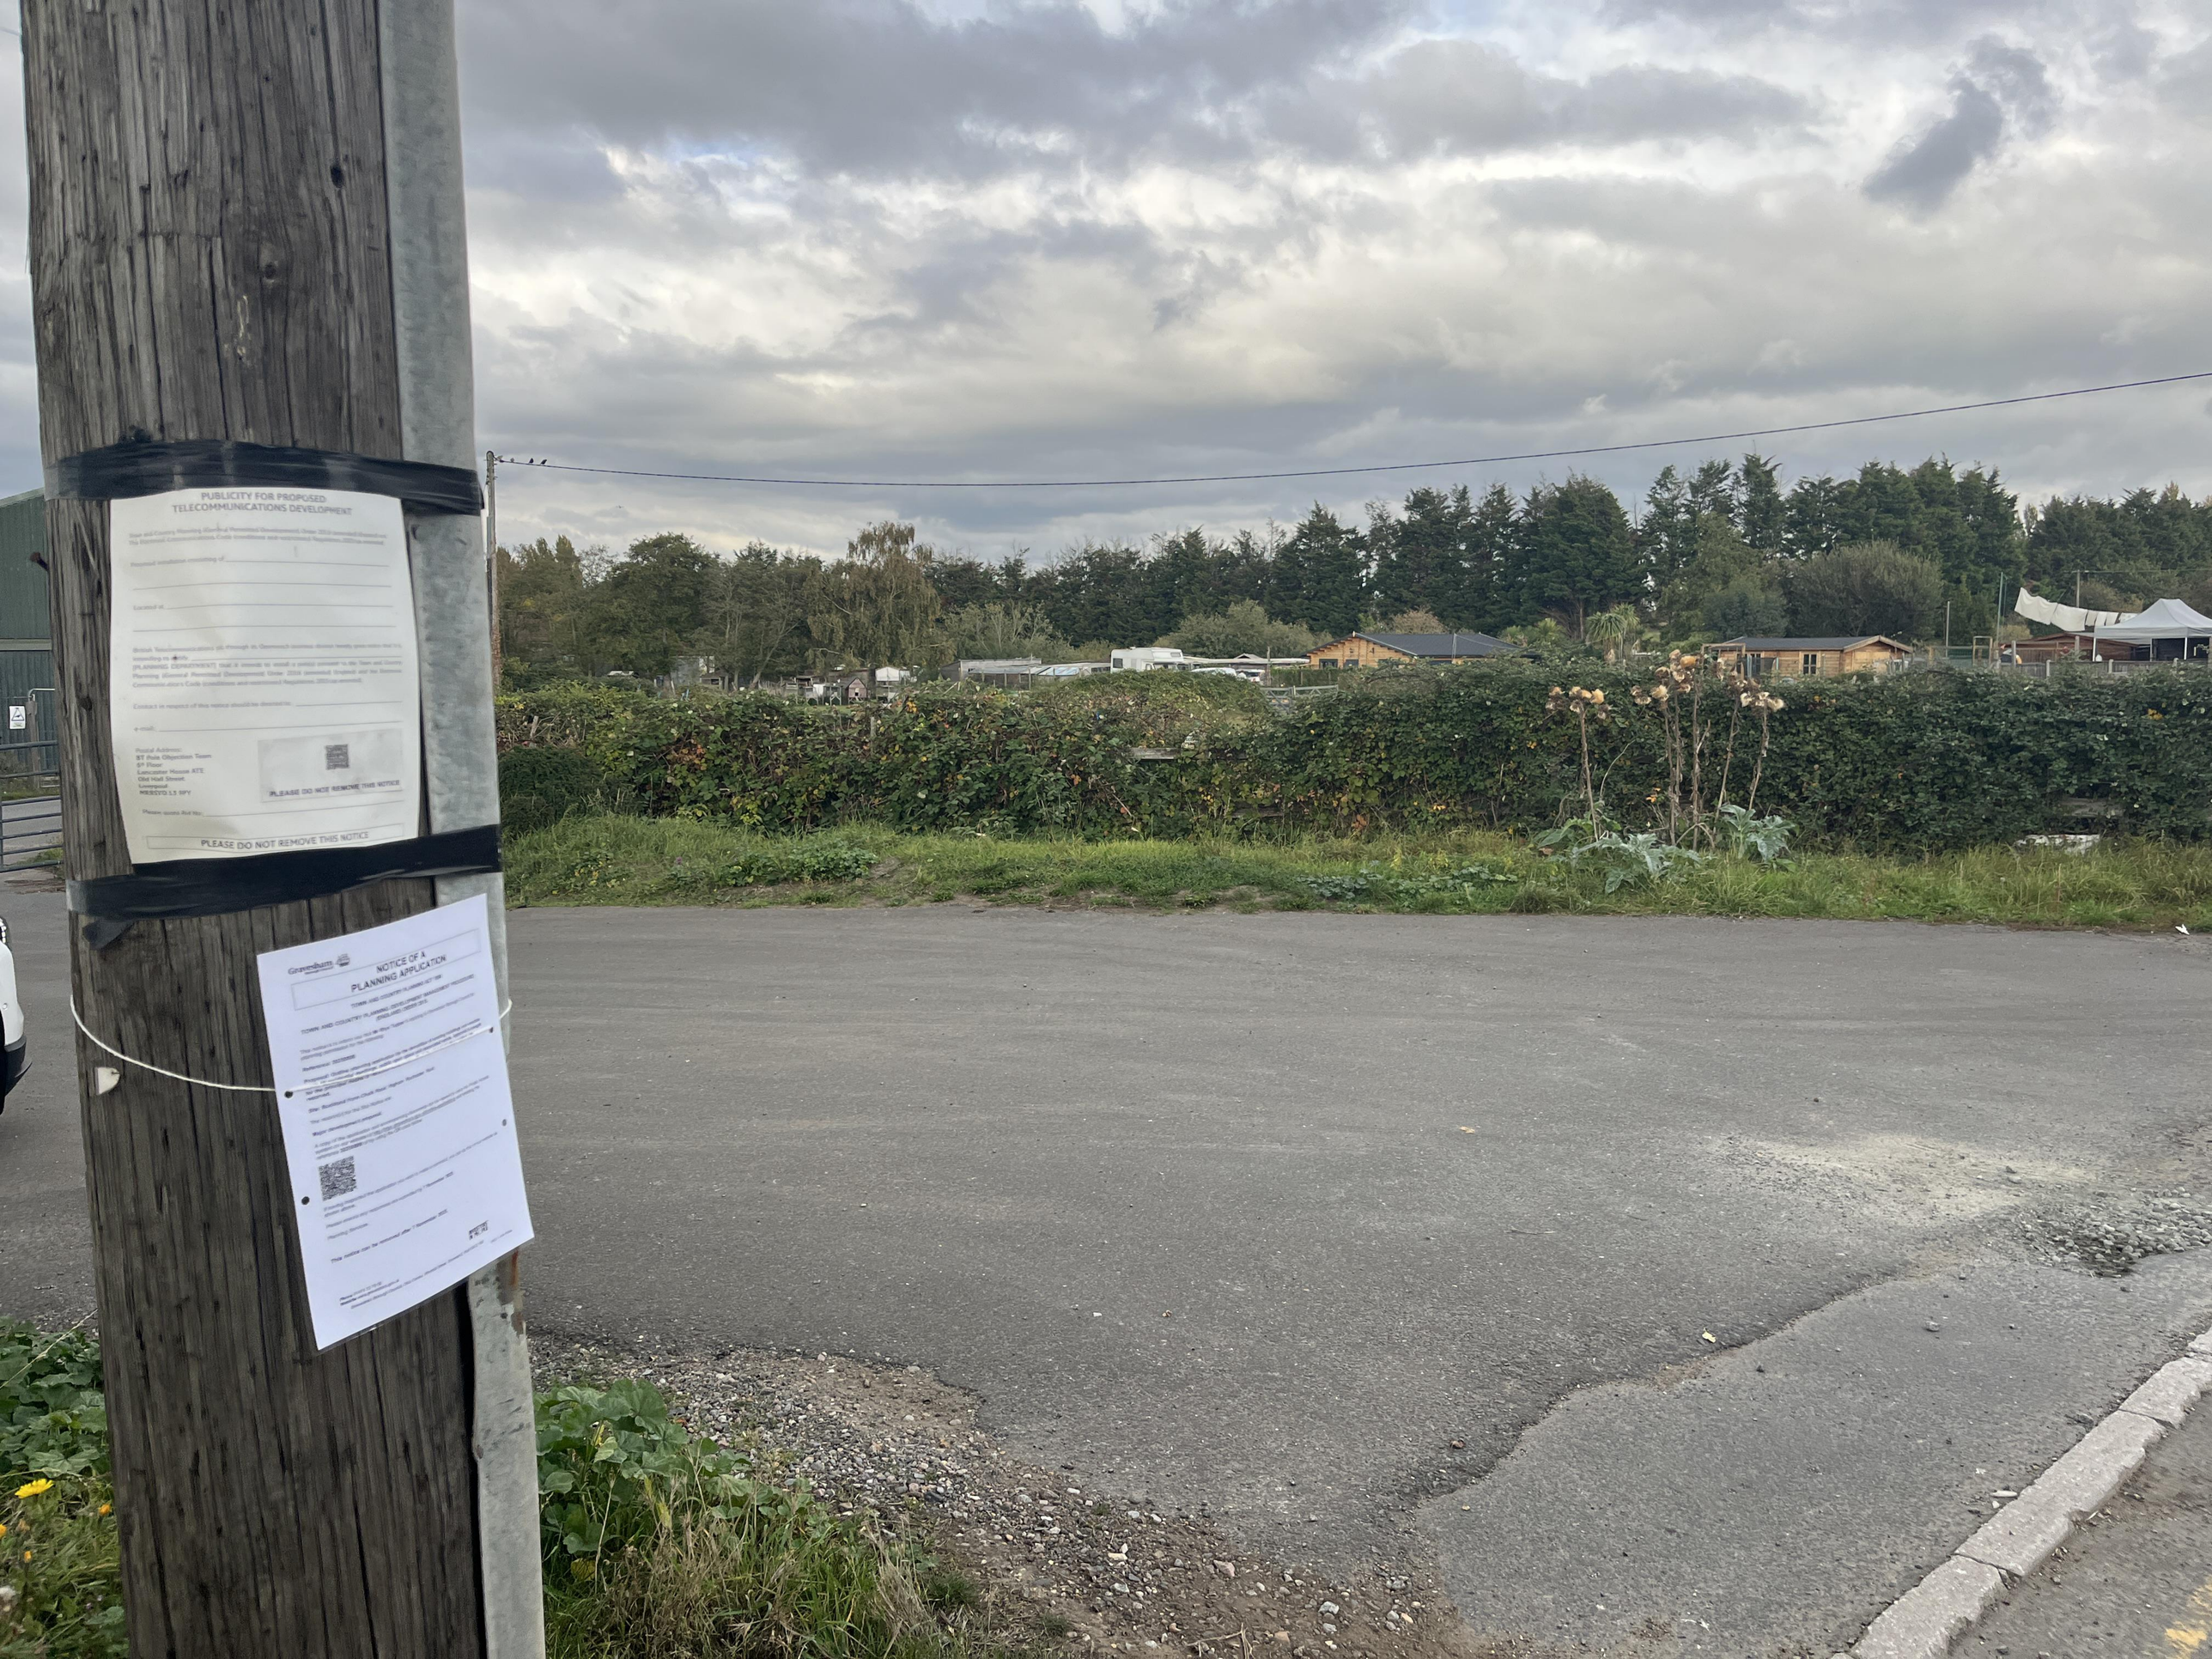
PUBLICITY FOR PROPOSED
TELECOMMUNICATIONS DEVELOPMENT
Postal Address:
BT Pole Objection Team
9th Floor
Lancaster House ATE
Old Hall Street
Liverpool
ME83YO L3 9PY
PLEASE DO NOT REMOVE THIS NOTICE
PLEASE DO NOT REMOVE THIS NOTICE
Greenwich
NOTICE OF A
PLANNING APPLICATION