


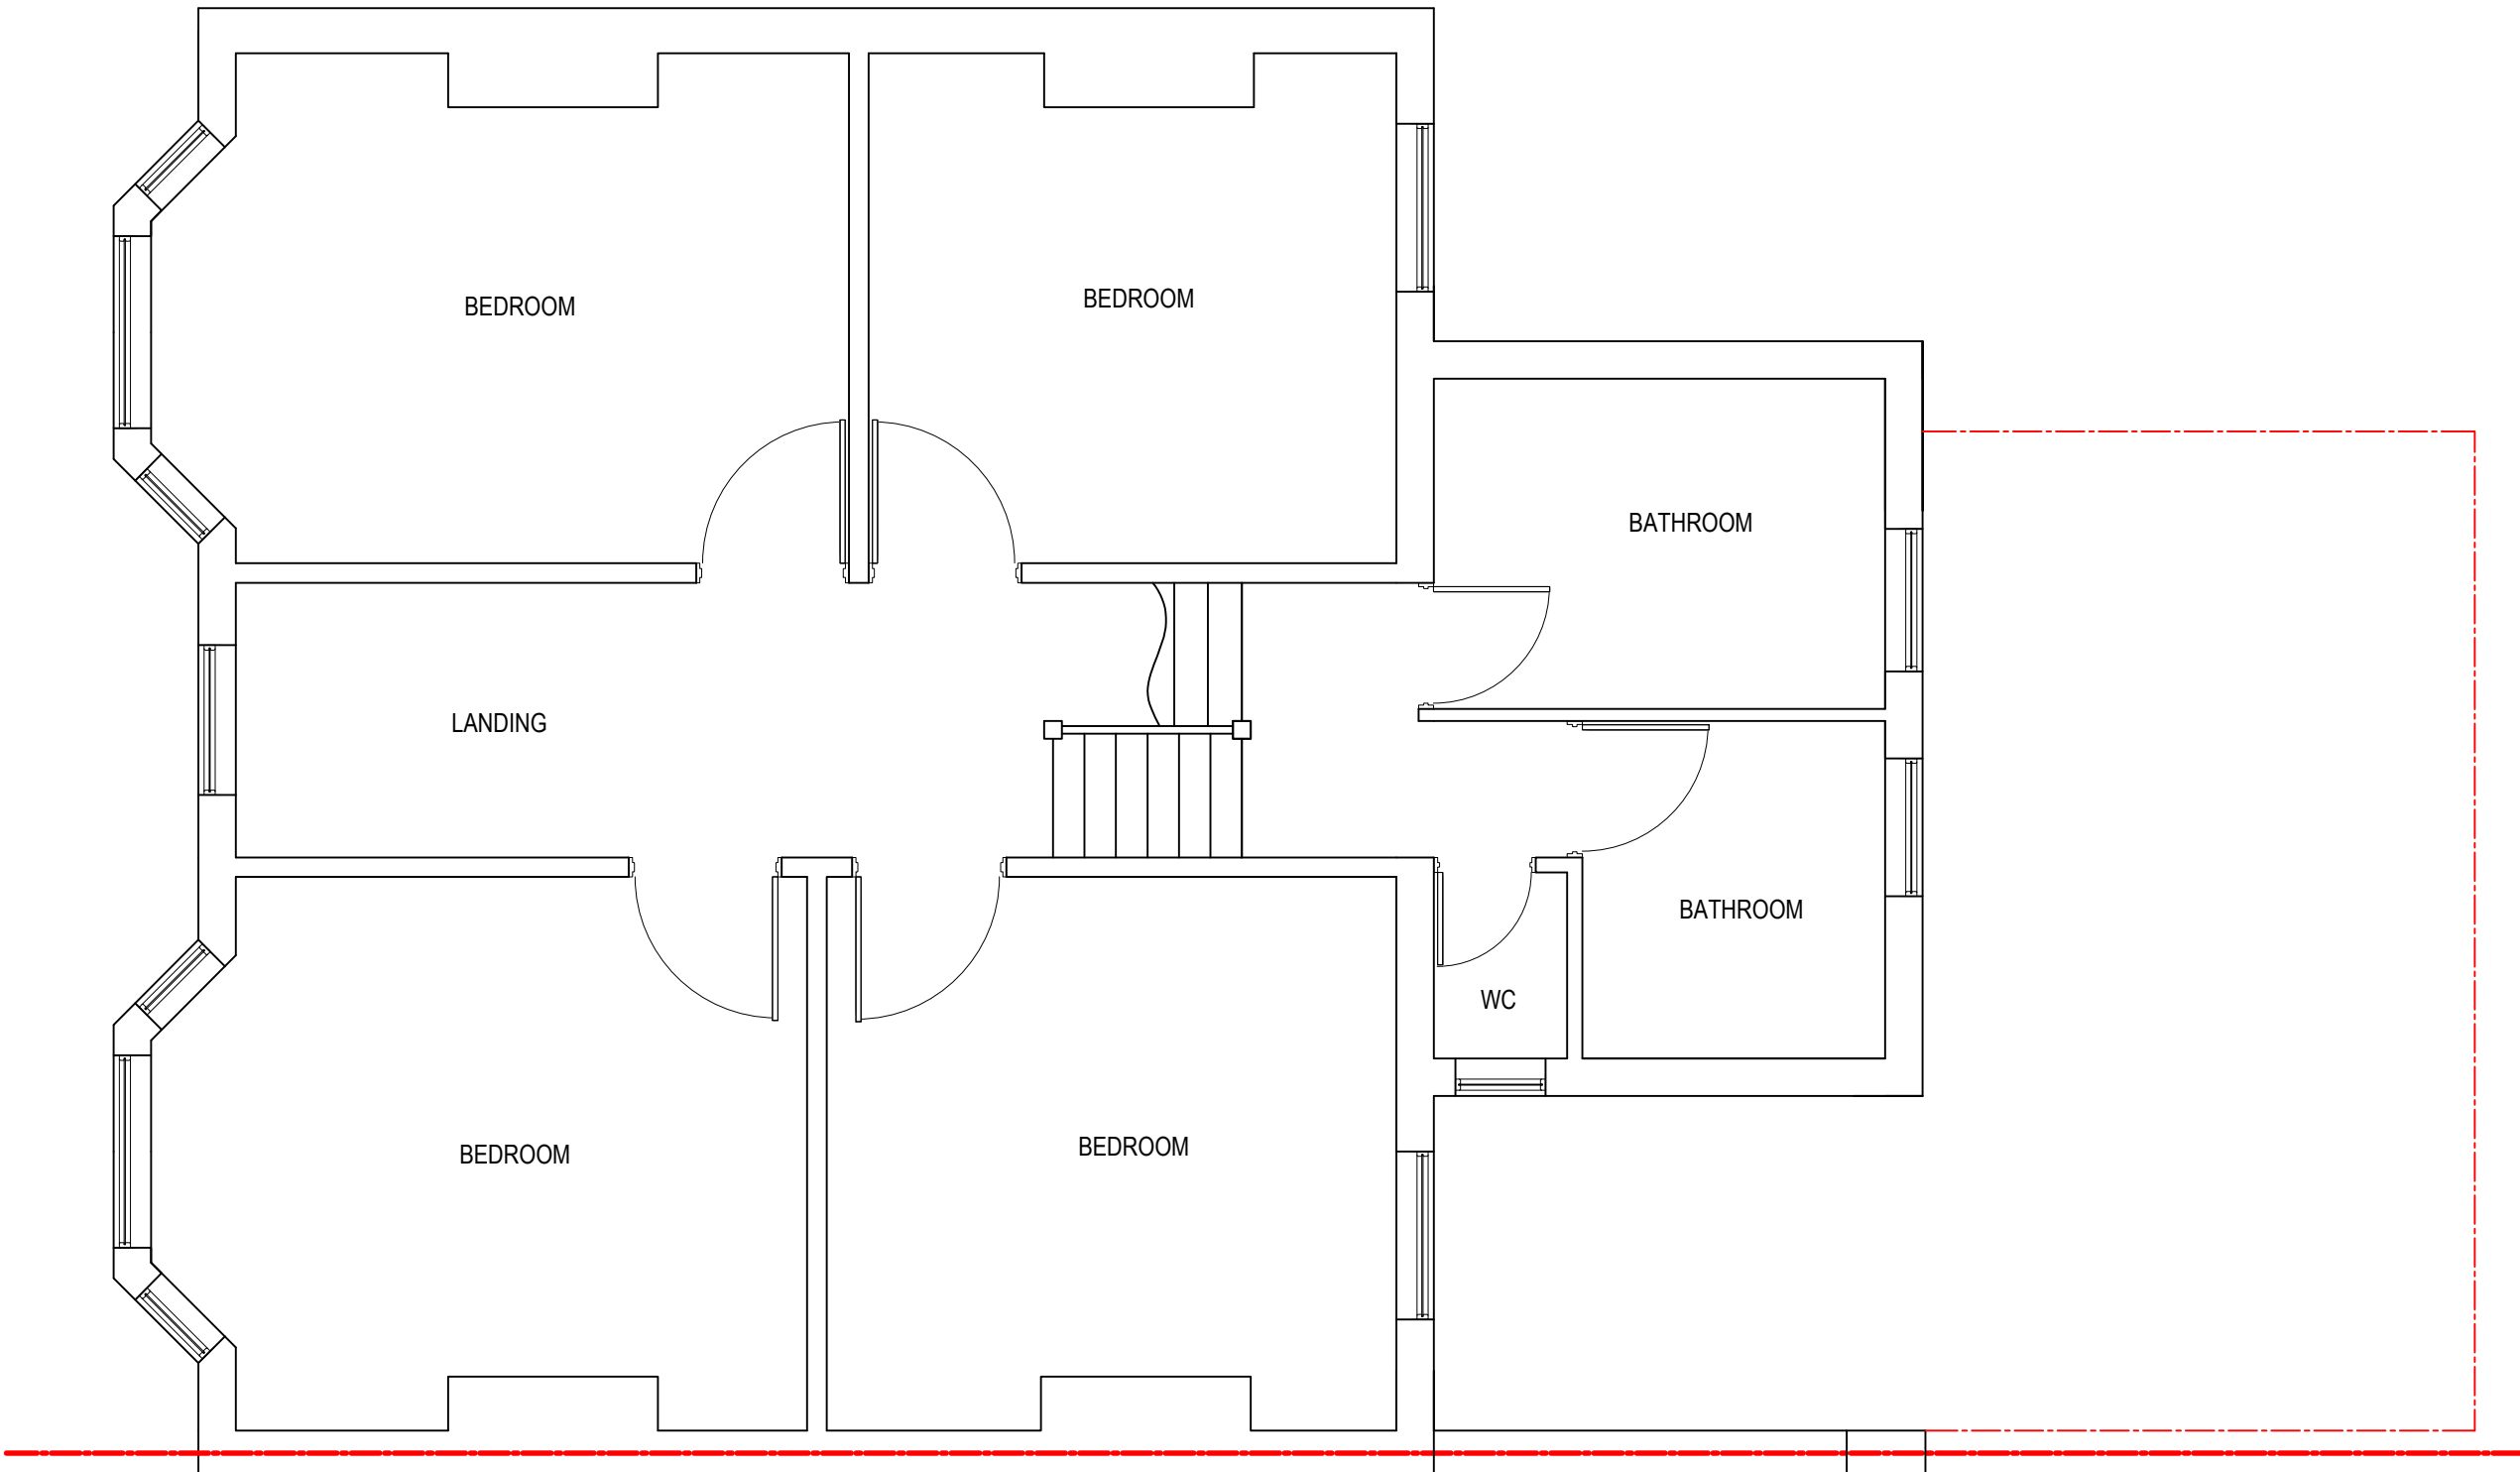

PROPOSED FIRST FLOOR



THE
LOFT DESIGN
STUDIO

12 Swift Avenue, Finberry,
Ashford, Kent, TN25 7GD.
07872 995076.
theloftdesignstudio@outlook.com

Name: MR & MRS RAMA	Address: 98 DARNLEY RD, GRAVESEND, DA11 0SN	Project: SINGLE STOREY REAR EXTENSION	Date: 23/06/23	Drawn By: RJ	Plan No: 1573/6	01m23m SCALE BAR 1:50
------------------------	--	--	-------------------	-----------------	--------------------	--------------------------