



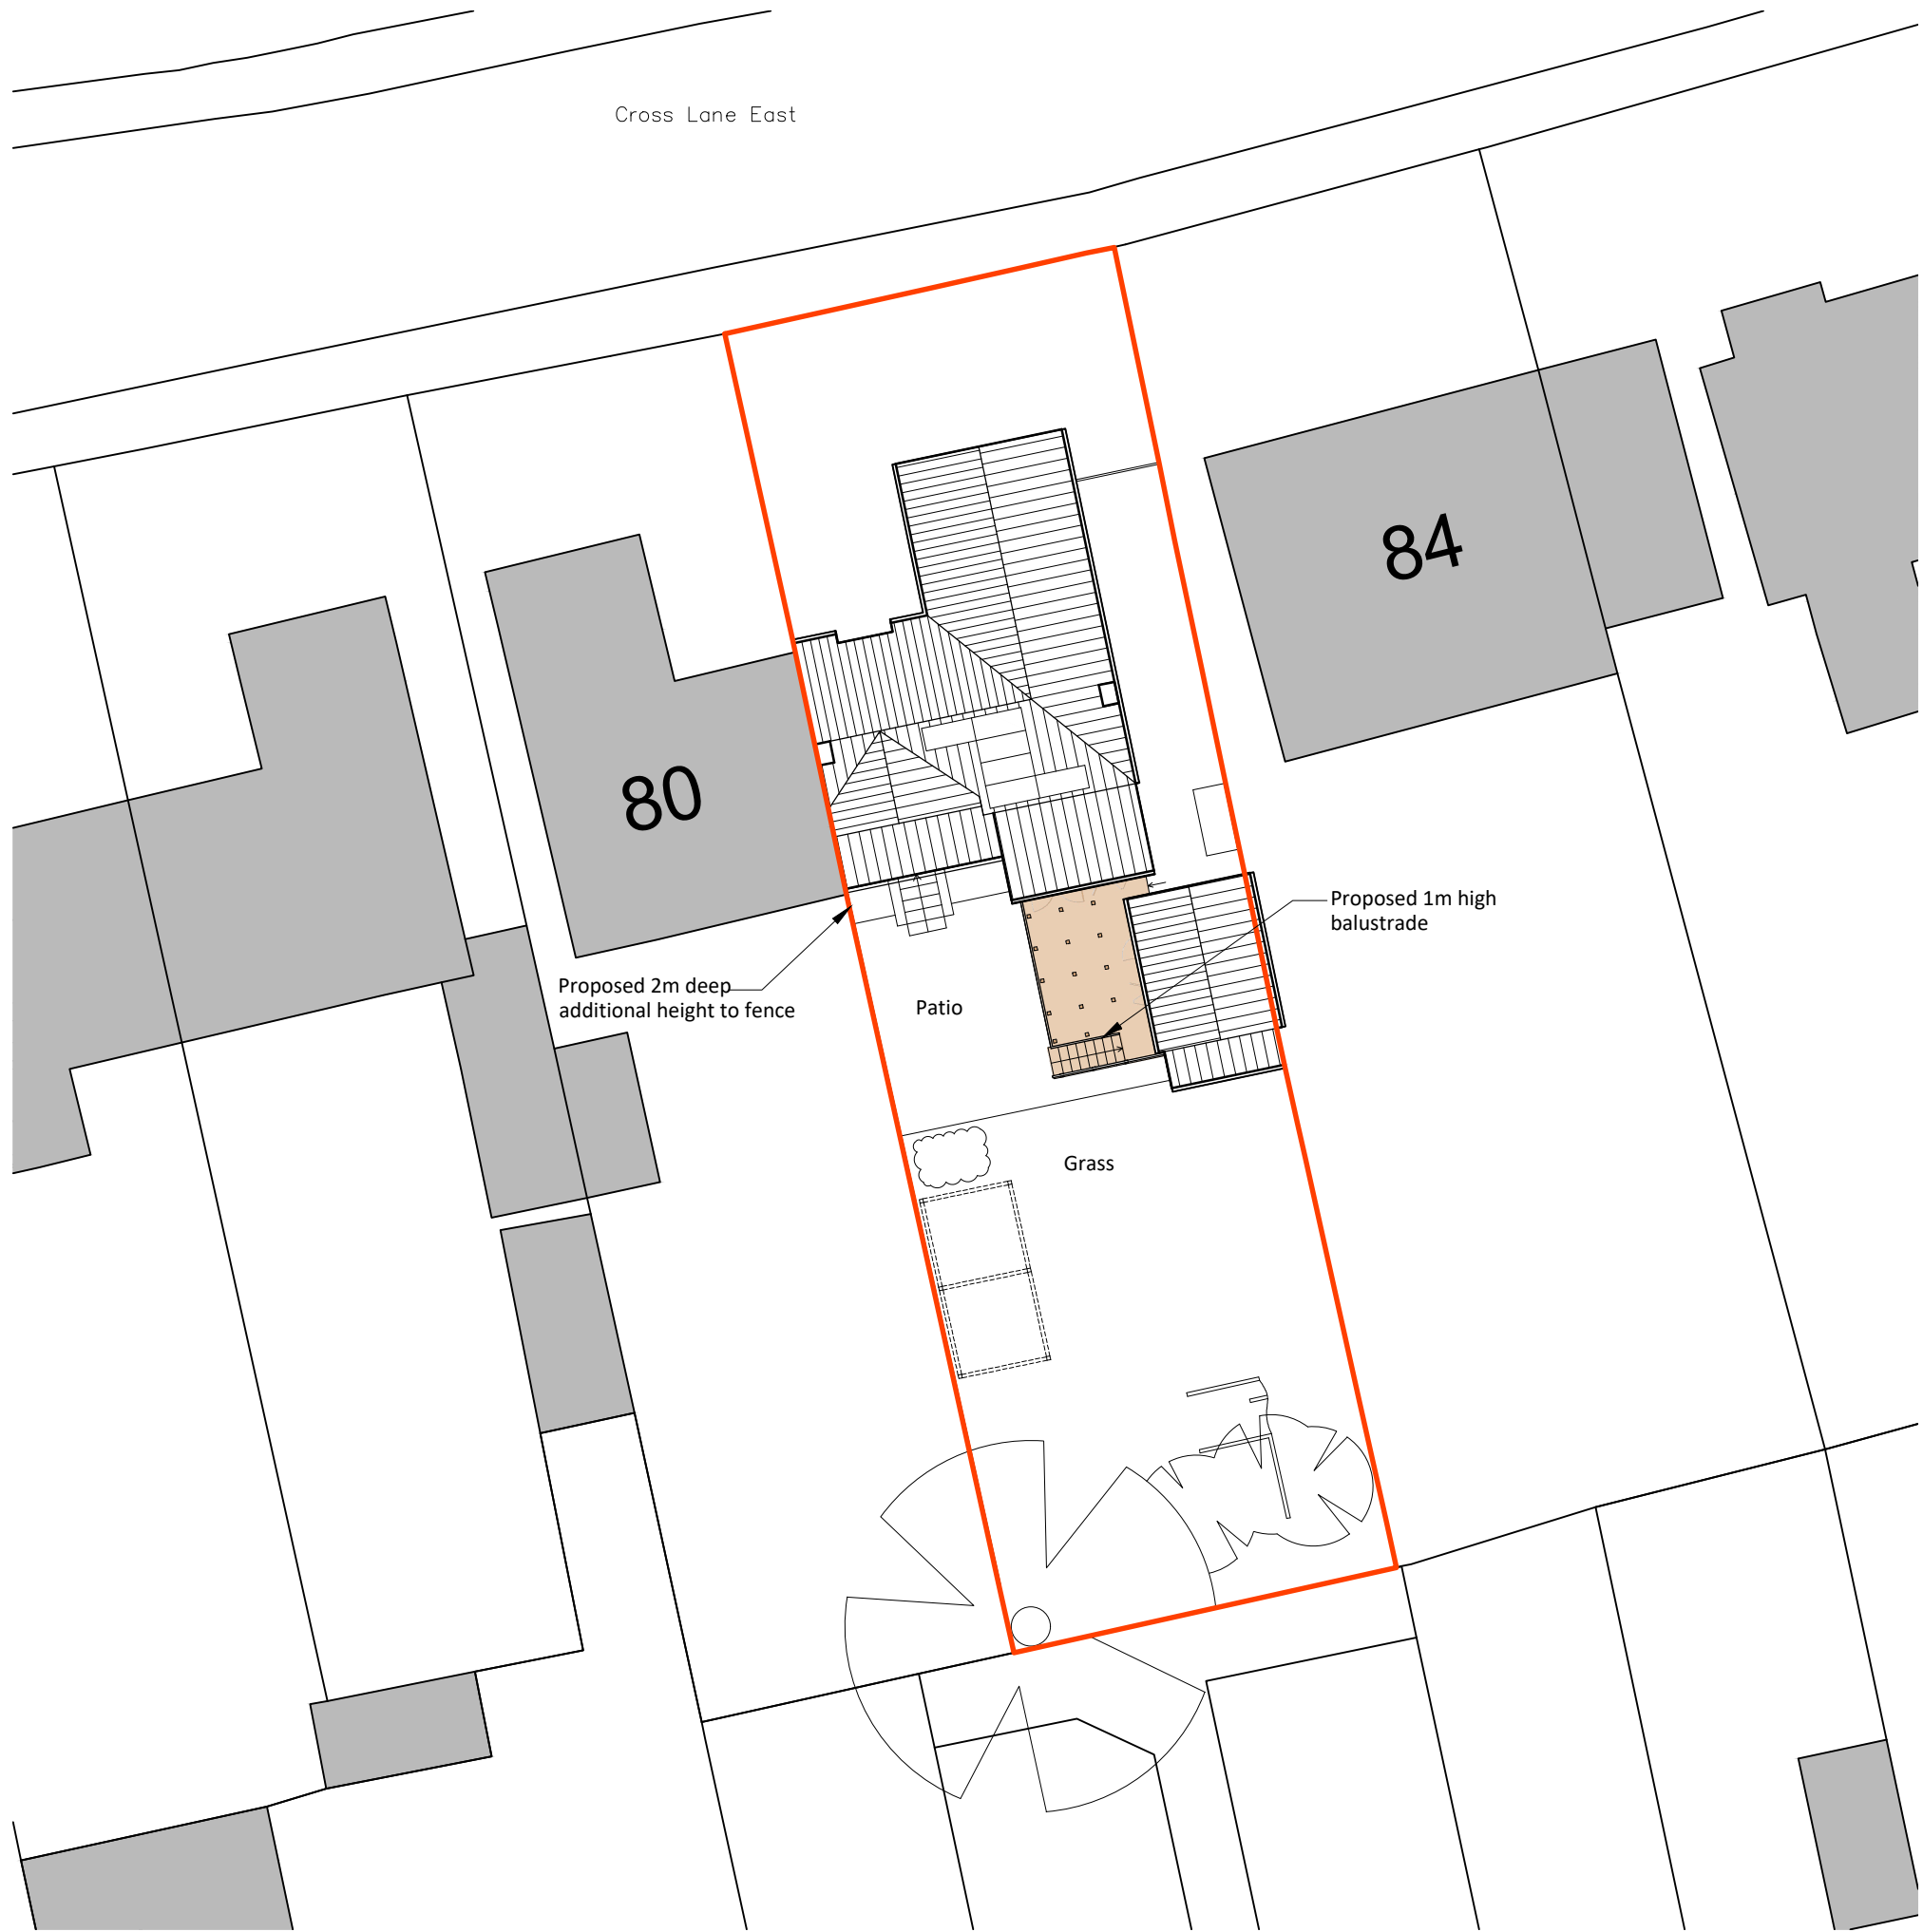

Proposed Block Plan
1:200

Note
This drawing is protected by copyright and must not be copied or reproduced without the written consent of Graham Simpkin Planning. All dimensions and sizes to be checked on site.
North points are indicative. ©

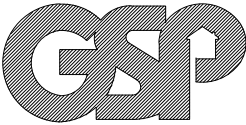

2 The Parade, Ash Road, Hartley
Longfield, Kent DA3 8BG

Tel: 01474 703705
www.gsplanning.uk
Email: office@gsplanning.uk

Project Title 82 Cross Lane East, Gravesend, DA12 5HB		Job No 4428
Drawing Title Proposed Block Plan	Drawing No 06	Revision —
Date 02.06.2025	Drawn by MW	Checked by XX

Scale
1:200 @ A3

Note
—

