



Notes

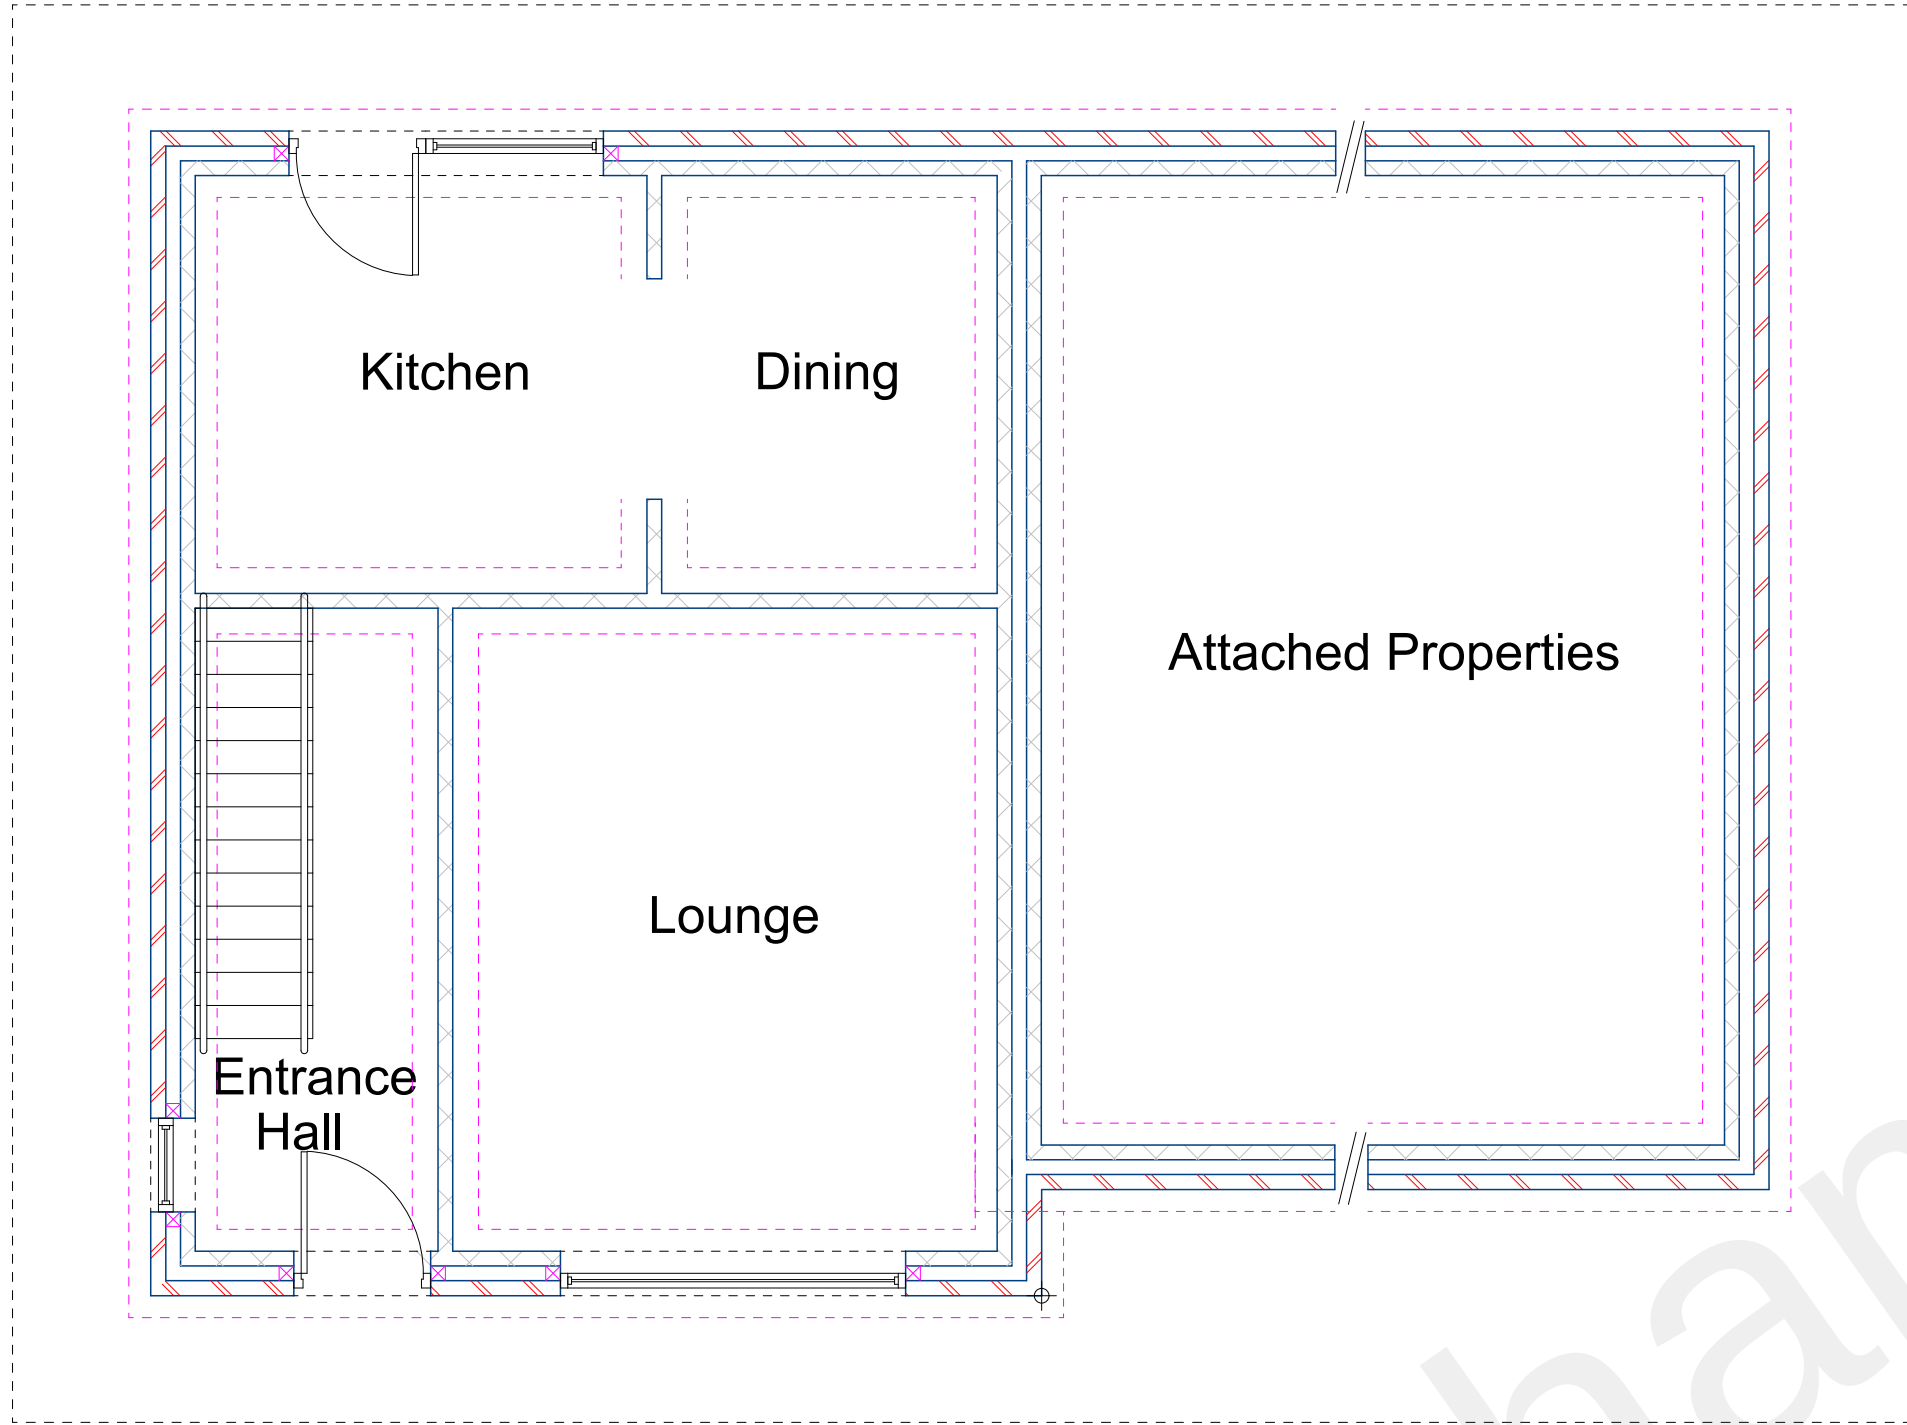

Ground Floor

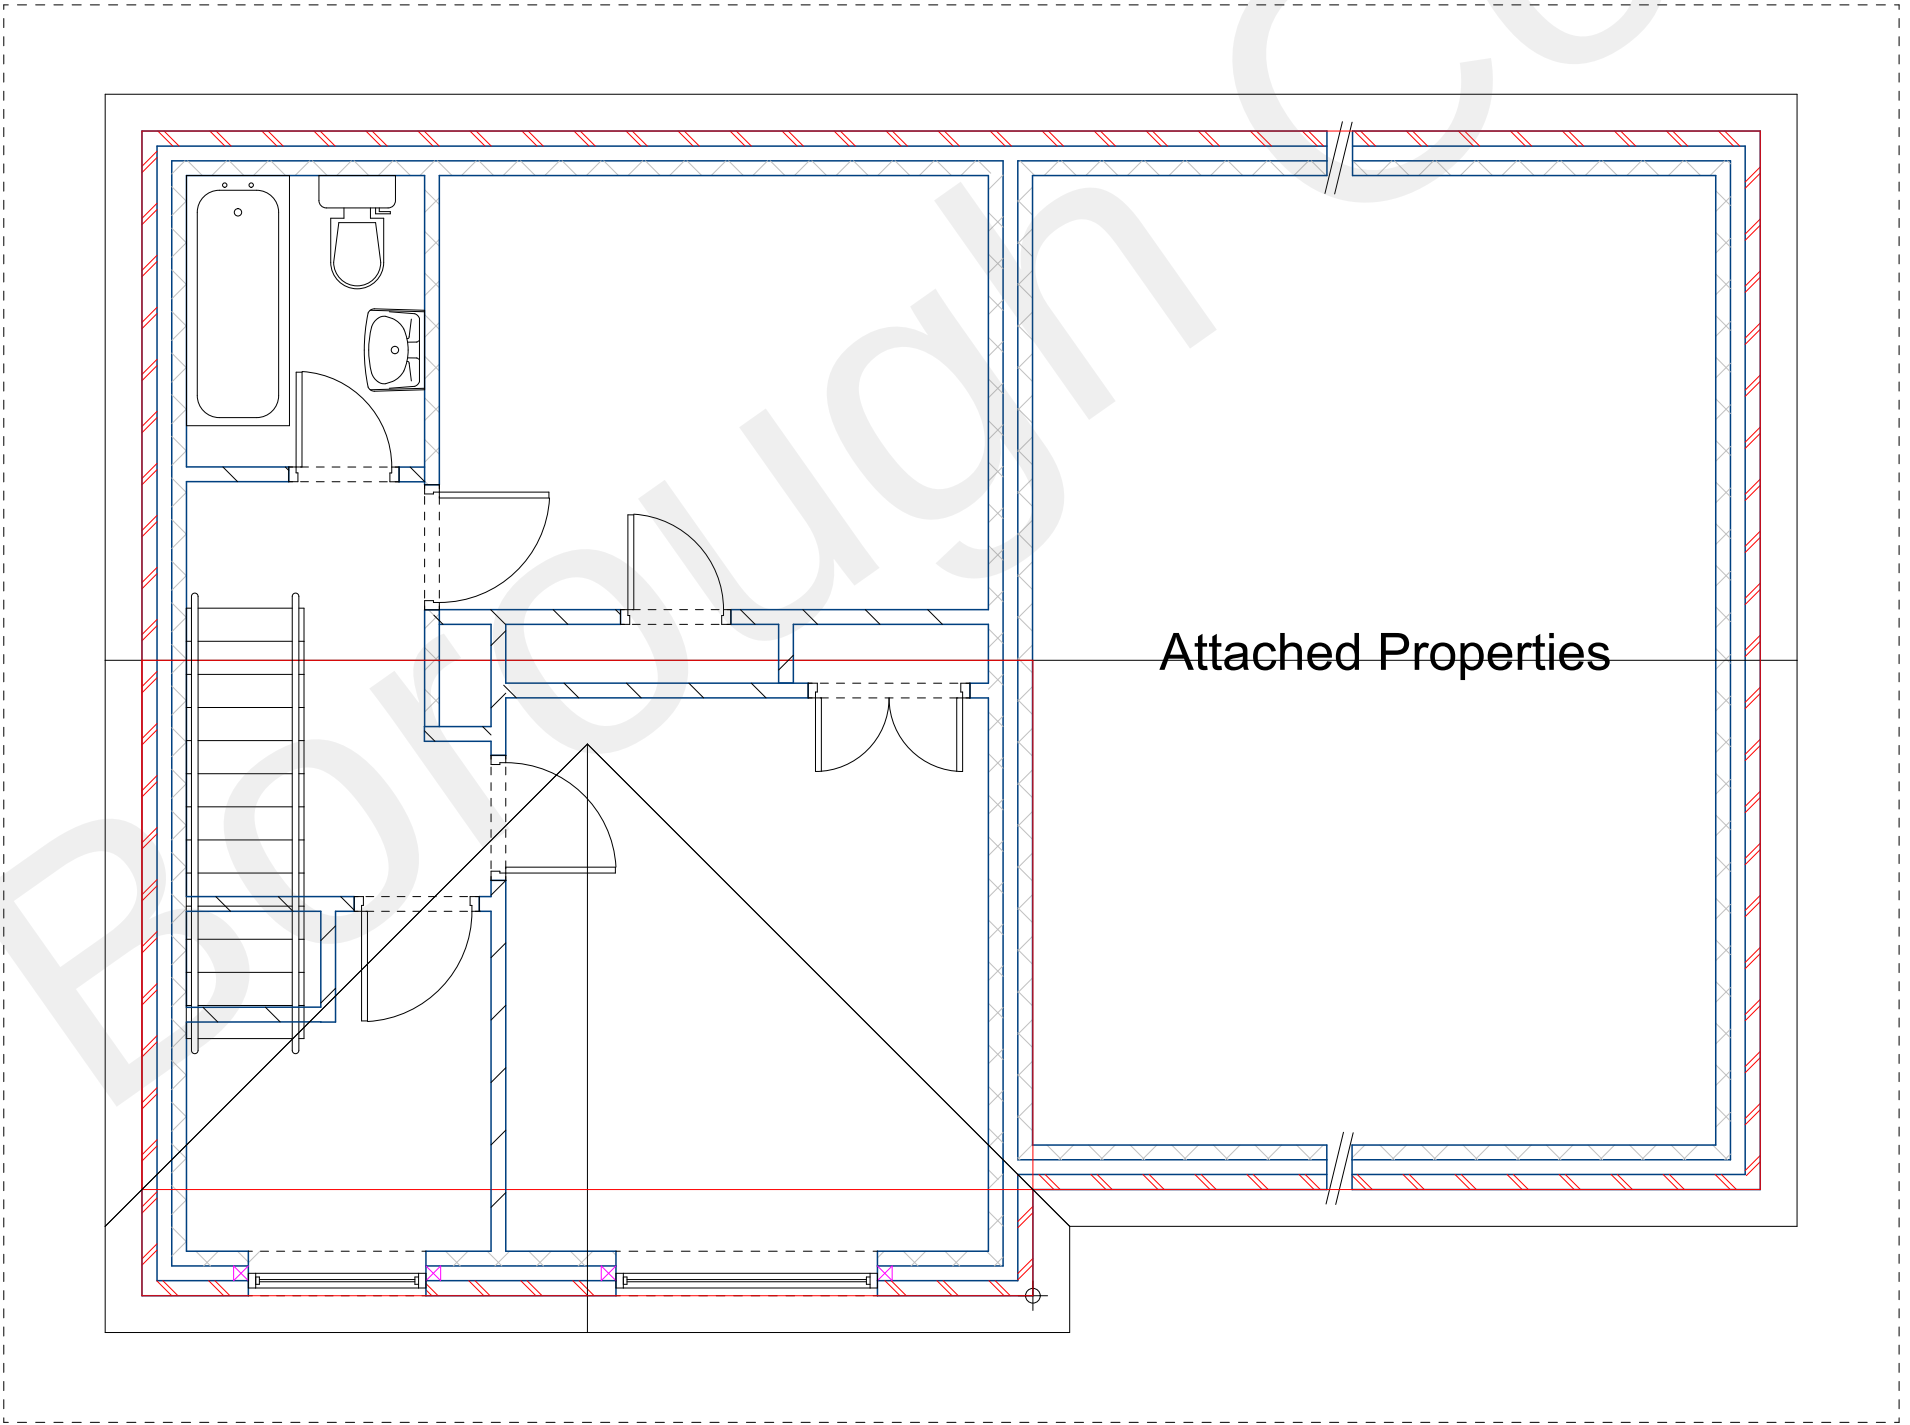

1st Floor

Lanes Avenue



Project  
Loft Conversion and Extension  
88 Lanes Avenue  
Gravesend DA11 7HS

Drawing Title  
Existing Plan Views

Client  
Bartlomiej Marszalek

Drawing No.  
DA117HS88 - 01

Date  
10 / 2022  
Scale  
1:50  
Drawn by  
SGB  
Checked by  
Name  
3000 mm  
Page Size - A1

140 Blenheim Drive Allestree Derby DE22 2GN  
Mobile 07305 998678  
E-mail steve@allestreedesignservices.com

DO NOT SCALE DRAWING, ALL MEASUREMENTS TO BE CHECKED ON-SITE BY BUILDER.