



88 Lanes Avenue Gravesend DA11 7HS - Location Plan

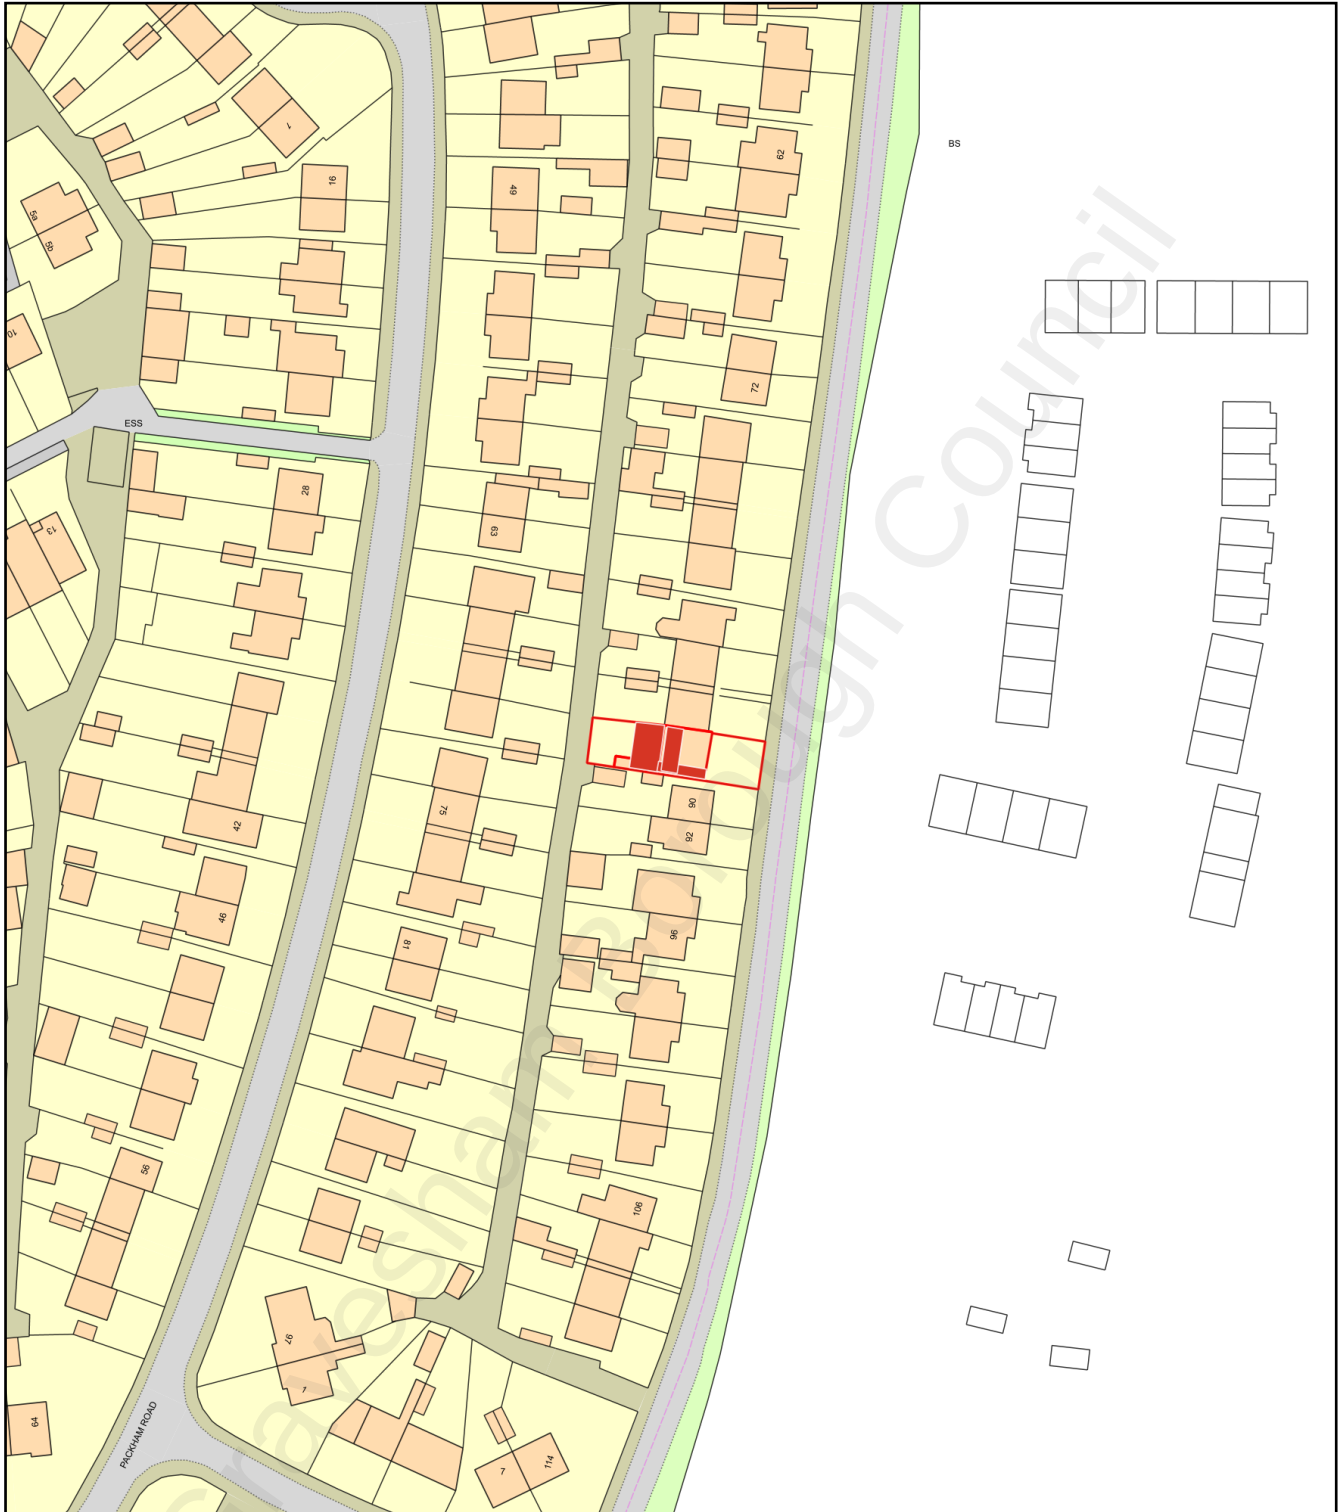

0 50
Metres

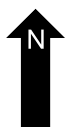

Plan Produced for: Bartłomiej Marszałek

Date Produced: 05 Jan 2023

Plan Reference Number: TQRQM23005103314139

Scale: 1:1250 @ A4