


88 Lanes Avenue Gravesend DA11 7HS

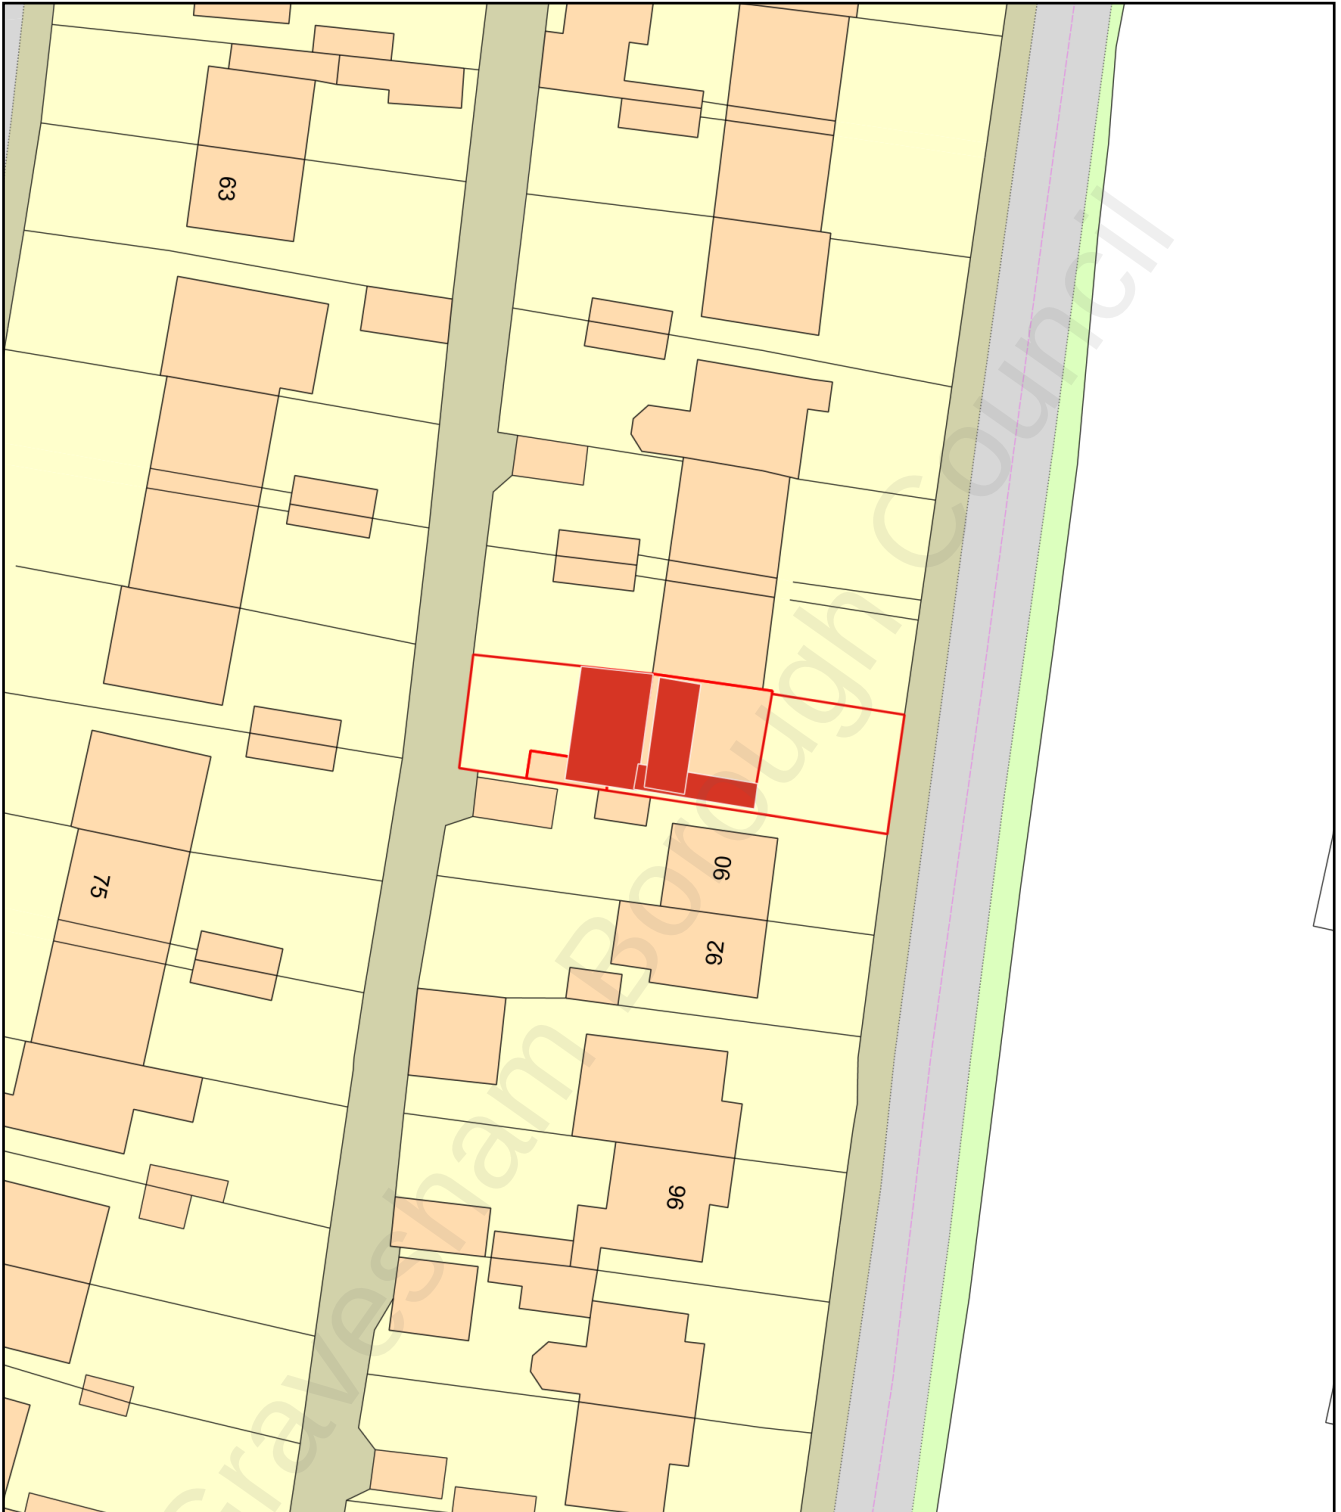

0 20
Metres



Plan Produced for: Bartłomiej Marszałek

Date Produced: 05 Jan 2023

Plan Reference Number: TQRQM23005102340605

Scale: 1:500 @ A4