


Scale: 1:200

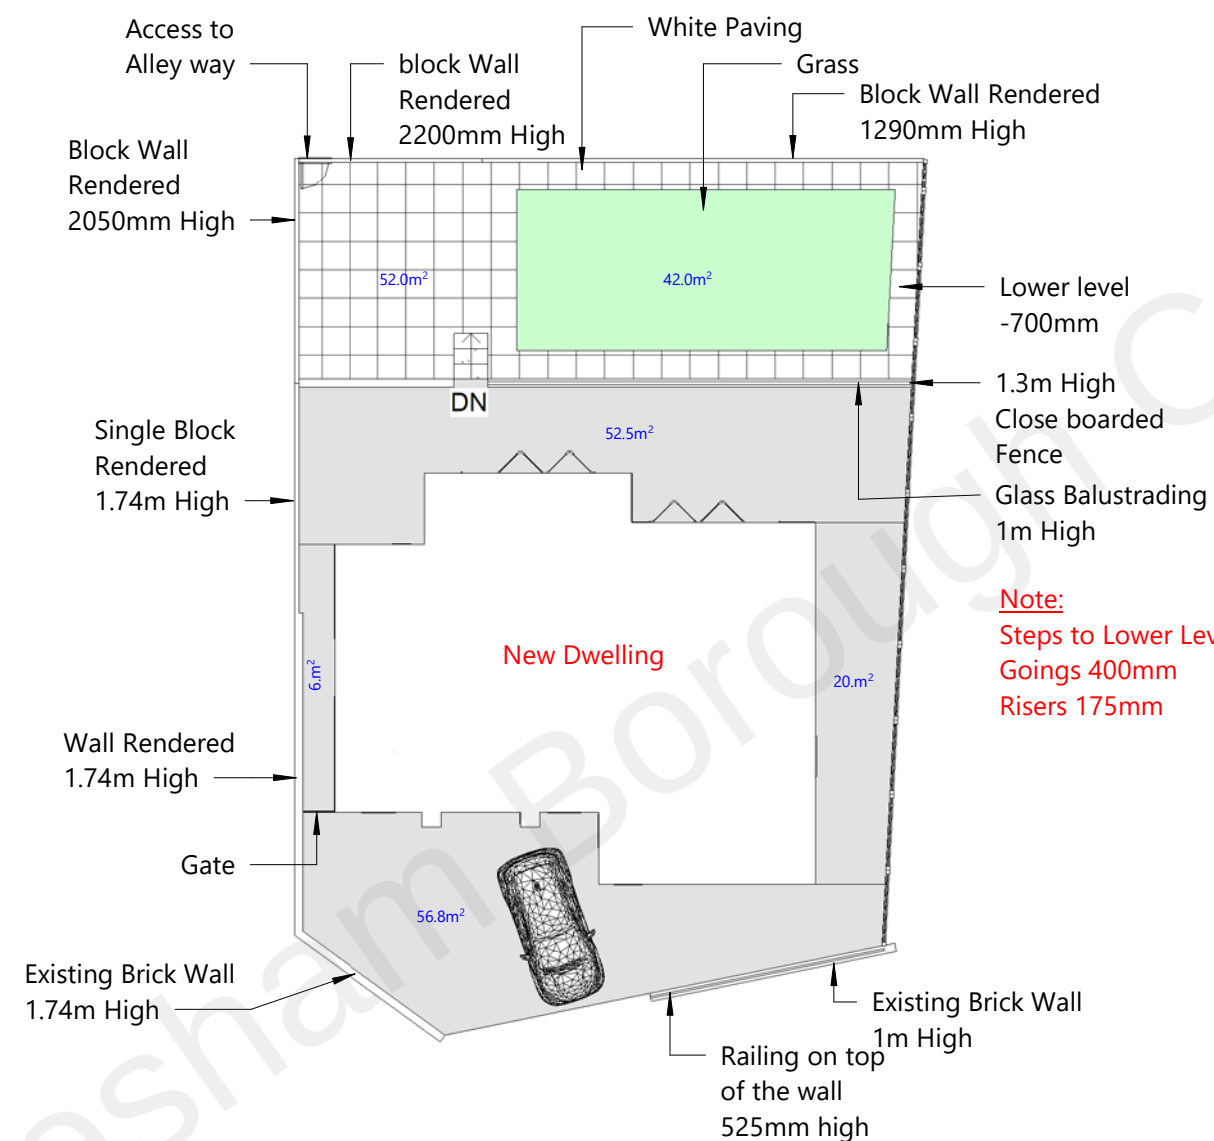

Proposed Landscape

No.	Description	Date

PROJECT	Demolition of existing garage and the erection 4 bedroom House			CLIENT		Mr A S Sahota	
	SHEET	Proposed Landscaping	Date 07/07/2022	Project number 2009	Scale (@ A3) 1 : 200		
			Drawn by JSP	DRAWING NUMBER L1		REV	
			Checked by N/A				