


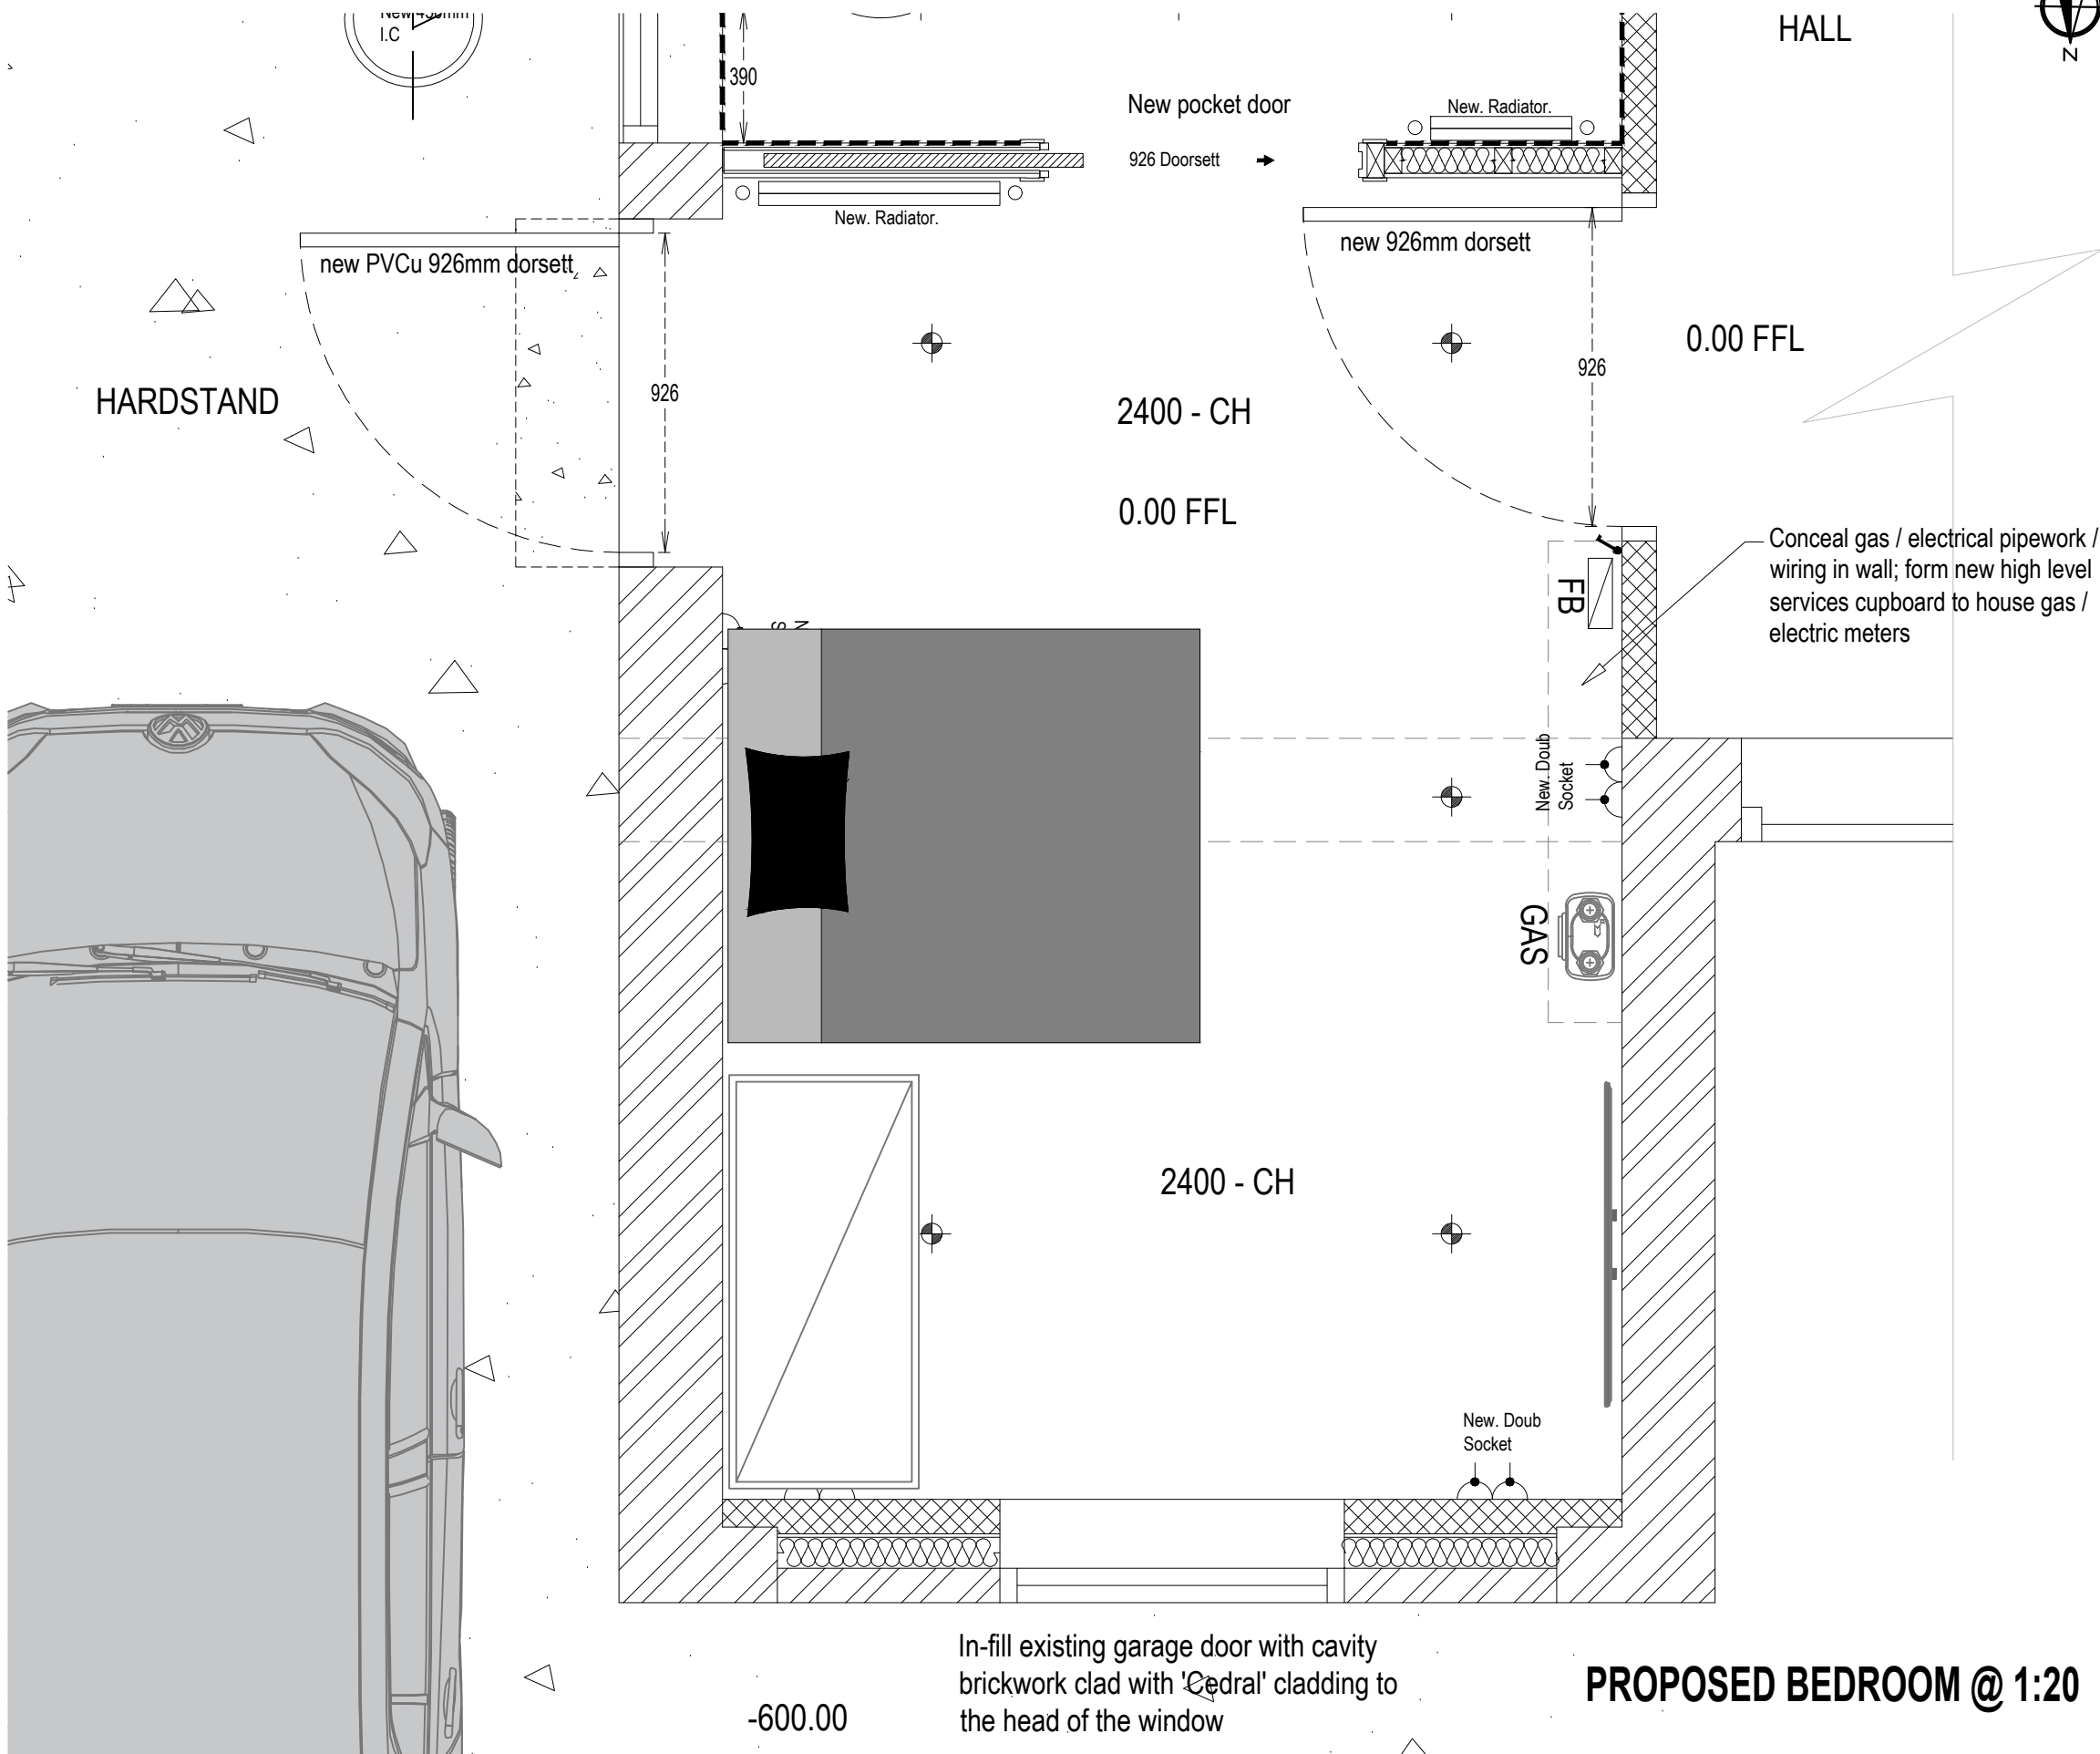

Temporary WC: A temporary WC will need to be provided if the existing one is to be out of service for more than 4 hours.

Scale: 1:20 @ A3	Date: 1/7/24
Drawn by: P.Entwistle	Drawing No: (07)002



Town & Country
Housing
Peabody Group

Home Improvement Support Team
Suite 3, 2nd Floor Fitting Rigging House, Anchor Wharf,
The Historical Dockyard, Chatham, Kent, ME4 4TZ
T: 0845 605 7017