

0 50m 100m 150m 200m 250m
Scale 1:2500

PROPOSED STABLE YARD
SWIFT FARM, DEAN LANE, HARVEL, GRAVESEND, KENT, DA13 0BS
AREA TO BE USED FOLLOWING GRAZING MANAGEMENT
PLAN - ONE SMALL HORSE & ONE NATIVE PONY
20 AUGUST 2023

H.M. LAND REGISTRY

TITLE NUMBER

K521769

ORDNANCE SURVEY
PLAN REFERENCE

TQ 6565


Scale
1/2500

COUNTY KENT

DISTRICT GRAVESEND

© Crown copyright

NOTE: AREAS ON THIS PLAN ARE EXPRESSED

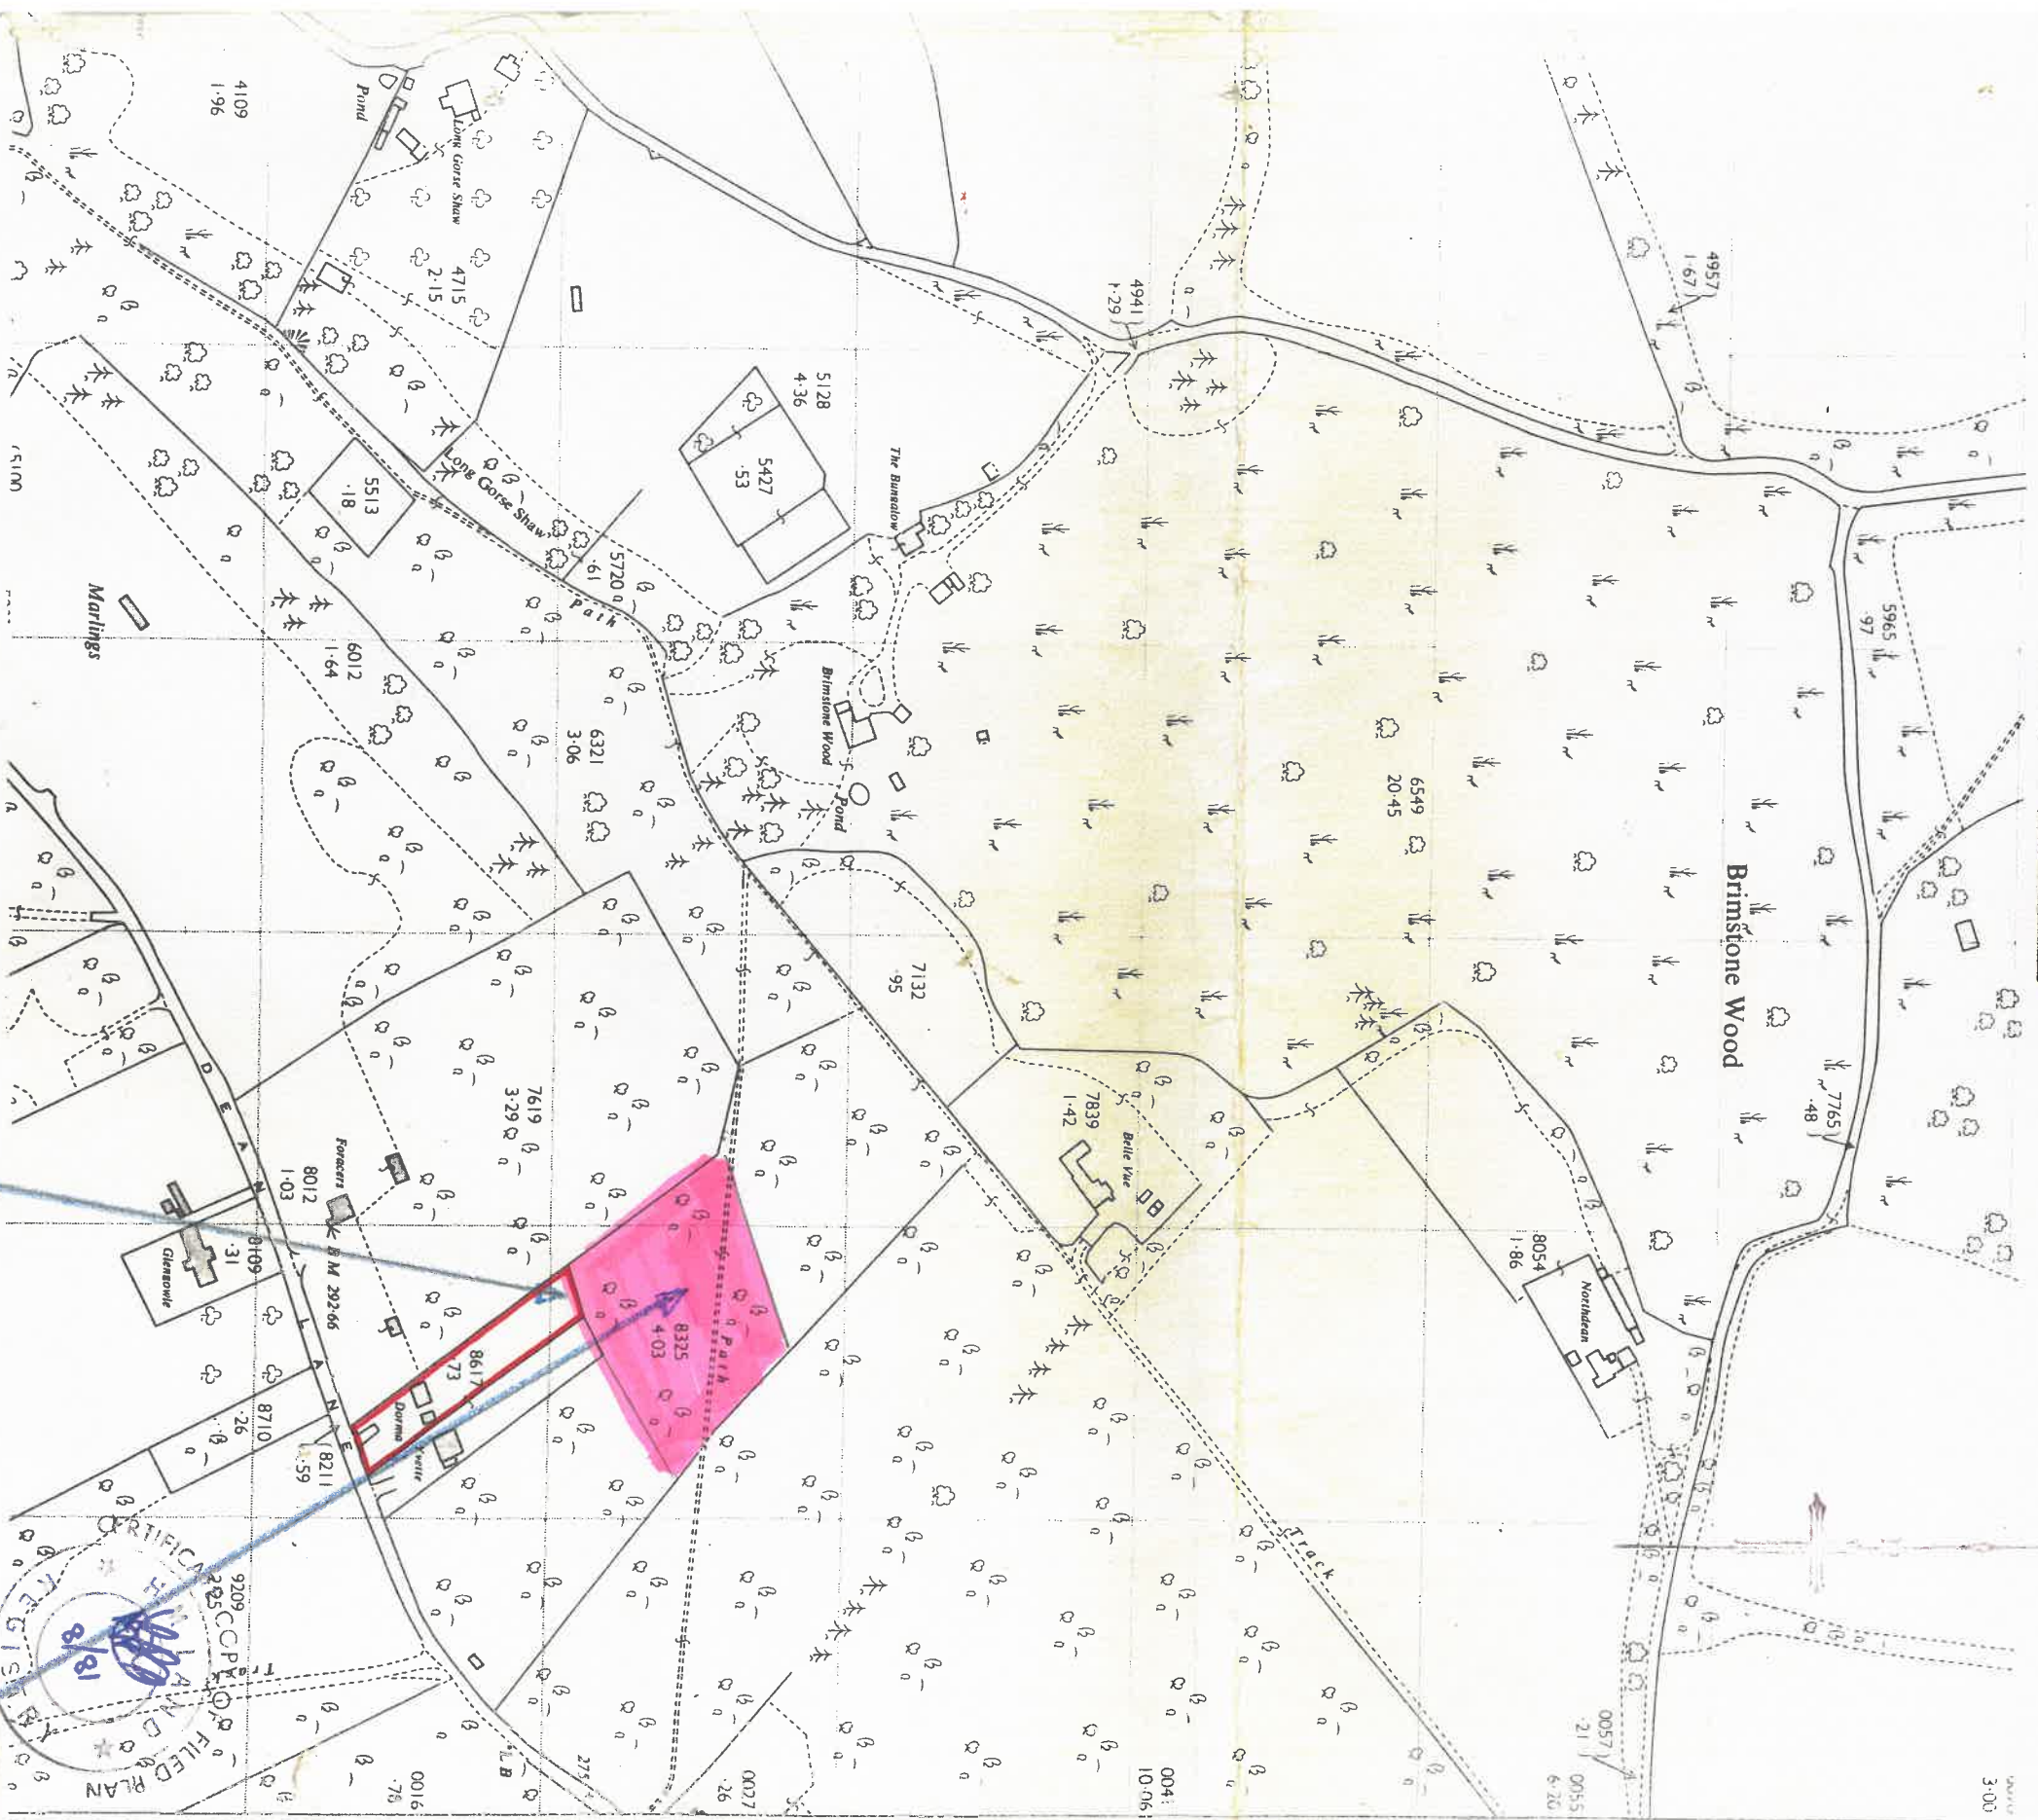

LOCATION OF PROPOSED
STABLE BLOCK ON PLOT

GRANING TO BE
ASSOCIATED
WITH PROPOSED
STABLE BLOCK